


Smithy, Ipstones: Existing Plans and Elevations


West Elevation

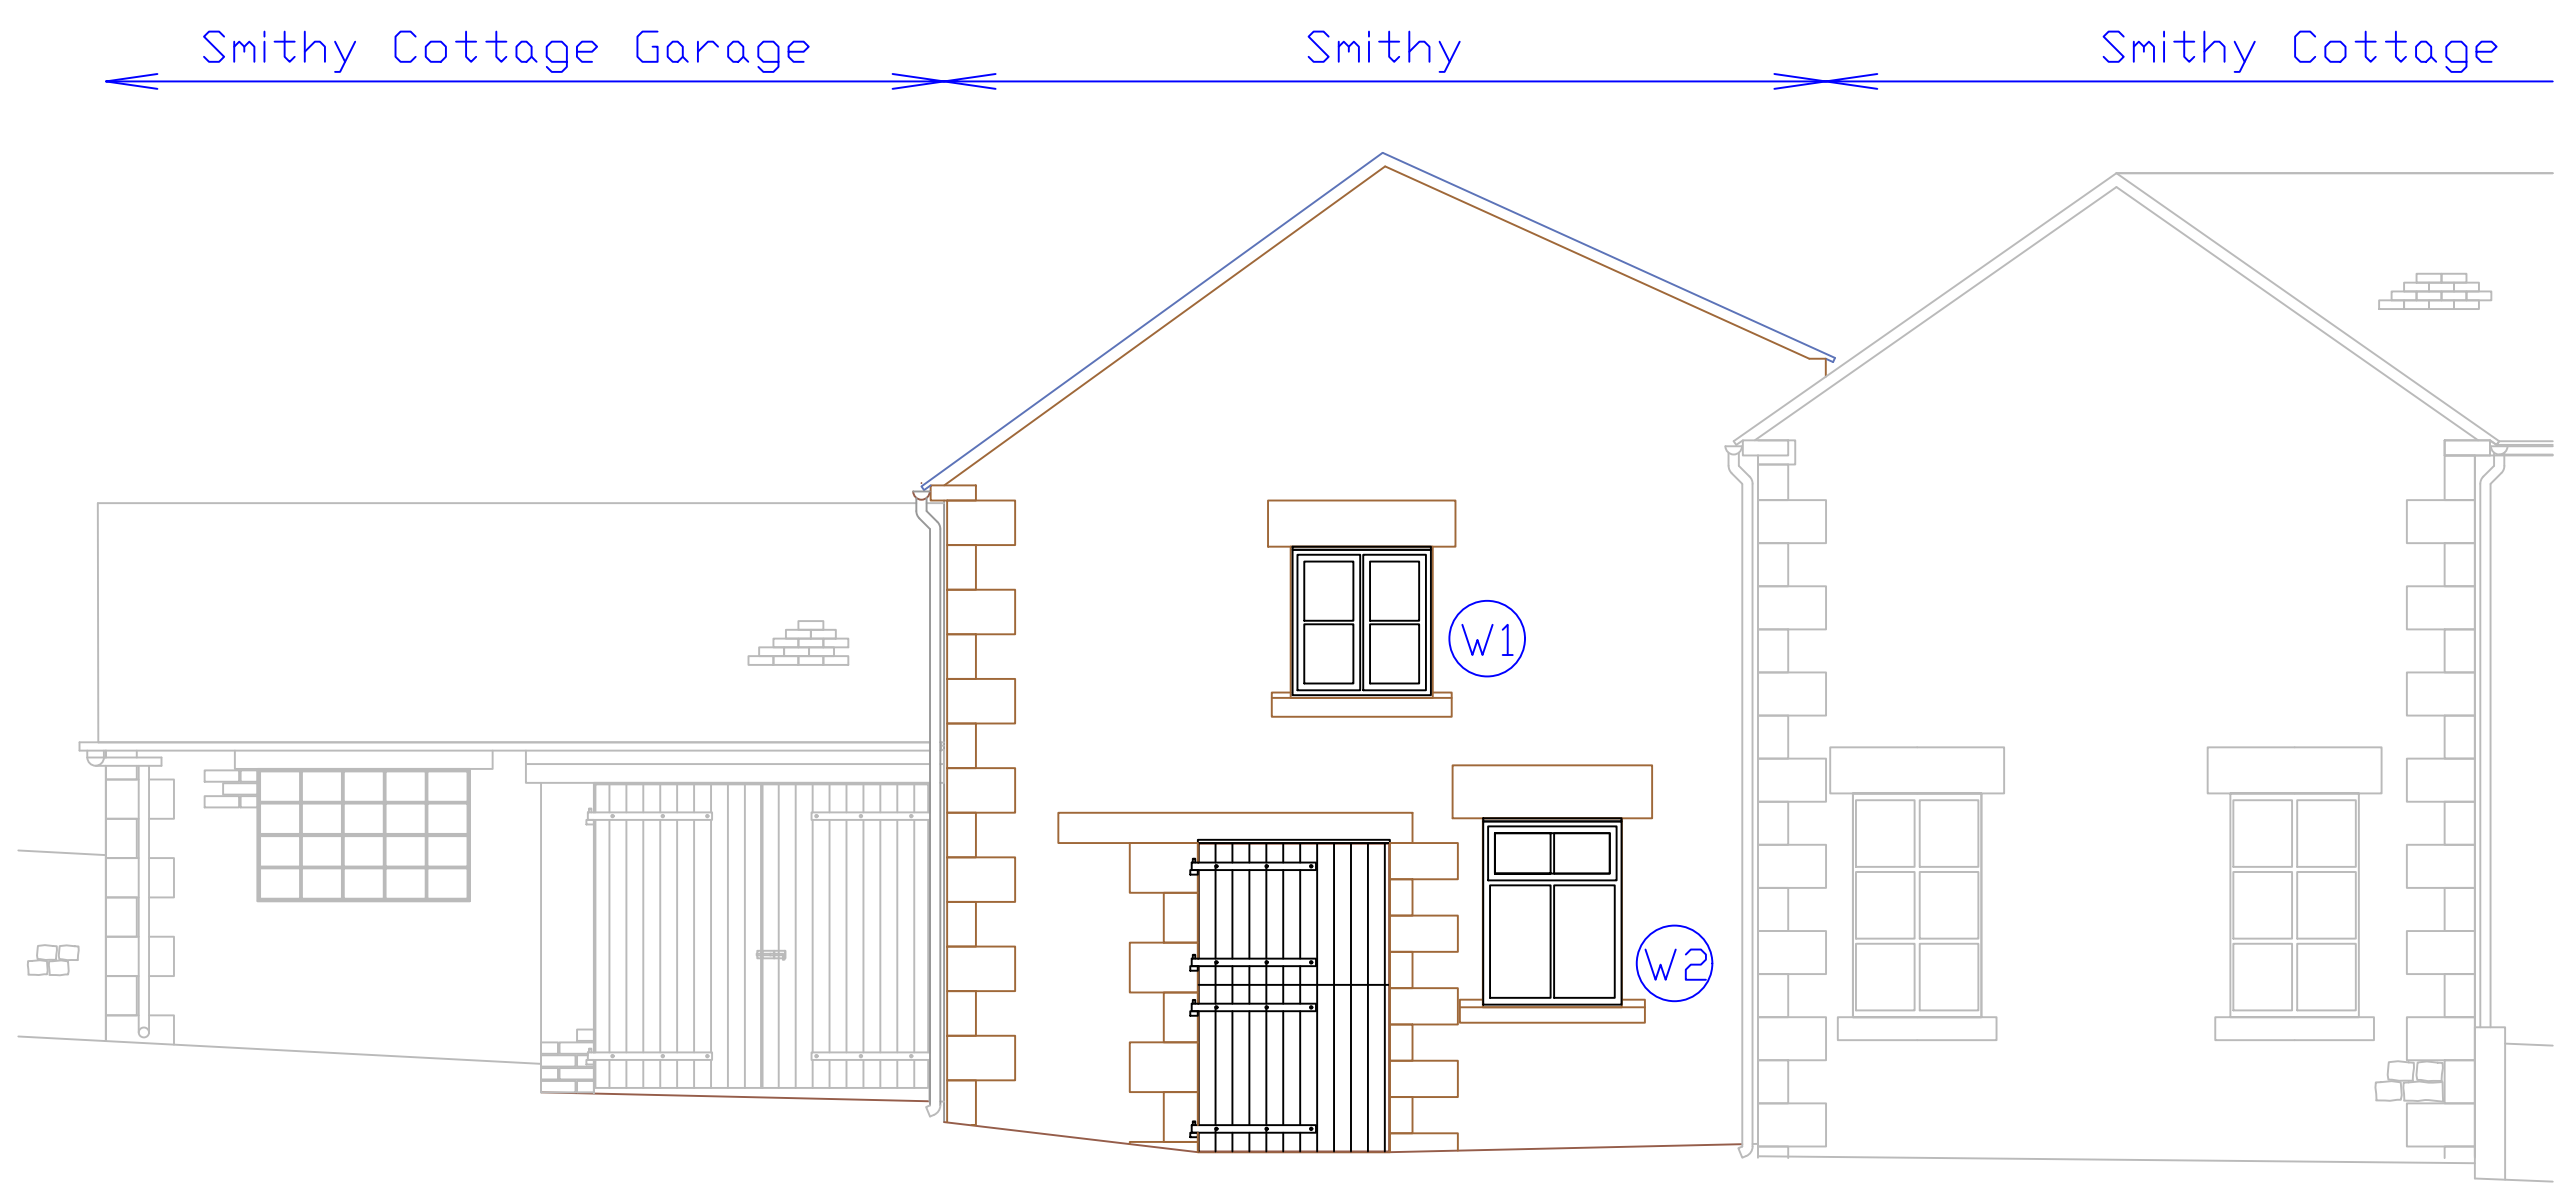


Window Schedule		
Opening	Size of Opening	
	Width (mm)	Height (mm)
W1	940	1000
W2	920	1250
W3	1065	1200
W4	920	1120
W5	1080	1025

Floor Schedule			
Floor	Width (m)	Height (m)	Area (sqm)
G/F	4.90	7.40	36.26
F/F	4.00	7.40	36.26
Total			72.52


East Elevation

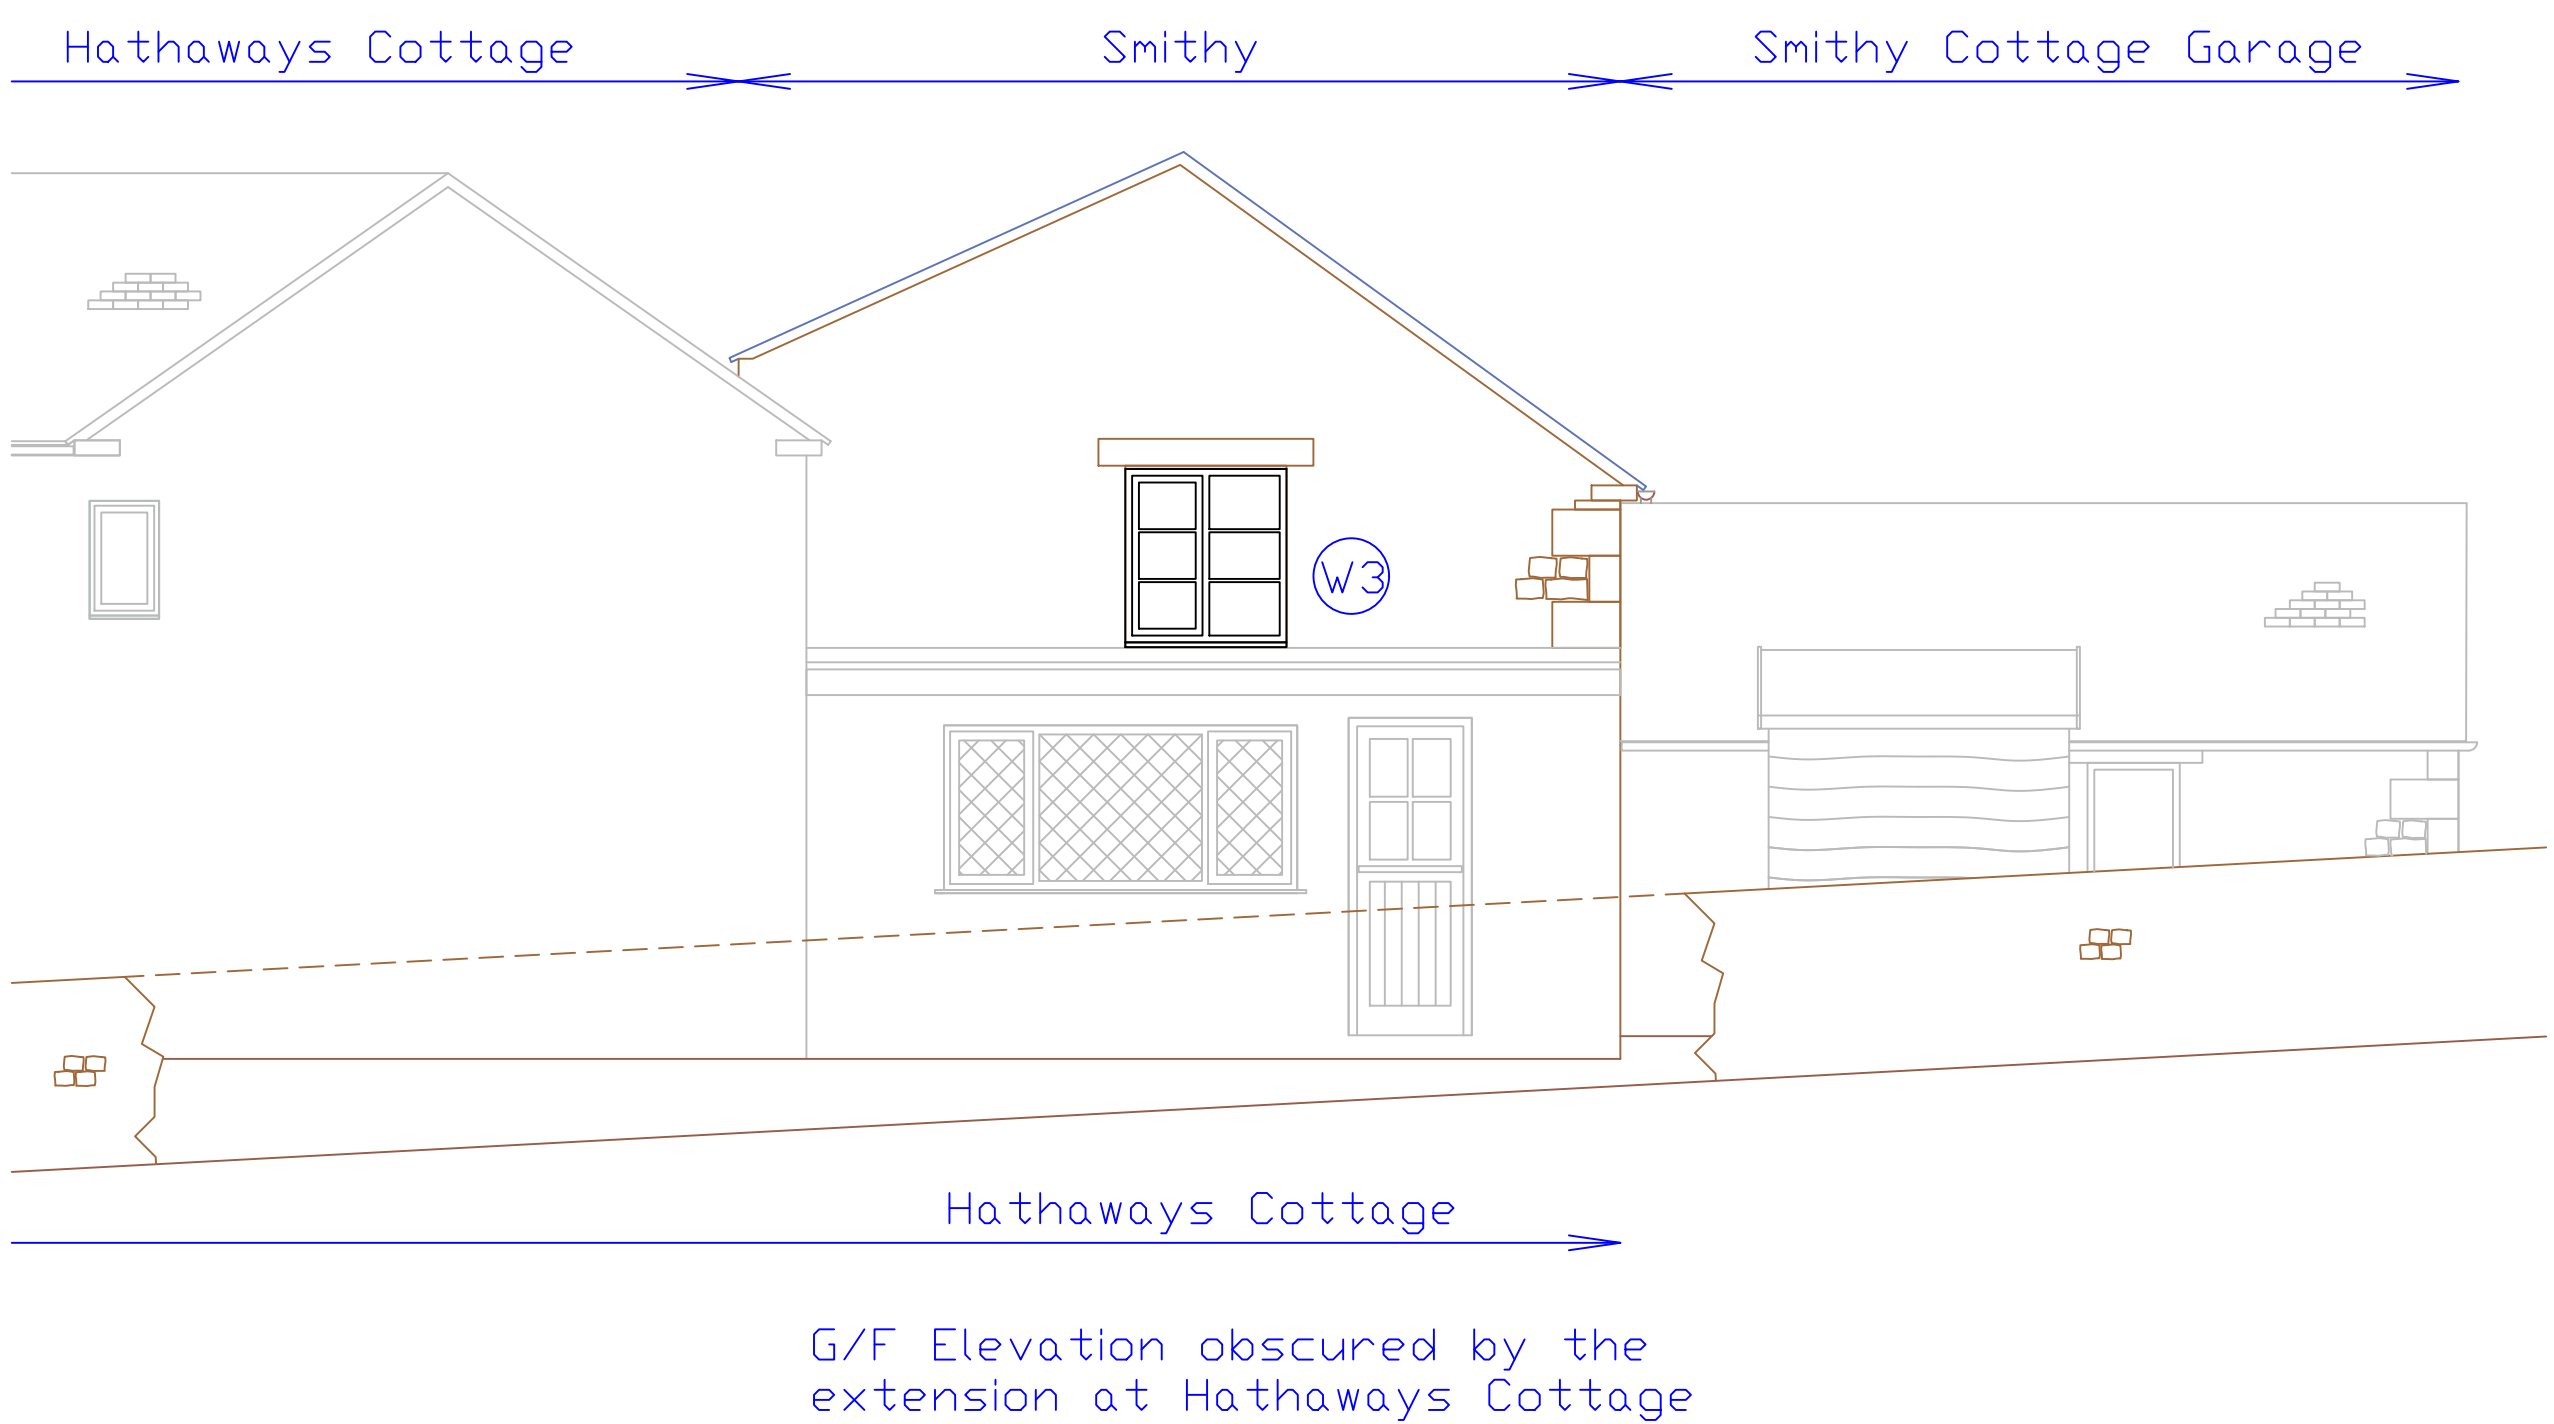


North Elevation

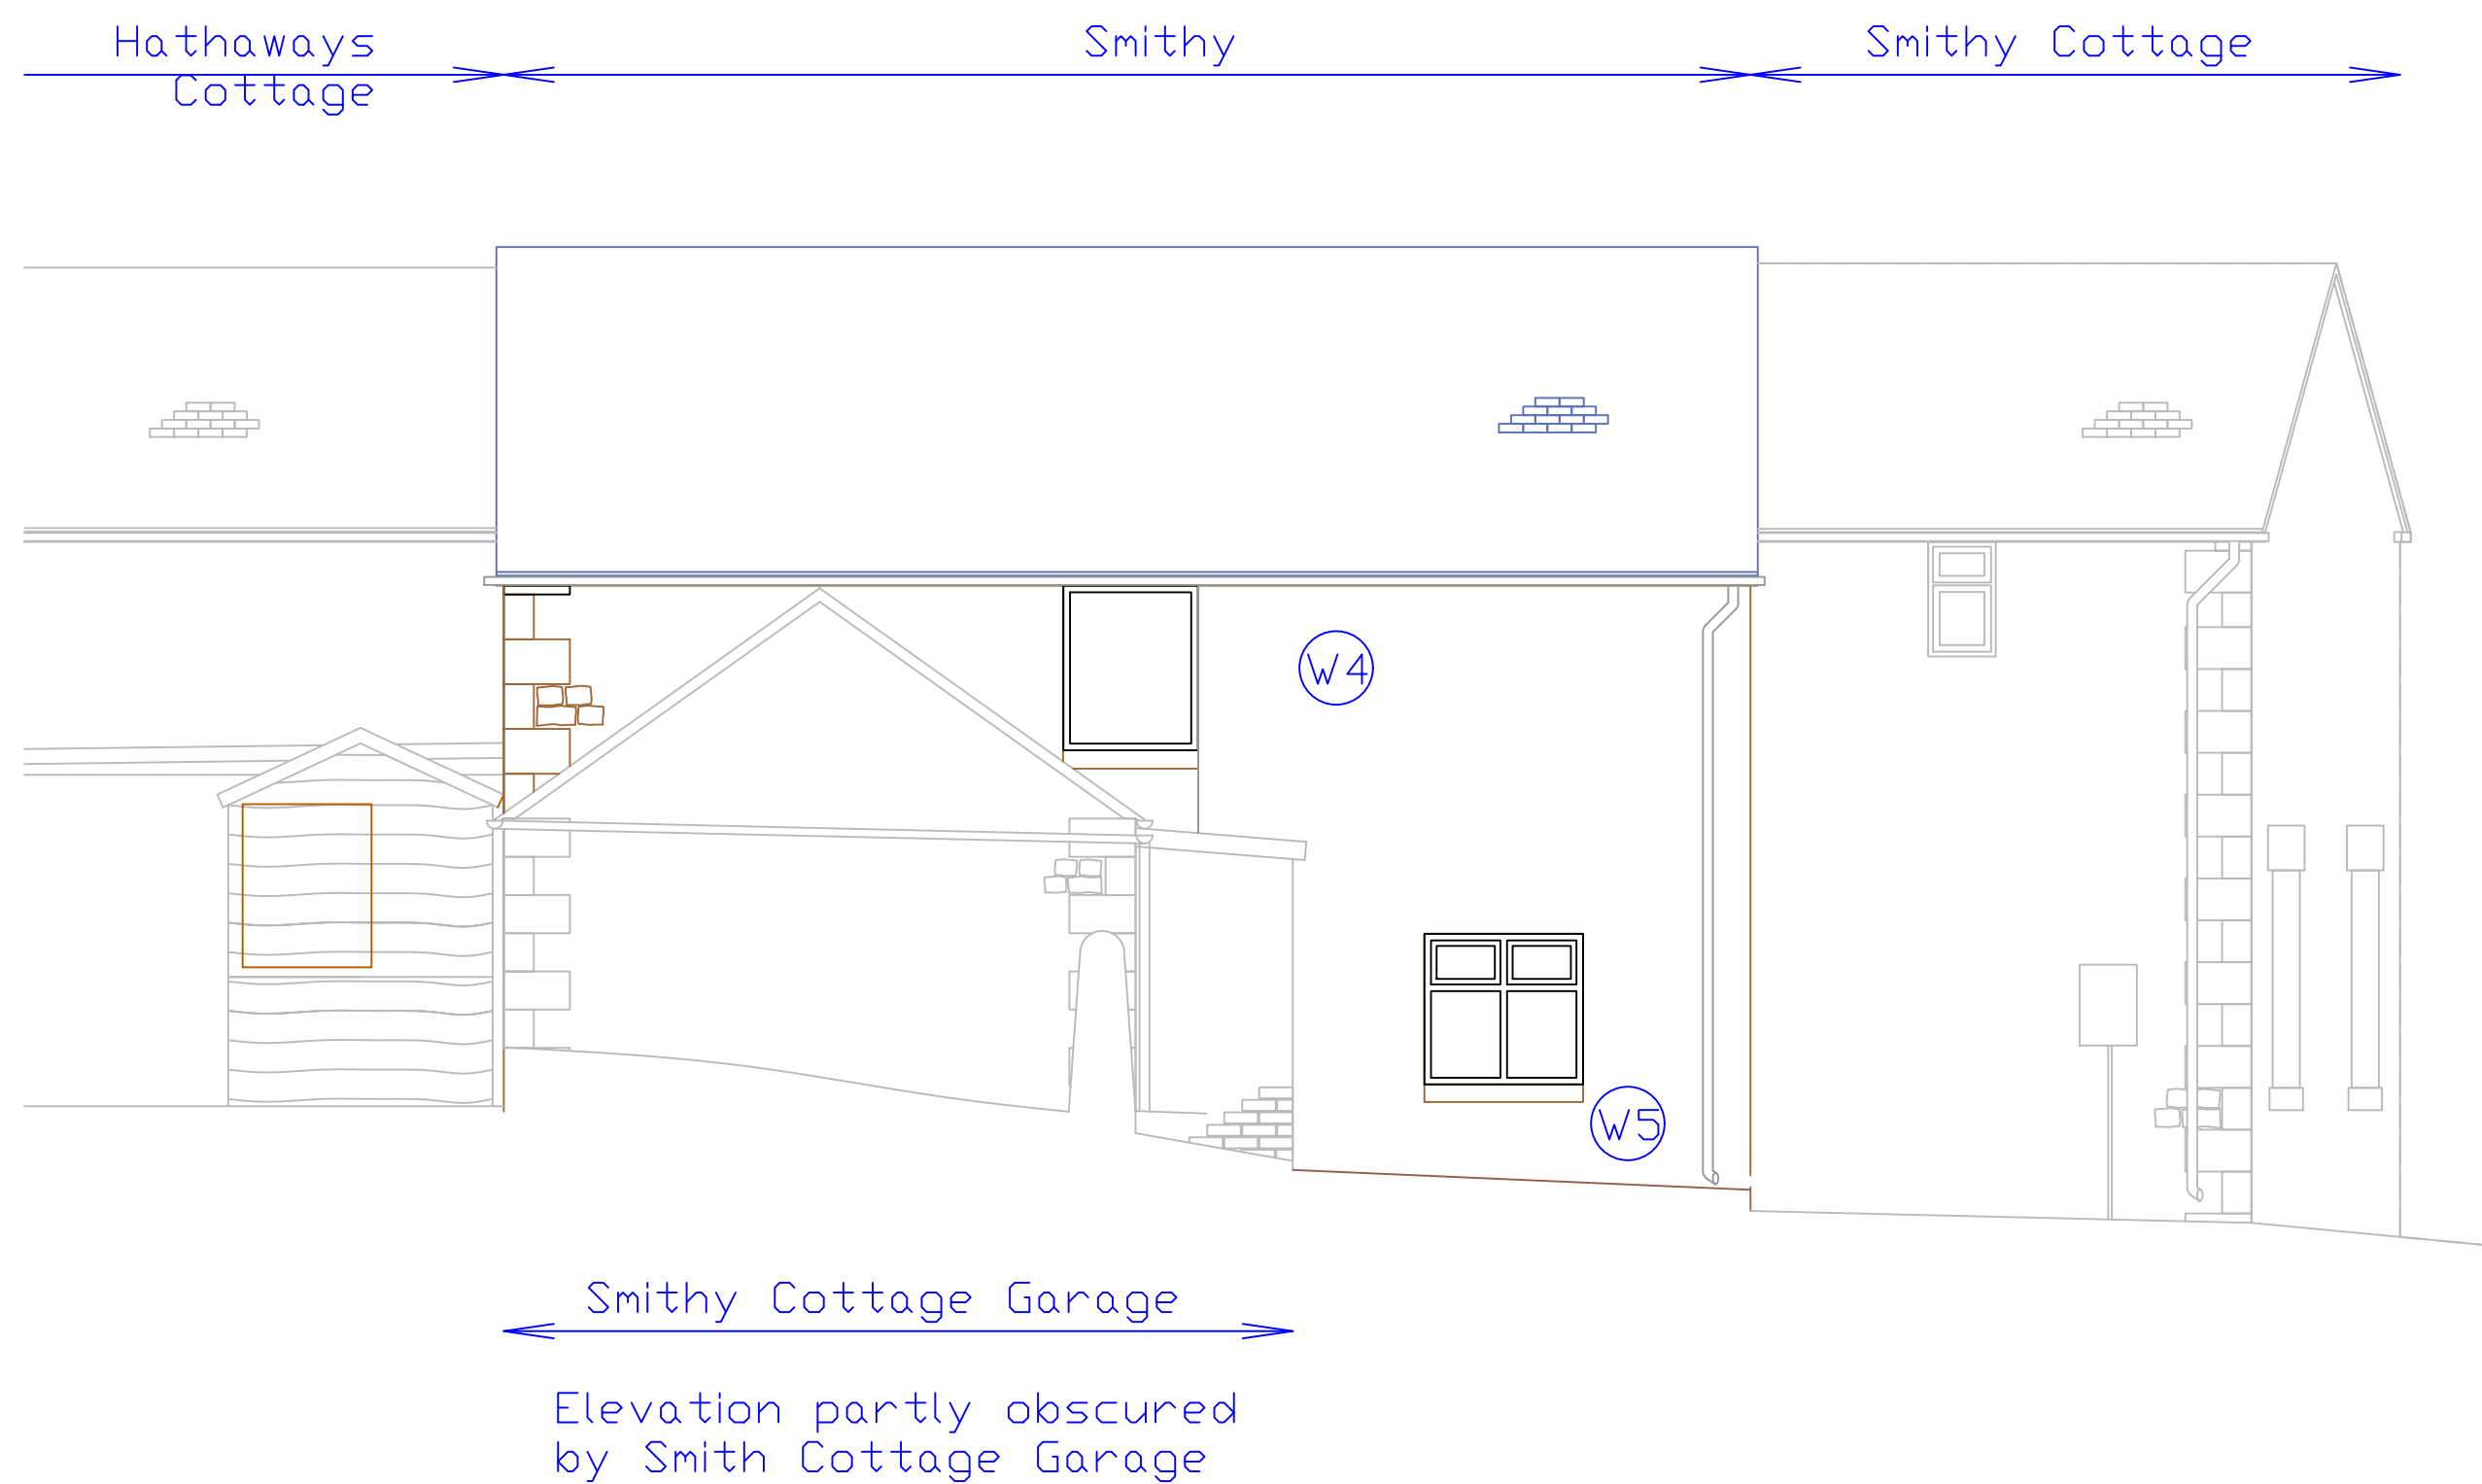


South Elevation

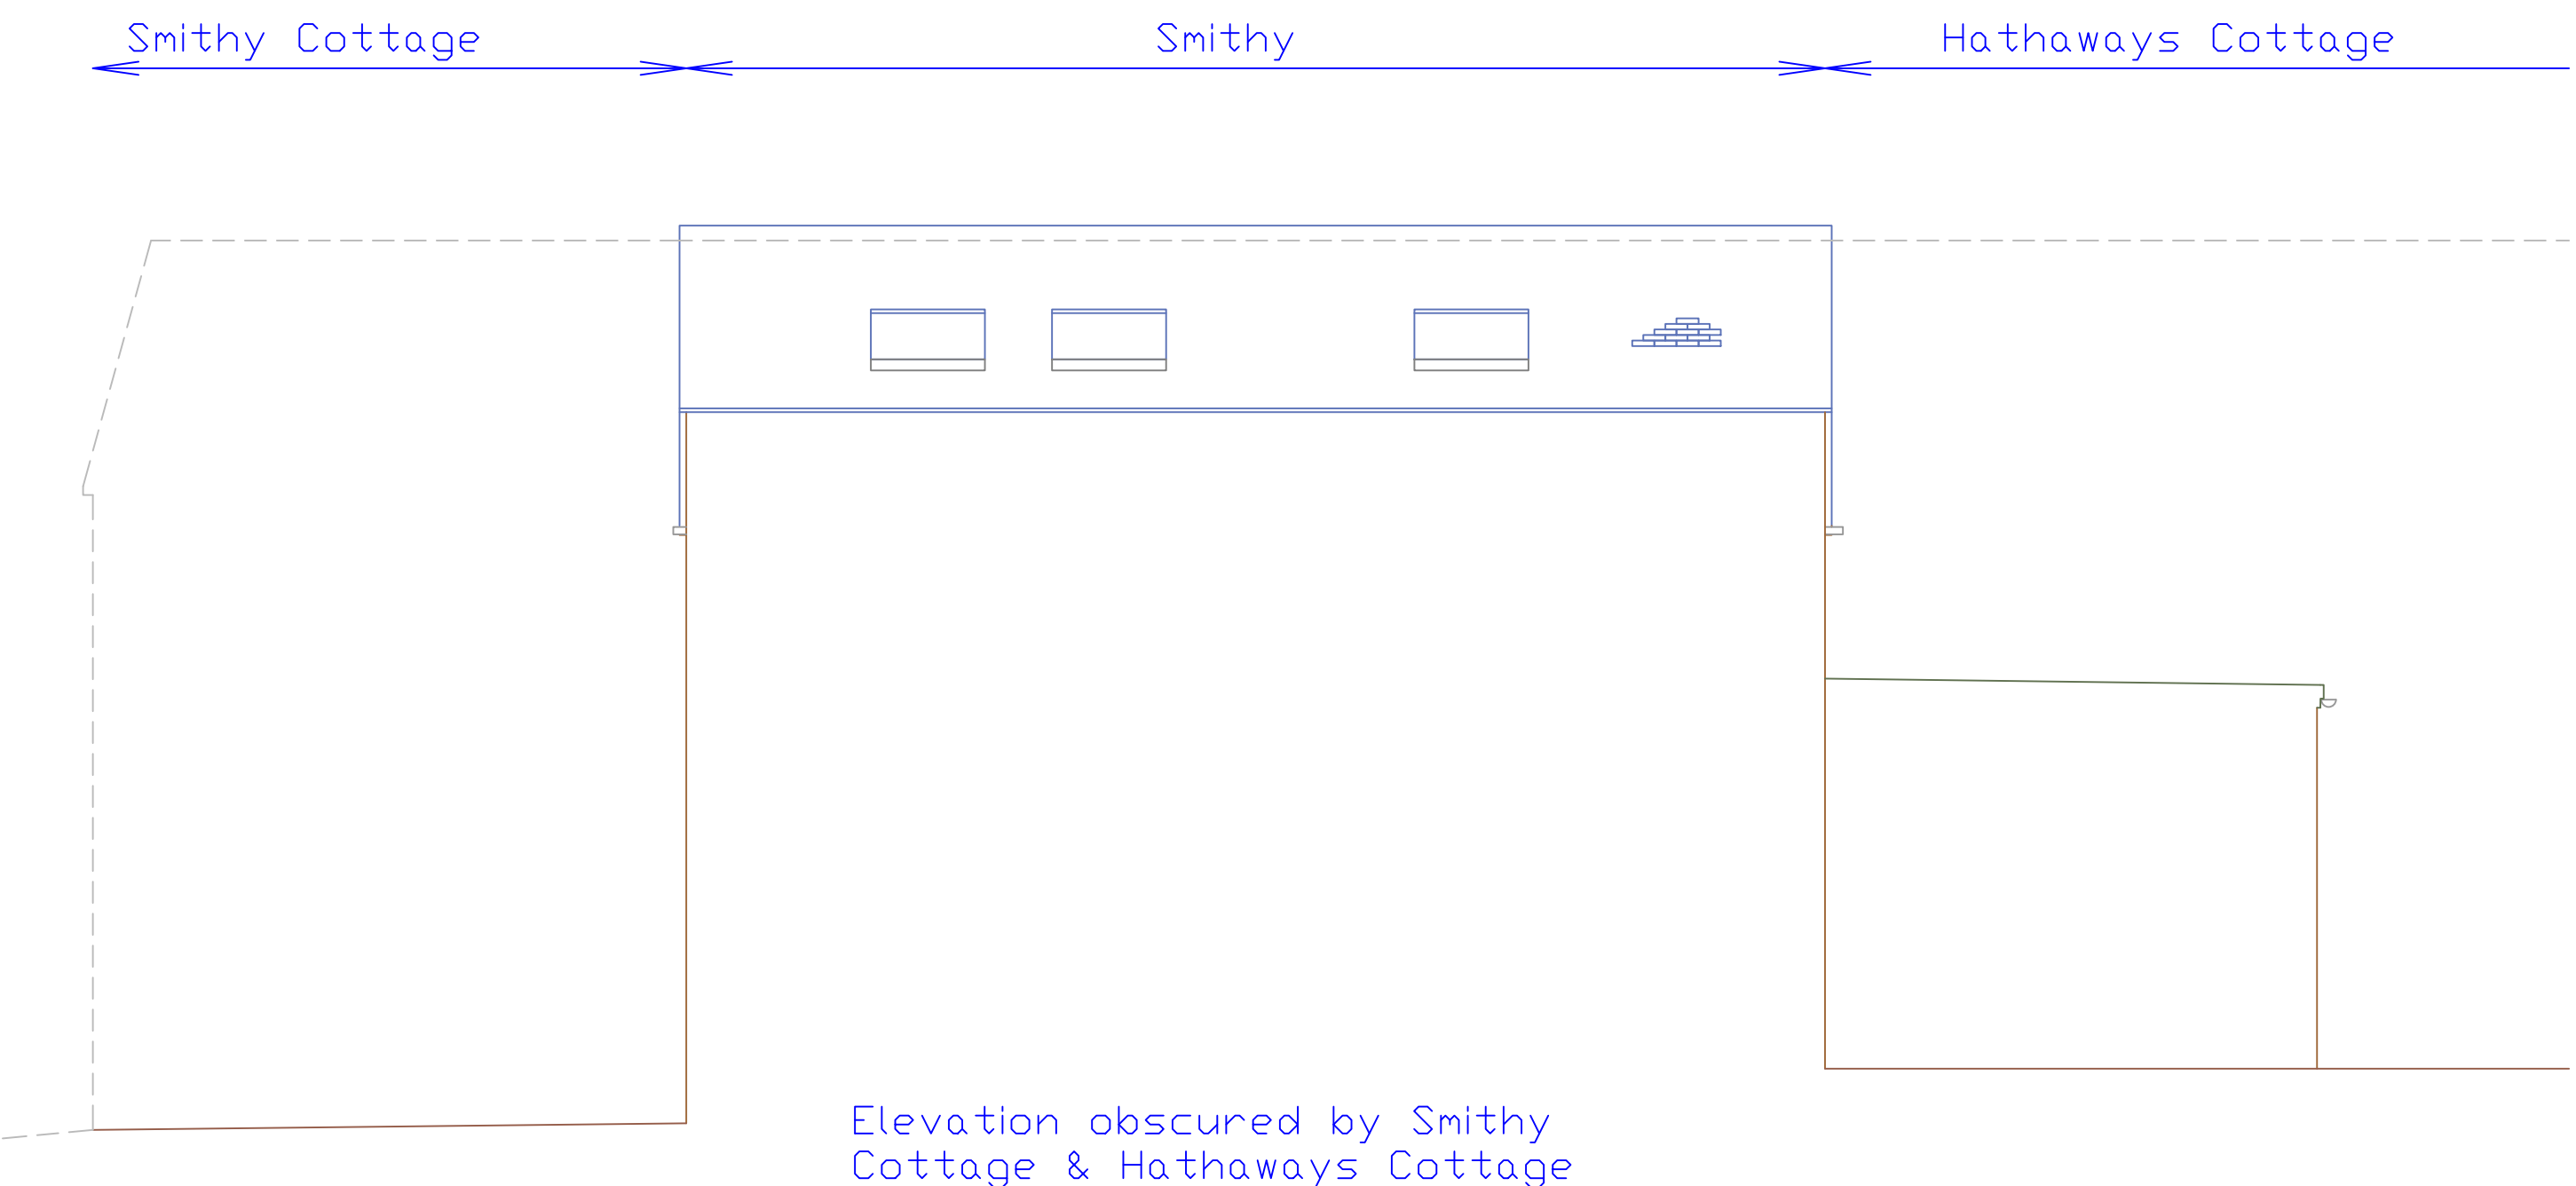


Ground Floor Plan

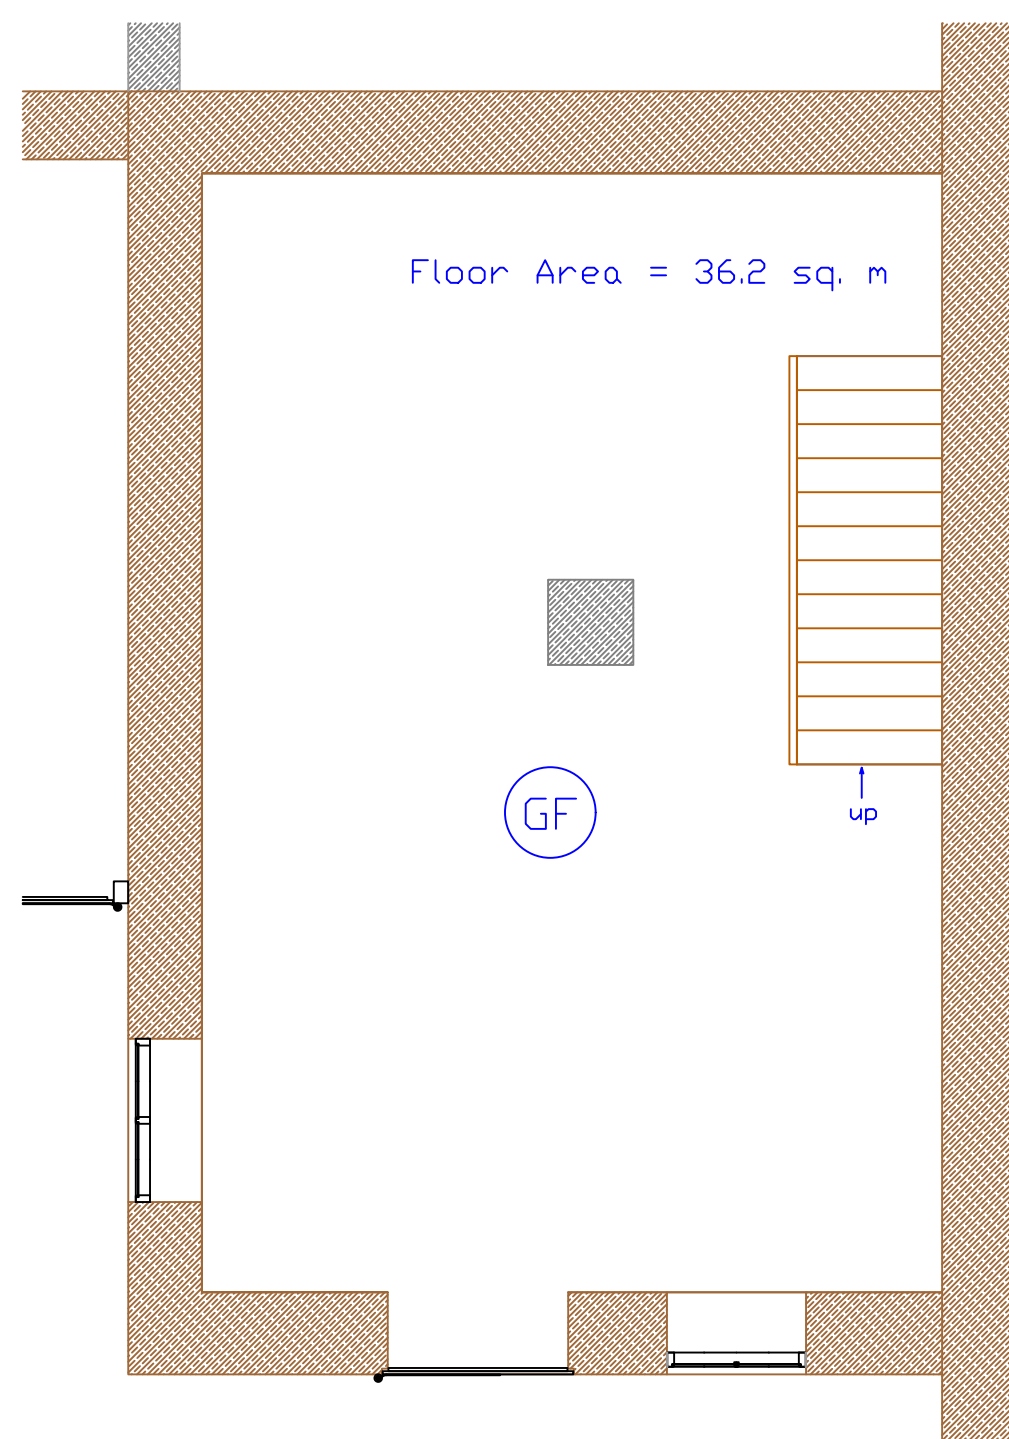

First Floor Plan

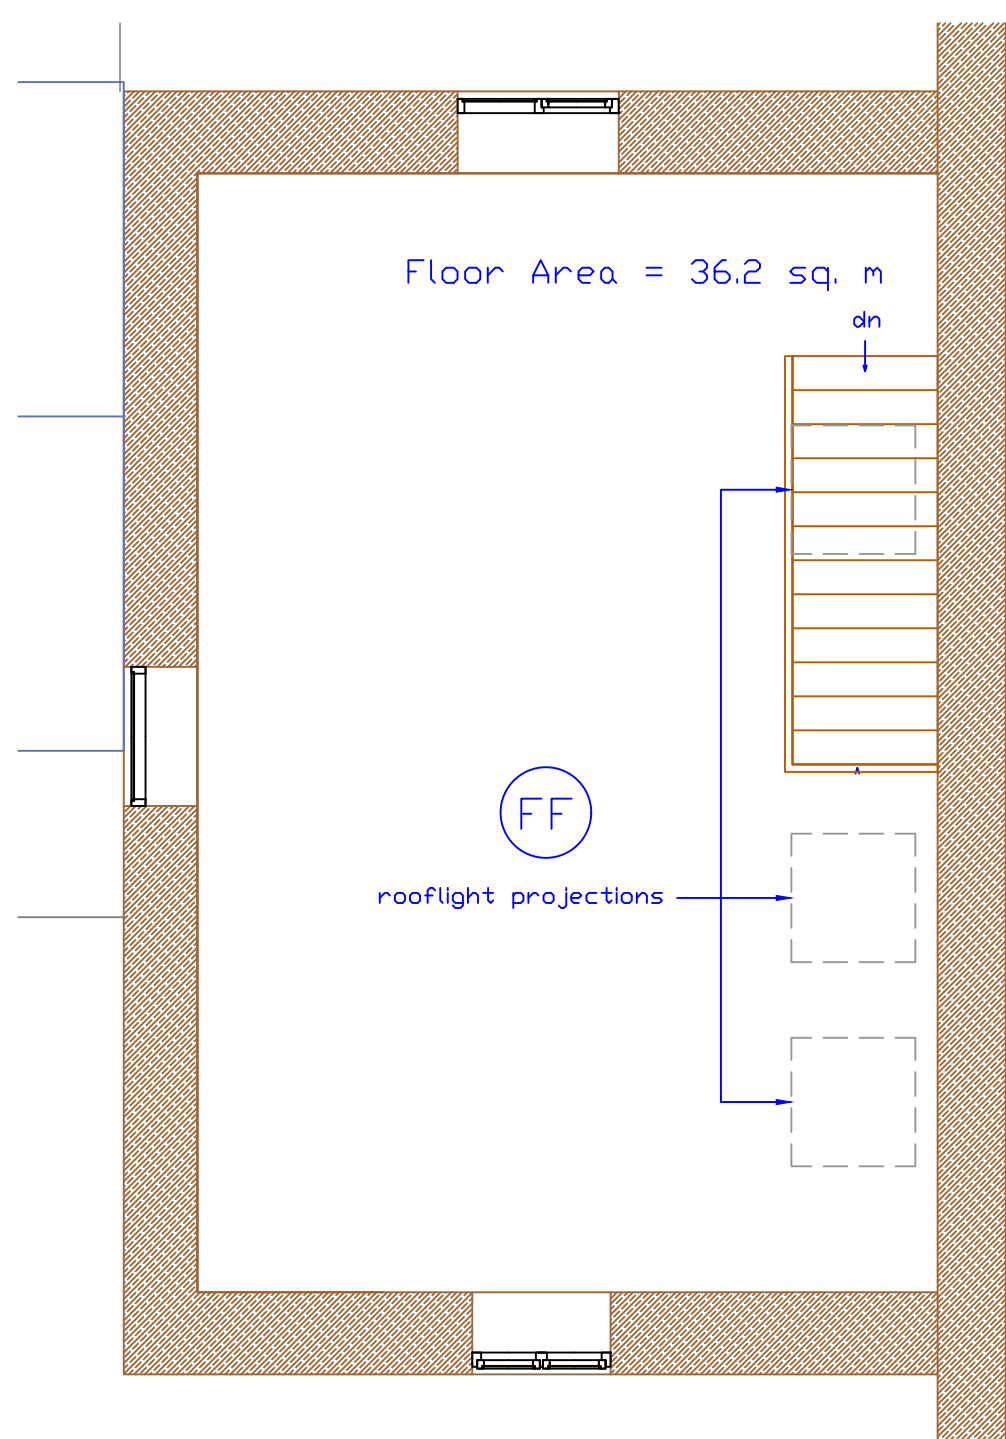

Roof Plan 1:100

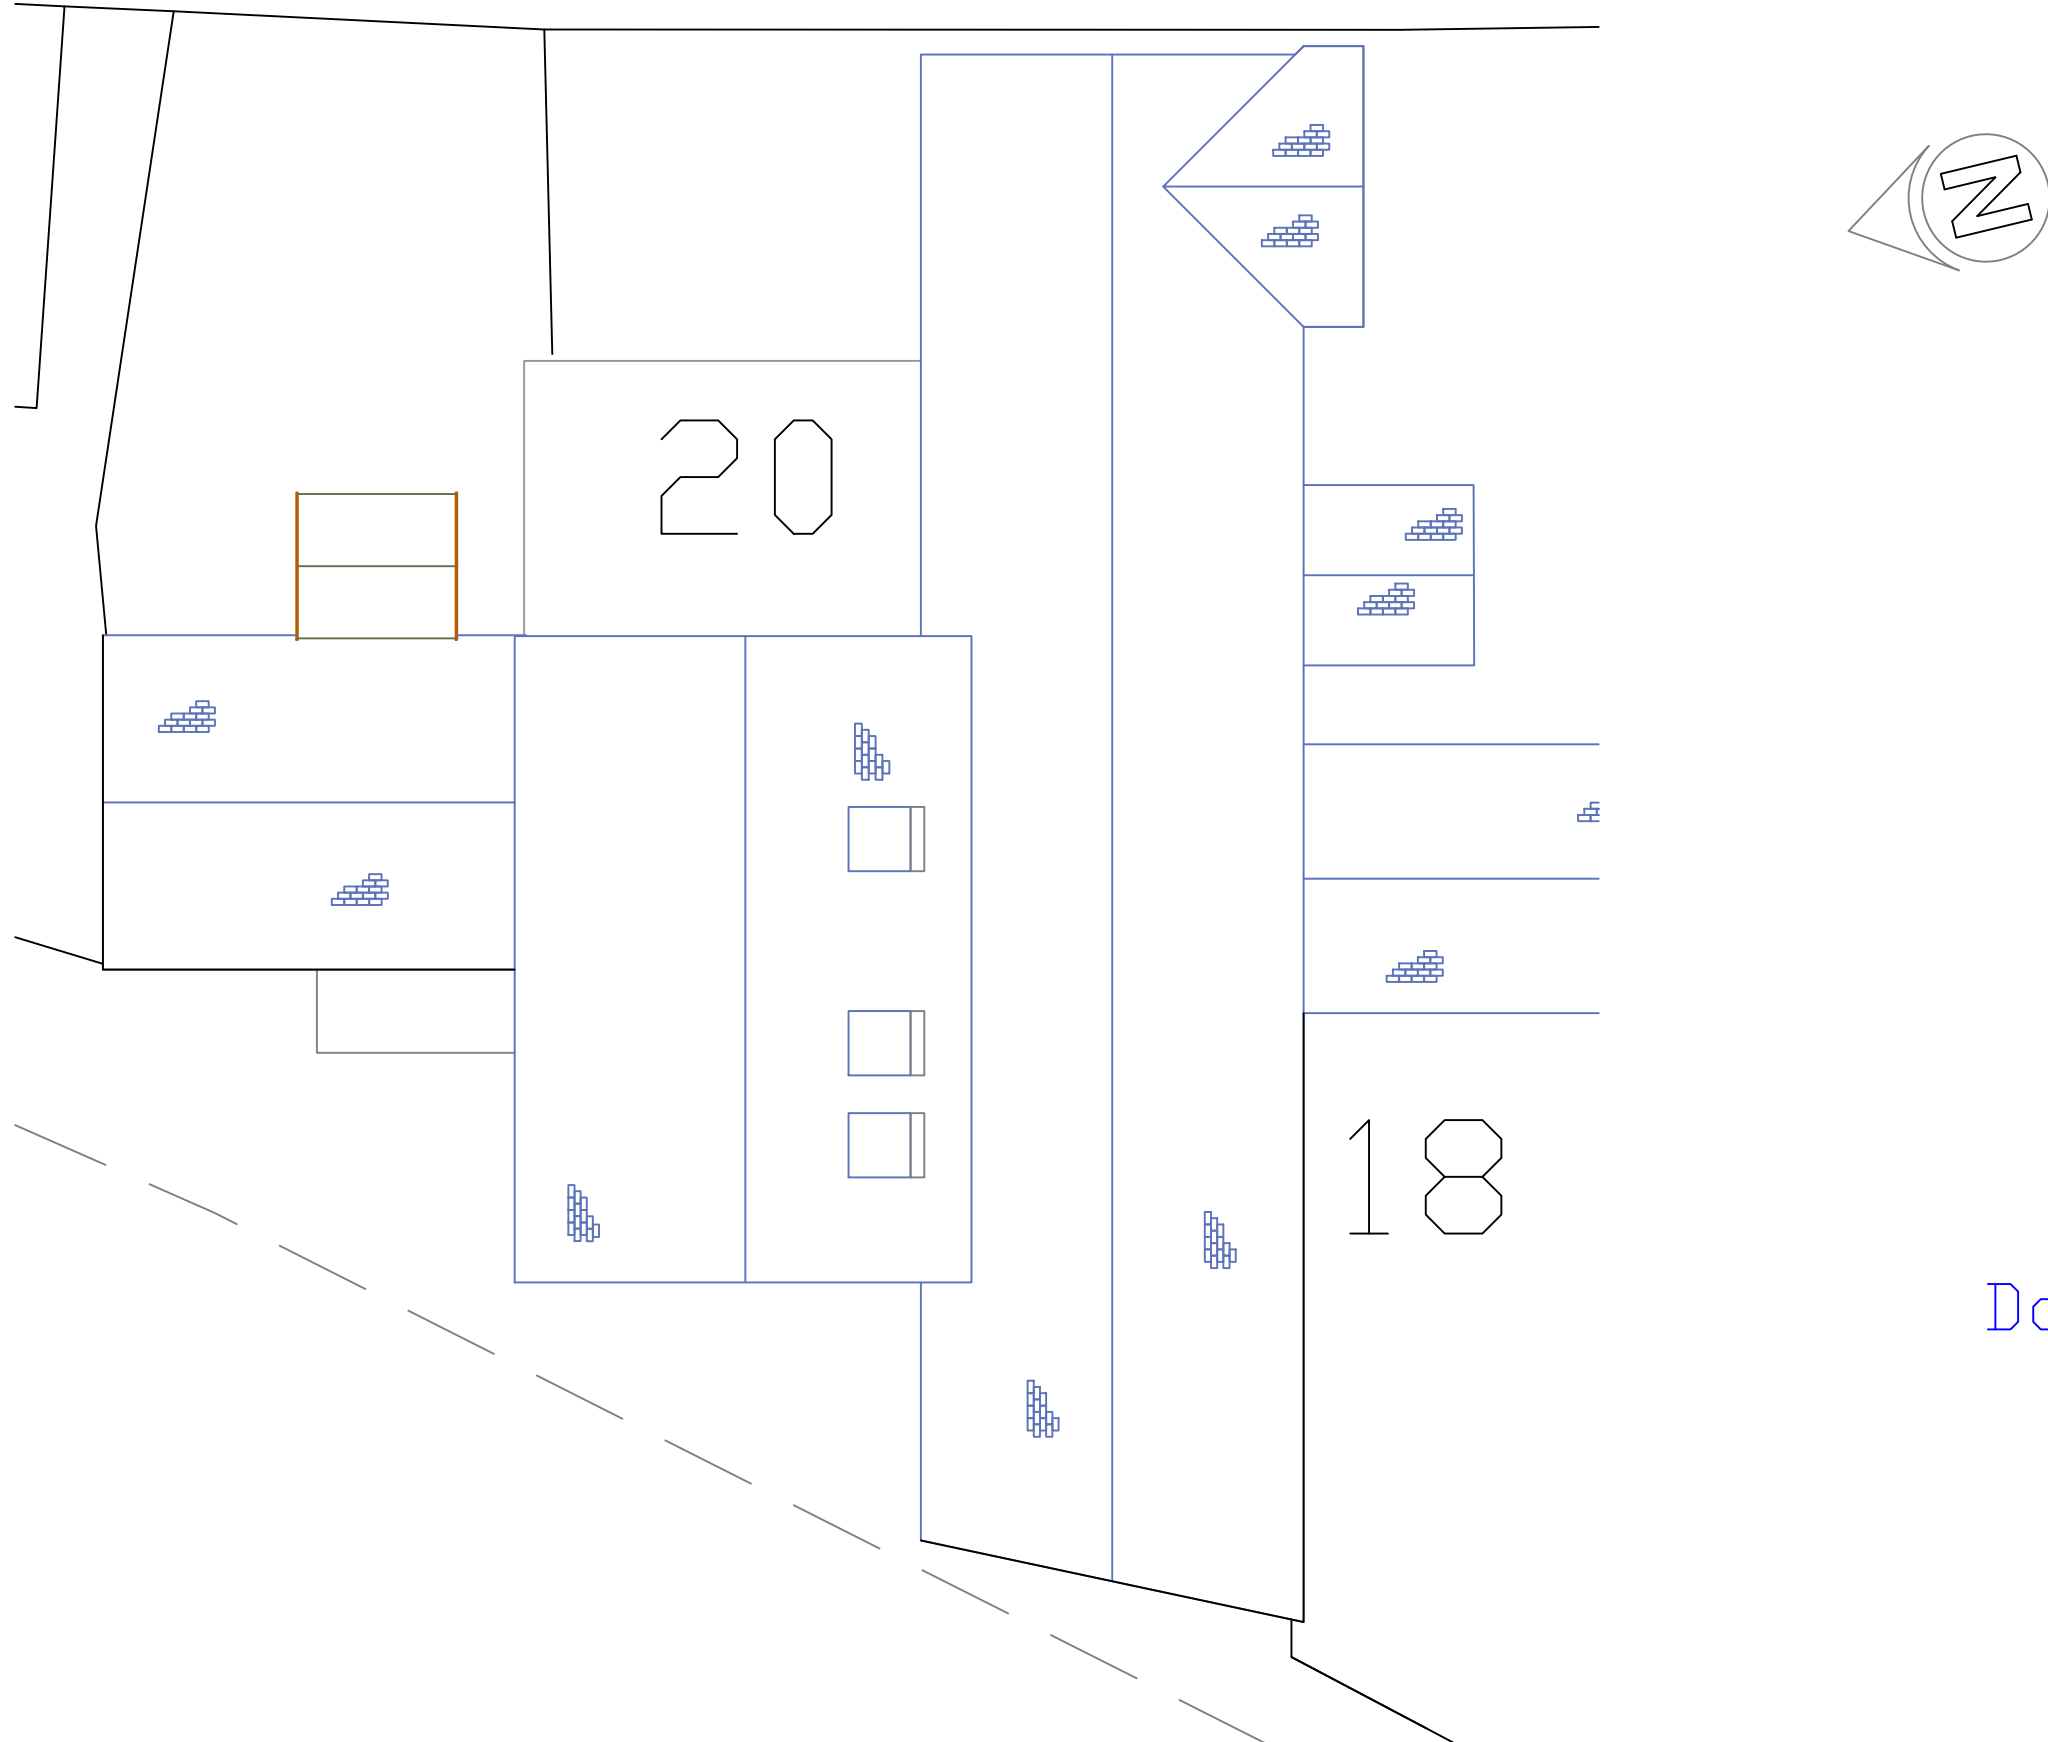

Document Scope: Planning

Itemref	Quantity	Title/Name, designation, material, dimension etc			Article No./Reference	
Designed by	Checked by	Approved by - date	Filename	Date	Scale	
A W Newby	C Illingworth	CL08/12/2021	Existing.dwg	05/11/2021	150	
PME Planning Services			Existing Plans & Elevations		3	
					1/1	