



EXISTING FRONT ELEVATION LOOKING WEST Scale 1:100

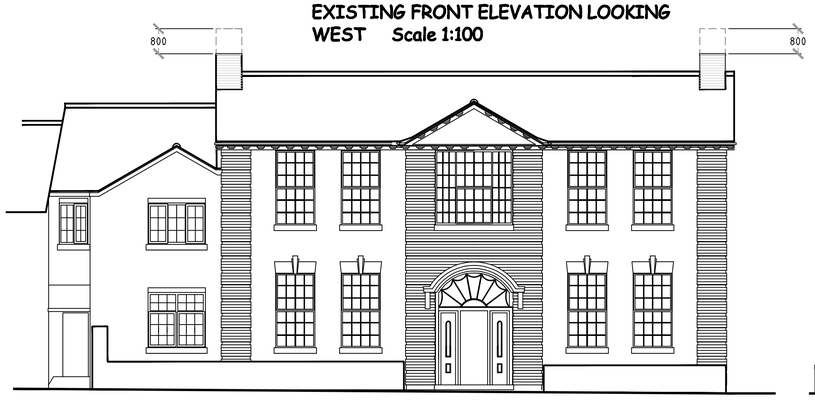


EXISTING SIDE ELEVATION LOOKING SOUTH Scale 1:100




PROPOSED FRONT ELEVATION LOOKING WEST Scale 1:100

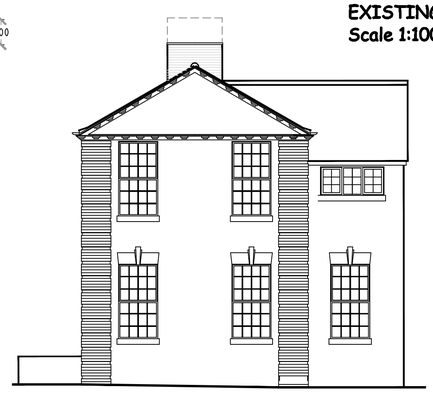


PROPOSED SIDE ELEVATION LOOKING SOUTH Scale 1:100

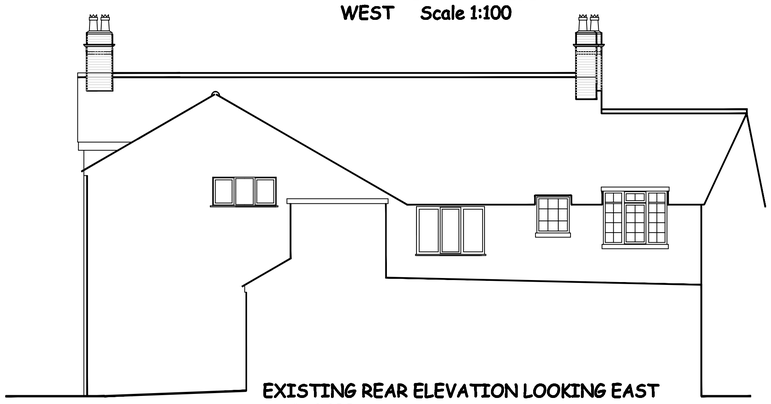


EXISTING REAR ELEVATION LOOKING EAST Scale 1:100

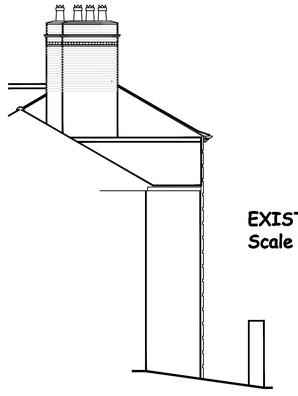

EXISTING SIDE ELEVATION LOOKING NORTH Scale 1:100

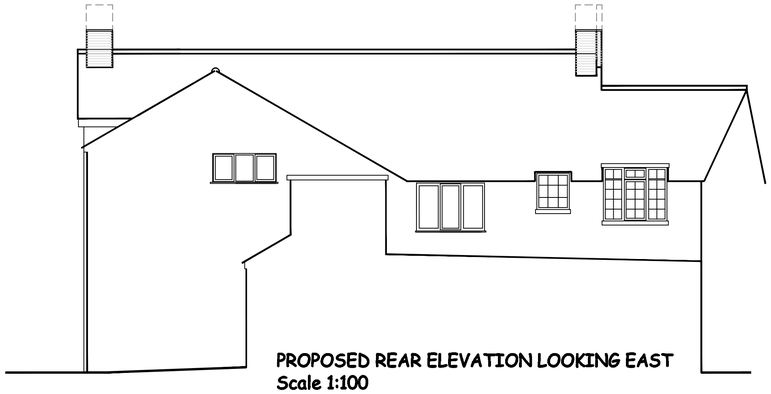

PROPOSED REAR ELEVATION LOOKING EAST Scale 1:100

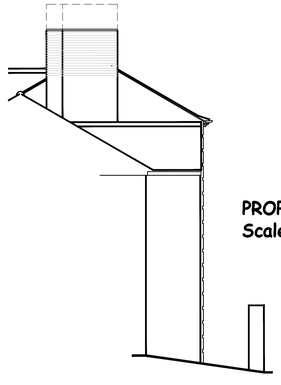

PROPOSED SIDE ELEVATION LOOKING NORTH Scale 1:100

NOTES

NOTES

THIS WORK HAS ALREADY BEEN COMPLETED AND THIS APPLICATION IS FOR RETROSPECTIVE PLANNING APPROVAL.

THERE ARE 2 CHIMNEY STACKS THAT WERE IN NEED OF IMMEDIATE ATTENTION TO ADDRESS THE SAFETY OF THE GENERAL PUBLIC AND PEDESTRIAN TRAFFIC IN THE HIGH STREET BELOW.

THE WORK CARRIED OUT WITH GREAT URGENCY TO ADDRESS THE UNSAFE CONDITION OF BOTH CHIMNEY STACKS.THIS WORK INVOLVED THE REMOVAL OF ALL THE NOW REDUNDANT CHIMNEY POTS AND ALL UNSAFE MASONRY, RESULTING IN LOWERING THE HEIGHT OF BOTH STACKS BY APPROXIMATELY 800mm. BOTH STACKS HAVE BEEN CAPPED AND ALL INTERNAL CHIMNEY BREASTS SUITABLY VENTED.

REVISION	DATE	DRAWN BY	DESCRIPTION
A	MAY. 22	RD	FIRST ISSUE FOR APPROVAL

TITLE: PROPOSED CHIMNEY MODIFICATIONS
at: THE CONSERVATIVE CLUB
HIGH STREET BIDDULPH STAFFS ST8 6AR

Sheet Size A1

SMDC. 001/22