




Scale 1 : 500

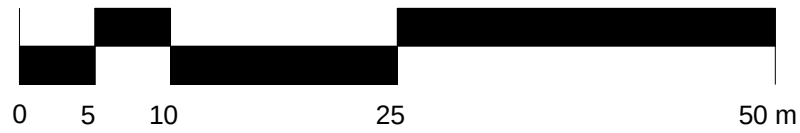

Scale 1 : 1250

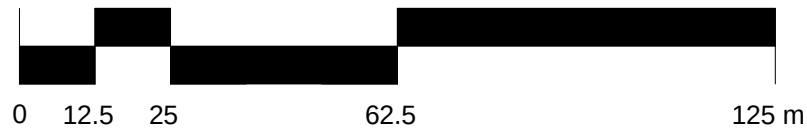

Ordnance Survey, Licence number **100022432**

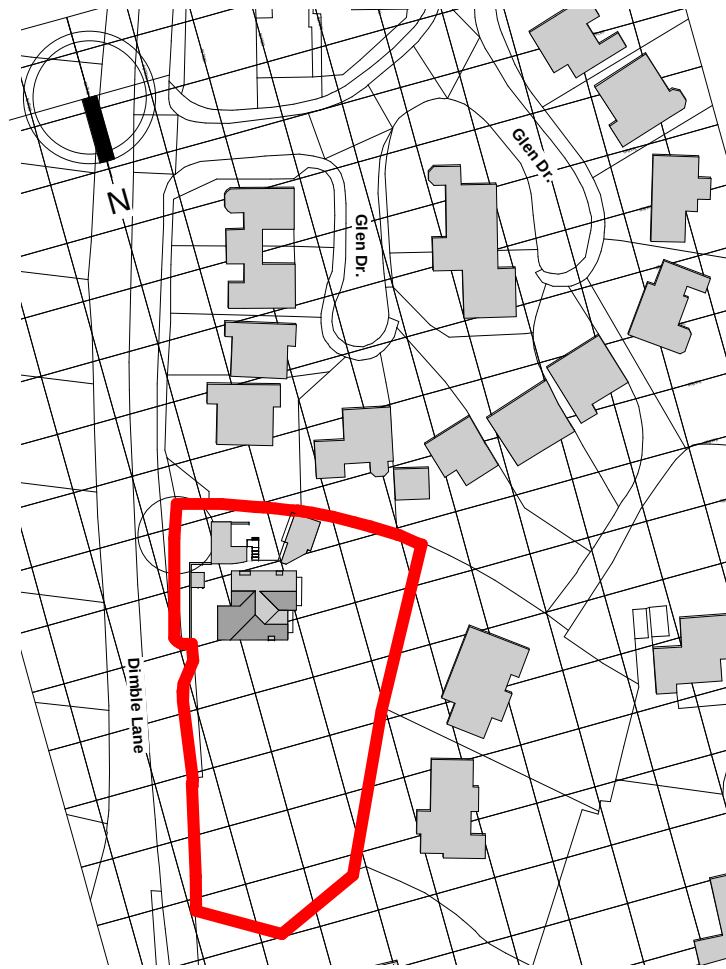

Existing Location Plan

1 : 1250

C:\Users\Lewis\OneDrive - Helen Smytheman\Desktop\3213 - Robins\DL21-SA-XX-ZZ-DR-A Alternative_Scheme_Design (Option 3).rvt



Proposed Block Plan

1 : 500

All heights, sizes and dimensions should be checked on site by the contractor before any work is put in hand.

Figured dimensions should be taken in preference to scaling and any errors or omissions reported to the architect at once.

This drawing has been prepared in accordance with the CDM (Construction Design and Management) and all foreseeable design risks to those involved or affected by construction have been avoided wherever possible.

P.01 11-01-2021 Ordnance Survey Licence number provided to plans
P.02 11-05-2022 Updated Proposed Block Plan to suit revised scheme layout.

Rev	Date	By	Detail
-----	------	----	--------

Drawing status

S3 : Planning

Client

Mr & Mrs T Robins

Project/Location

Oakhill,
Dimble Lane,
Alton,
ST10 4BL

Drawing title

Site Location and Proposed Block Plan

Date	Drawn	Checked	Job No.
12/03/21	LA	TM	3213

Scale(s)

As indicated @A3

Drawing number

DL21-SA-XX-XX-DR-A-0101

Revision

P.02



12 High Street, Tean,
Stoke-on-Trent
ST10 4DZ

T: +44 (0)1538 722097
E: mail@smytheman.co.uk
W: www.smytheman.co.uk

