


Fairview
11 Battlesteads
Alton
Stoke-on-Trent
ST10 4BE

nita.adams@icloud.com

12th May 2022

Planning Support
Moorlands House
Stockwell Street
Leek
Staffordshire Moorlands
ST13 6HQ

Email: planning@staffsmoorlands.gov.uk

FOR THE ATTENTION OF PET TWIGG

Dear Sirs

Re:SMD/2022/0119
**TOWN AND COUNTRY PLANNING ACT, 1990 - PLANNING APPLICATION VALIDATION**

**New vehicle access to the garden. at 11 Fair View Battlesteads, Alton**

Further to recent correspondence from Pet Twigg, please find enclosed amended plans as requested.

I look forward to hearing from you further regarding this matter. Thank you for your time in this matter and your assistance.

Your sincerely

Anita Adams

Drg No MFW 422/2

# PROPOSED ACCESS TO LOWER GARDEN LEVEL

Paper 'A3'

N.B. ALL WORKS TO BE THE SATISFACTION OF STAFFS. HIGHWAYS

N.B. ALL REALIGNED DRY STONE WALLS TO BE 600mm HIGH TO ENABLE VISION.

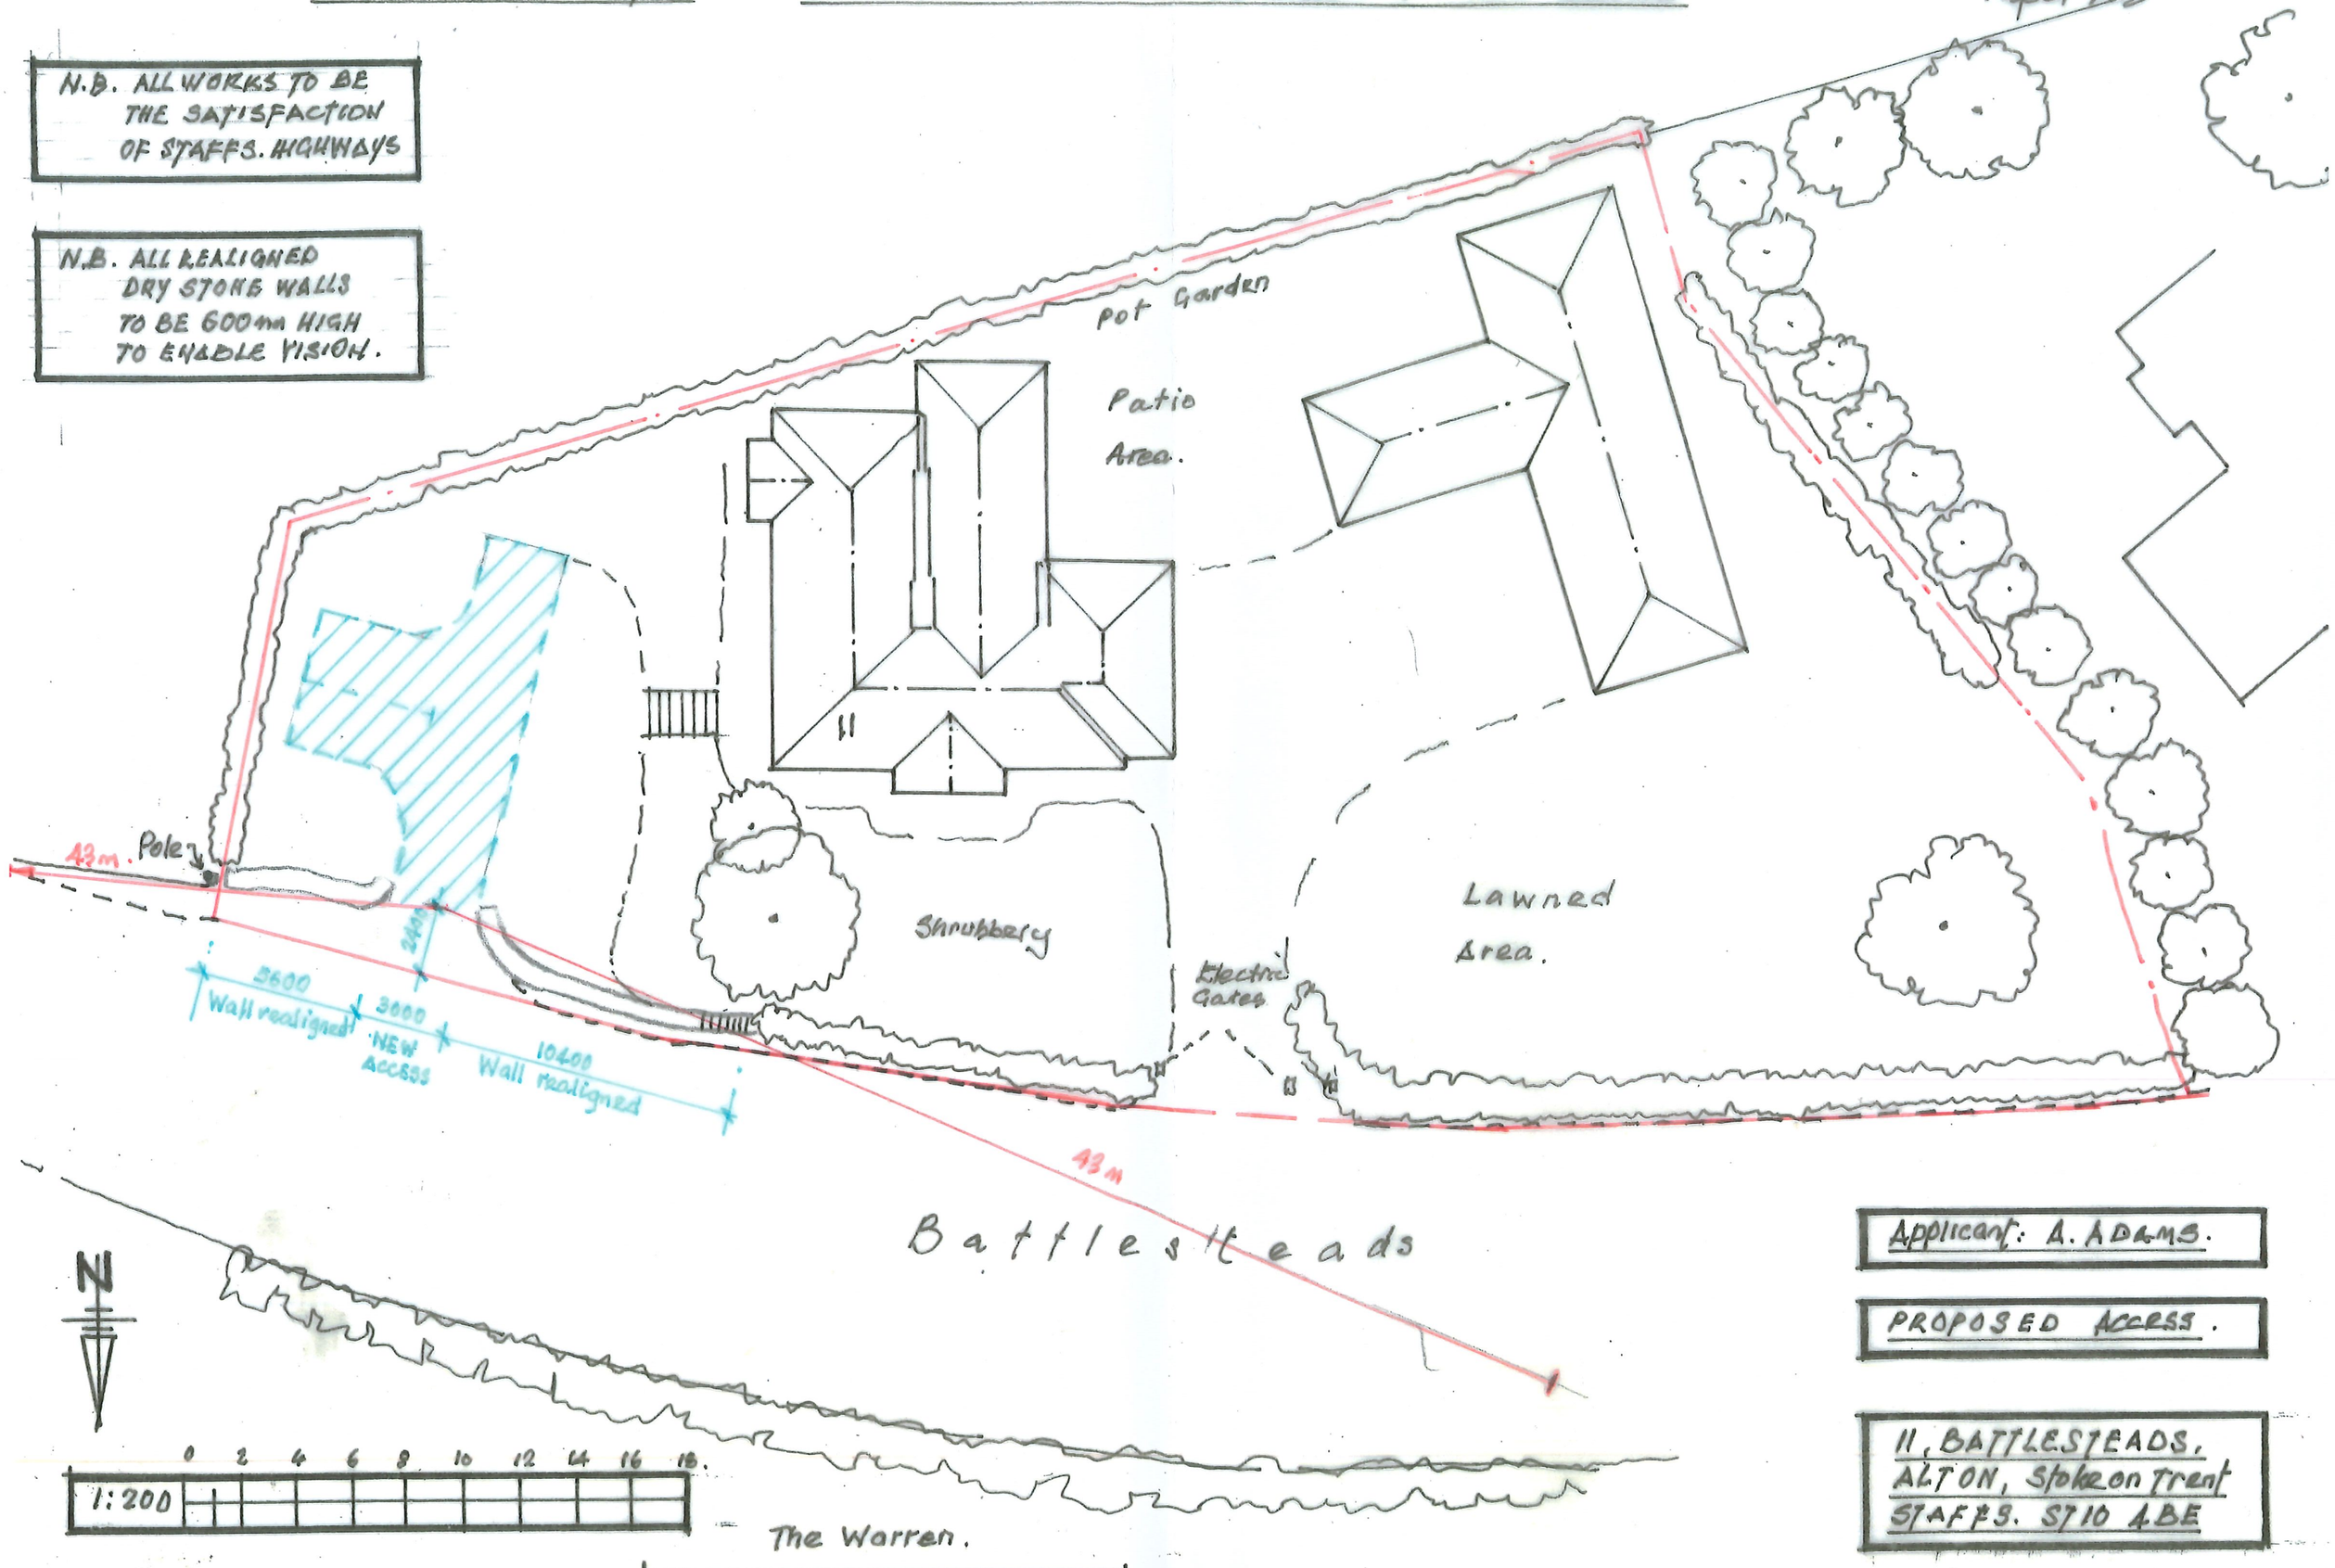


Applicant: A. ADAMS.

PROPOSED ACCESS.

11, BATTLESTEADS, ALTON, Stoke on Trent STAFFS. ST10 4BE