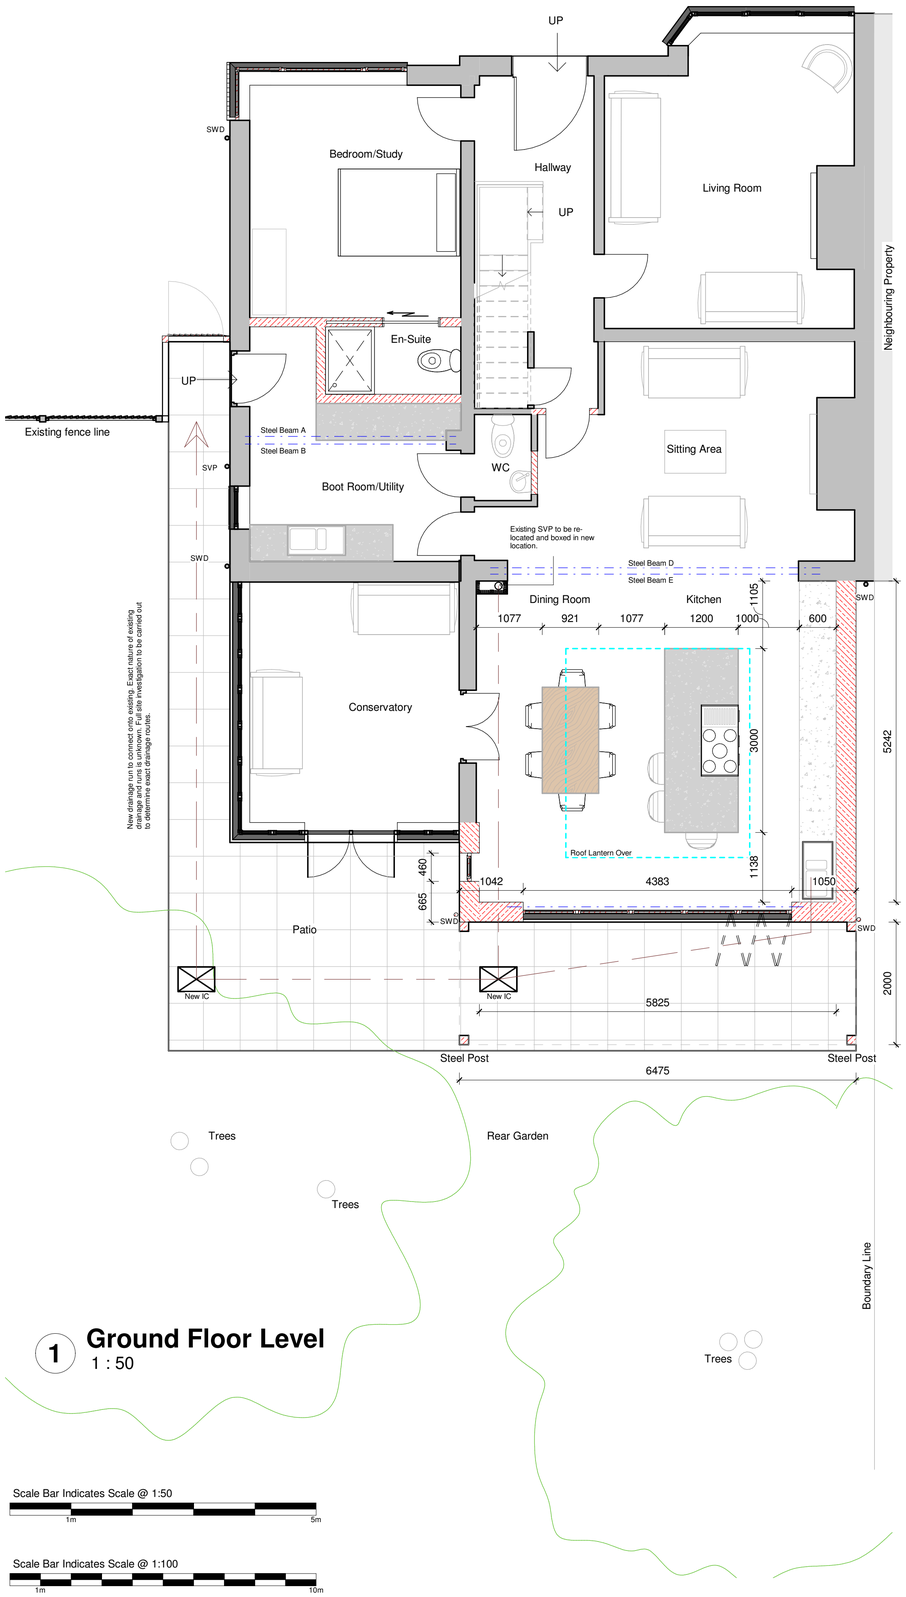
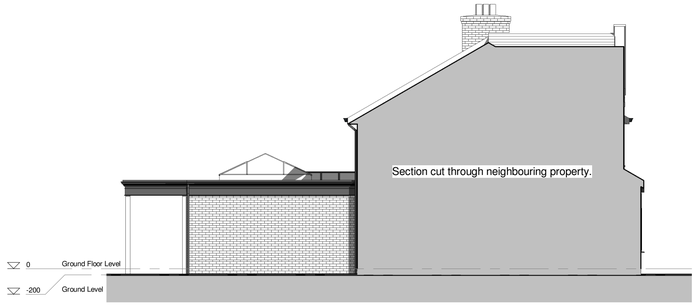



## 1 Ground Floor Level
1 : 50




## 2 Side Elevation Two - As Proposed
1 : 100




## 3 Front Elevation - As Proposed
1 : 100



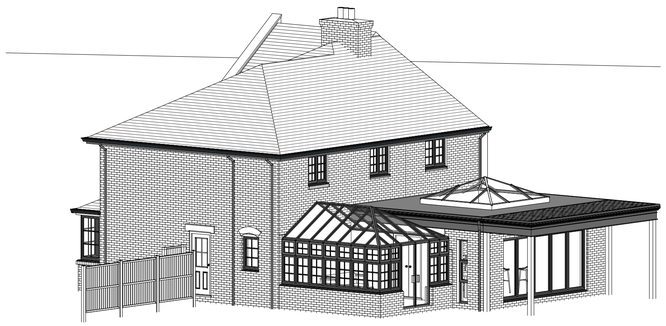

## 4 Rear Elevation - As Proposed
1 : 100




## 5 Side Elevation One - As Proposed
1 : 100



## 3D View 1



## 3D View 2

Scale Bar Indicates Scale @ 1:50
1m 5m

Scale Bar Indicates Scale @ 1:100
1m 10m

**Tom Withers Architecture Ltd**
Greenfield Industrial Estate,
Back Lane,Congleton,
Cheshire, CW12 4TR
Tel: 01260 277175
Email: info@tomwithersarchitecture.co.uk
**www.tomwithersarchitecture.co.uk**

| REV | DESCRIPTION | DATE | DRAWN |
|---|---|---|---|
| P0 | | | |
| P1 | Changes made following meeting with client | 21.12.21 | SH |
| P2 | Changes made following client's comments | 22.12.21 | SH |
| P3 | Changes made following clients comments | 23.12.21 | SH |
| P4 | Drawing scales altered | 07.02.22 | SH |
| P5 | Scale Bars Added | 14.02.22 | SH |
| P6 | Dimensions added | 12.05.22 | SH |

Project Description:
Single story rear extension and internal remodel of existing detatched property.

Project Address:
10 Villa Road Cheddleton
Leek, Staffordshire
ST13 7EA
For: Sall & Thom

| | |
|---|---|
| Drawing Name: Proposed Plans | |
| Status: As Proposed | Sheet No: |
| Date: Dec 2021 | 0414 002 P6 |
| Scale: As indicated @ A1 | Drawn By: MD |

TWA TOMWITHERS ARCHITECTURE