


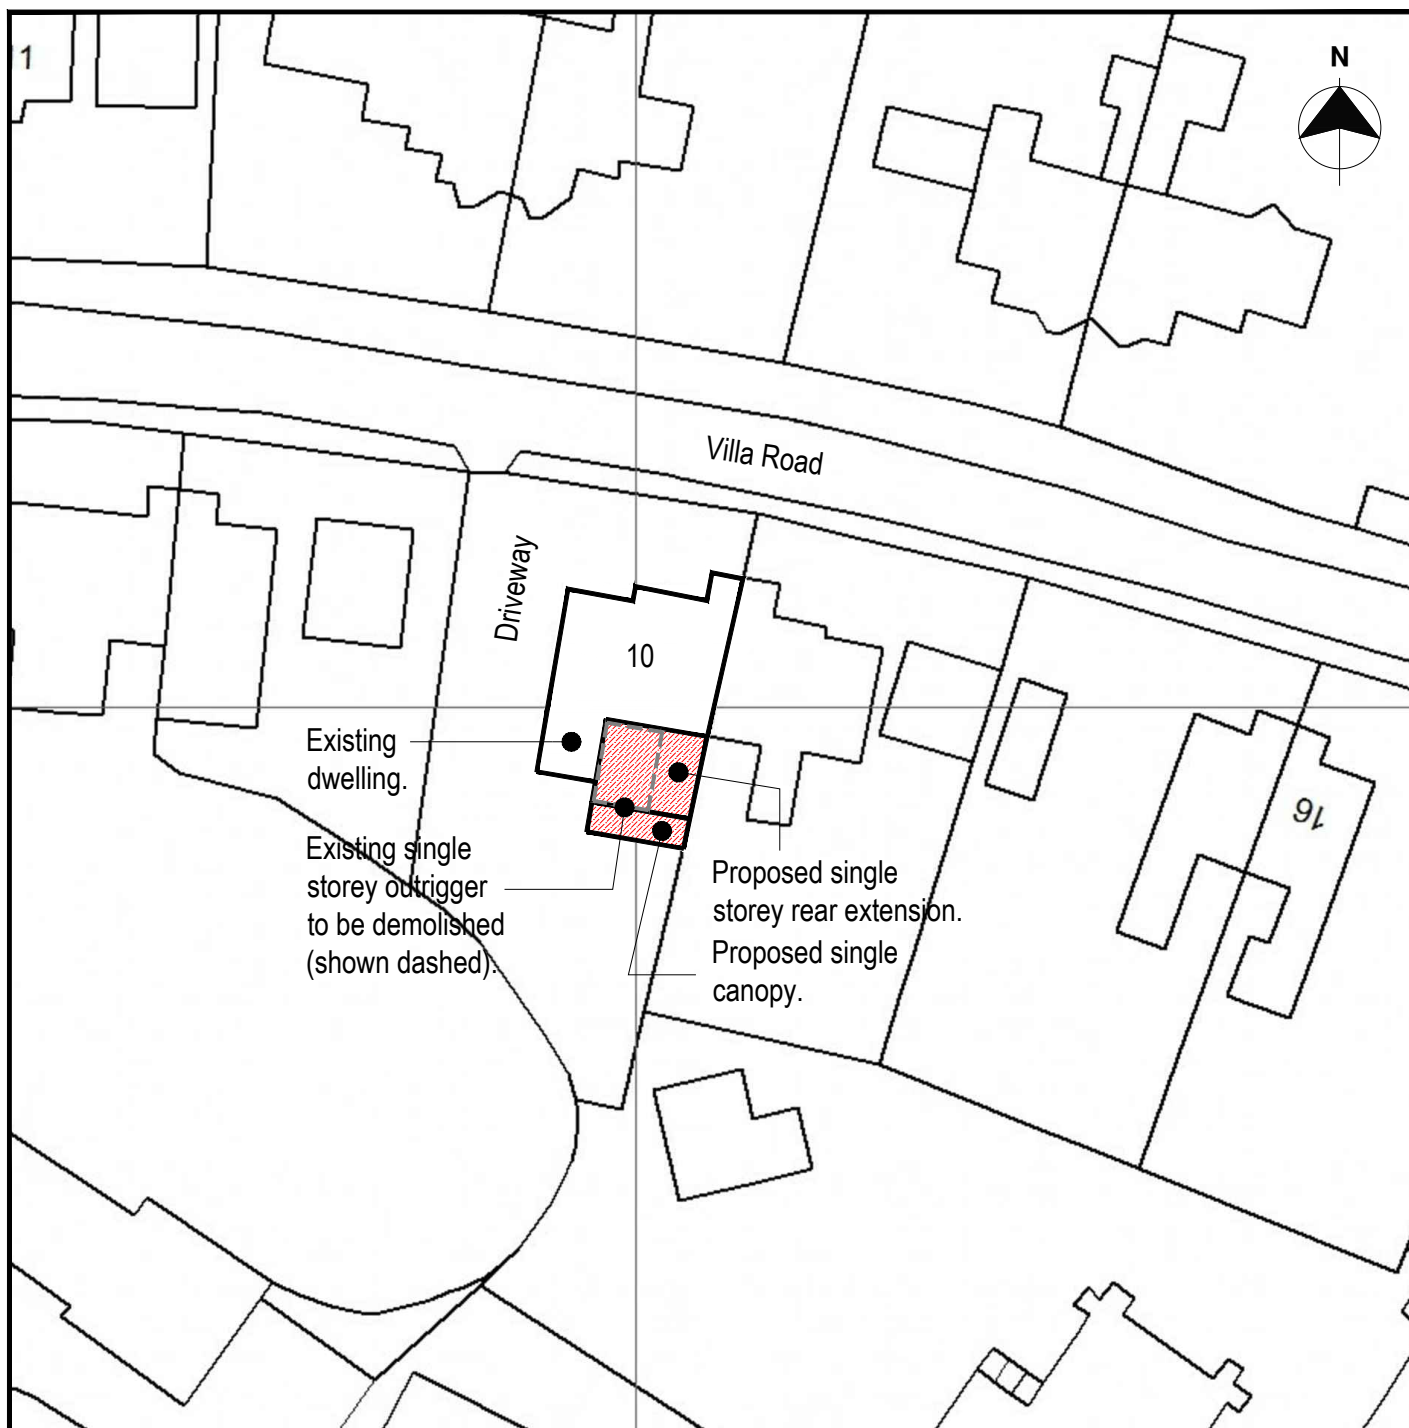

TWA TOM WITHERS
— ARCHITECTURE —

Tom Withers Architecture Ltd

95 Hassall Road, Alsager,
Stoke on Trent, ST7 2HP
Tel: 07748962377
Email: twarchitecture@live.co.uk

Project Details:

Proposed single storey rear extension
and internal alterations:

10 Villa Road, Cheddleton,
Staffs, ST13 7EA

For: Mr & Mrs Bateman

Revisions: P0 Planning Application. Dec 2021

Date: Dec 2021	Status: As Proposed	Sheet No: Planning Drawings 0414-004-P0
Scale: 1:500 @ A4 Block Plan	Drawn By: TW	