



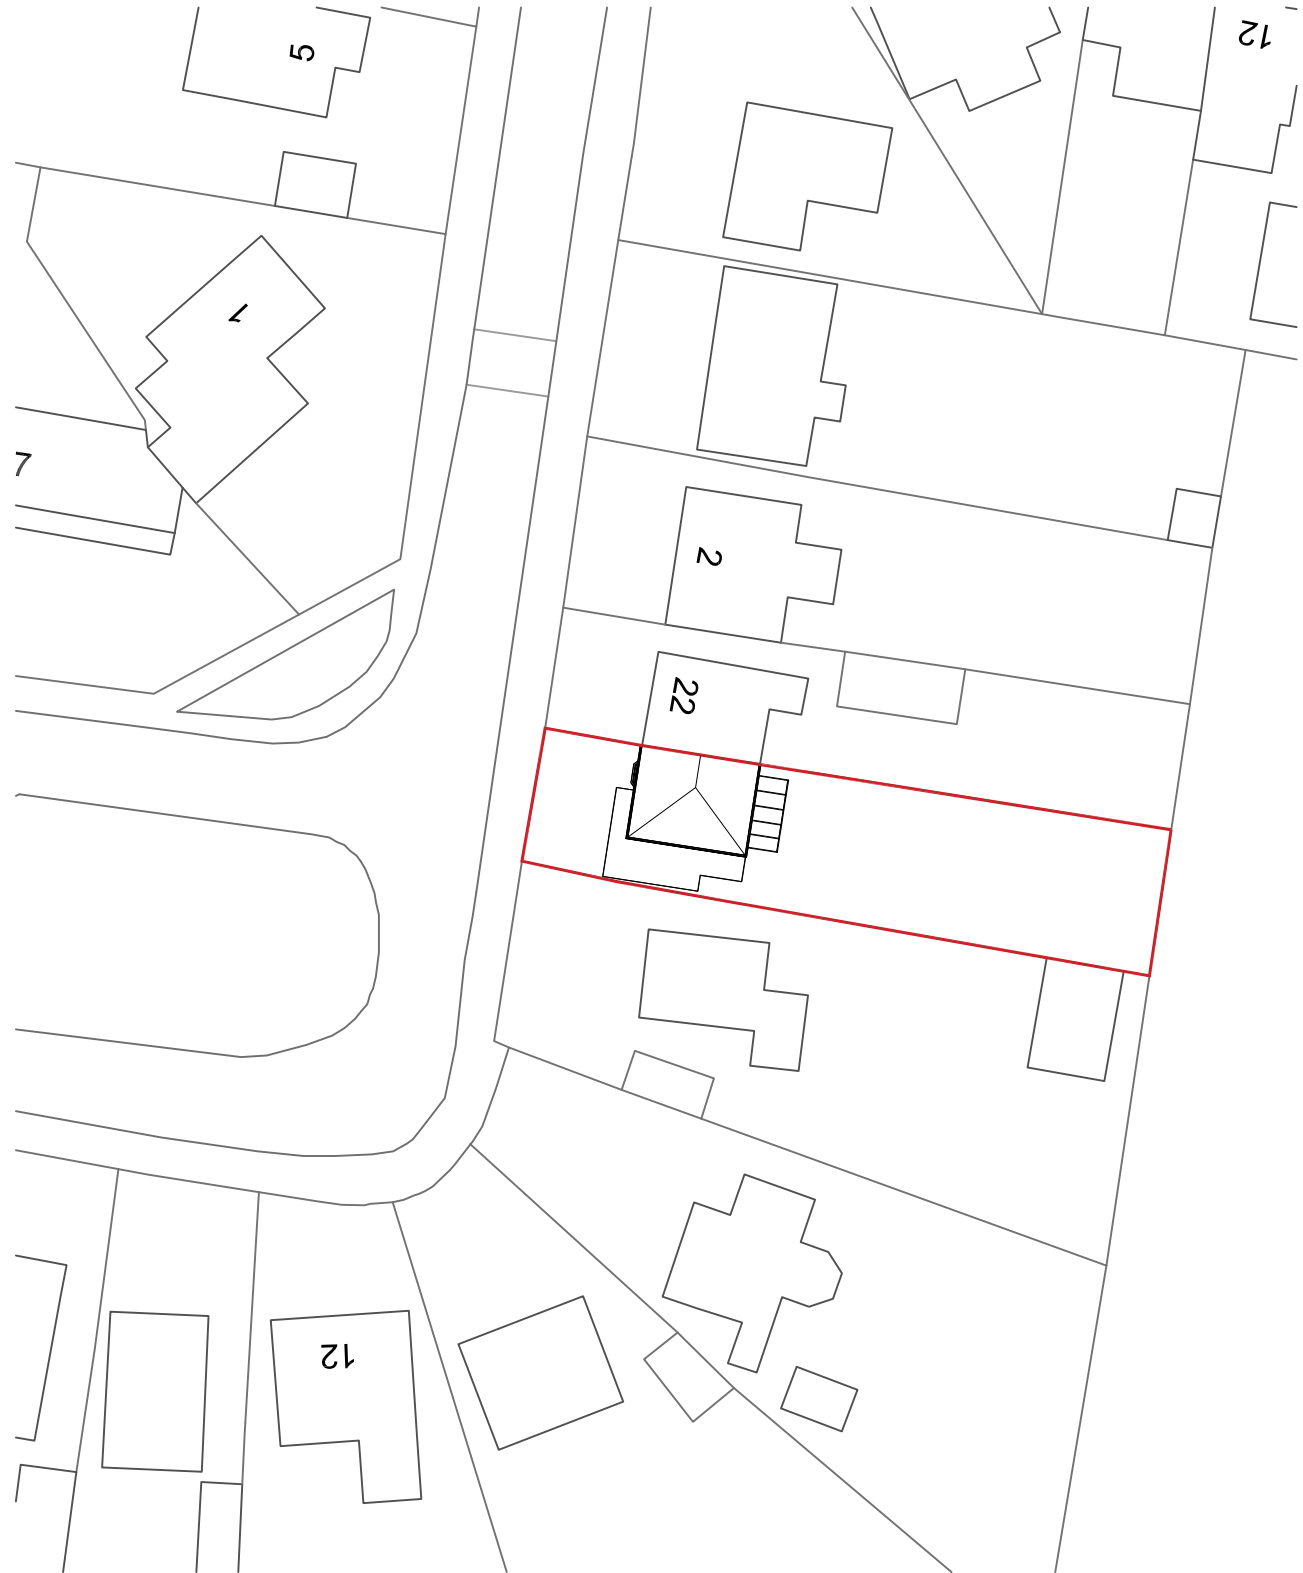

Existing Site Block Plan

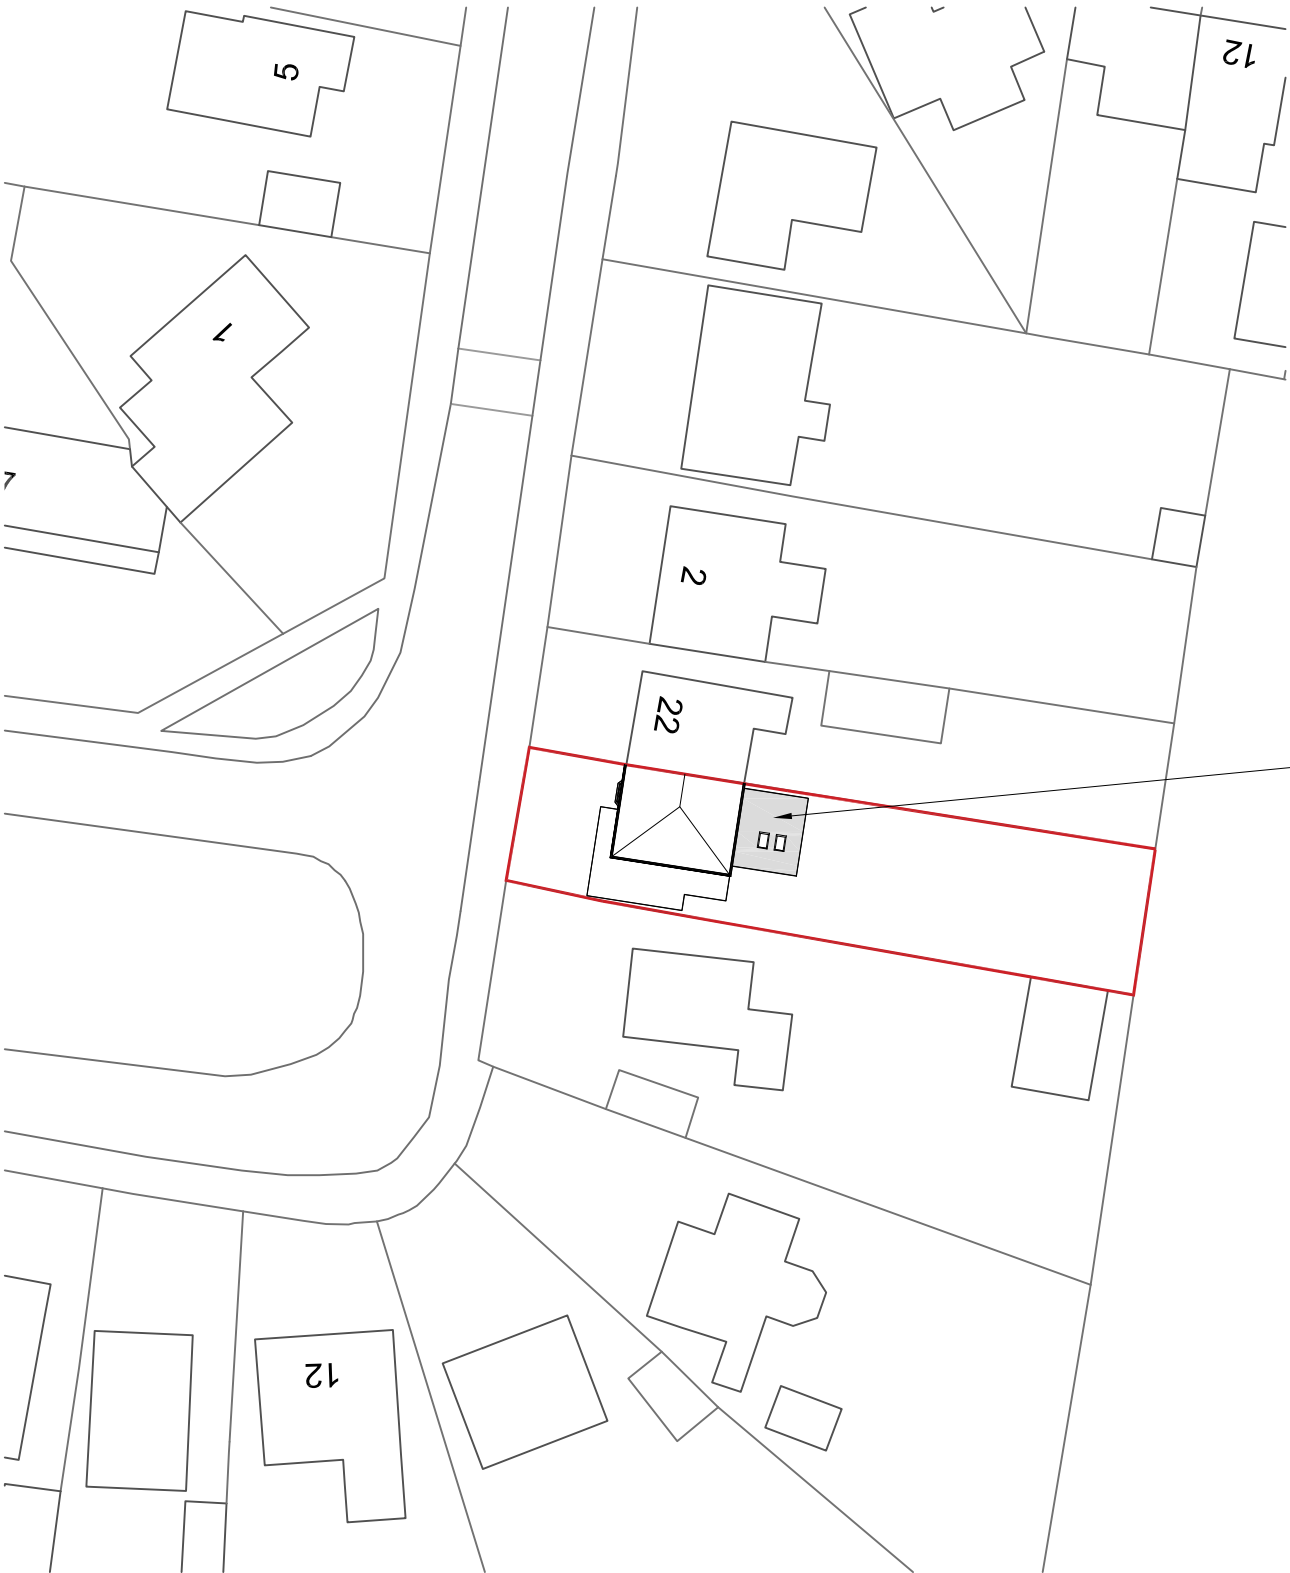

Proposed Site Block Plan

General Notes:
- Do not scale from this drawing
- All dimensions are to be checked and confirmed on site prior to any ordering of materials or structural elements.
- Unless stated otherwise, this drawing has been produced for planning and building regulations only and should not be used for construction.
- If applicable, property owners to ensure that all party wall act agreements are in place prior to commencement of works if in doubt, ask.
- Client and Contractor to be aware of the relevant and current CDM 2015 Regulations. Domestic Client duties to be delegated to the contractor (Single contractor schemes) or "Principle Contractor" for projects with more than one contractor.
- Drawings are to be read in conjunction with all pre-construction information, planning approval documentation and relevant structural drawings/calculations. Any structural information indicated on these architectural drawings is for indicative purposes only.

Shaded area denotes new rear extension

Rev.	Description	Date.
Client: Mr & Mrs Machin 20 The Oval Werrington Stoke on Trent ST9 0HS		
Project: Proposed Rear Extension with Internal Alterations		
Title: Existing and Proposed Site Block Plan		
Status: Planning		
Scale: 1:500 @ A3		Date: Mar 2022
Dwg No: SK22003_P_002	Revision: -	Drawn by: GAP
		Checked by: ---



SCALE 1:500



Fineline Architectural Design Ltd.
Salts Mill,
Victoria Road,
Saltaire,
BD18 3LA

admin@fineline-design.co.uk
www.fineline-design.co.uk
tel: 01274 400682