


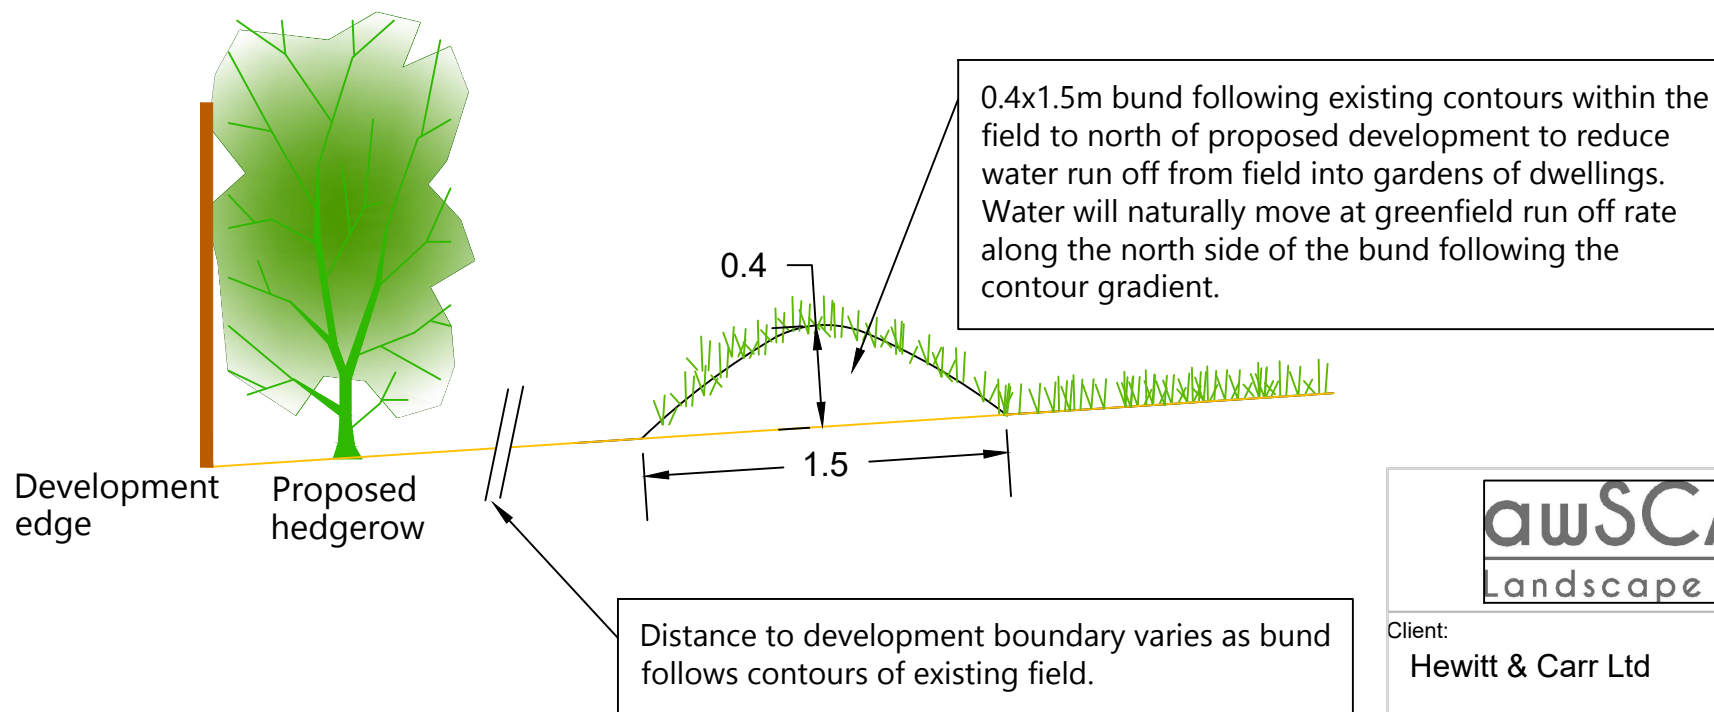

### Indicative section of bund on greenfield land north of site boundary

NB: Not drawn to contours of land



Client:

Hewitt & Carr Ltd

Project:

Proposed Residential Development to  
Land North of Tenford Lane

Drawing Title:

Indicative section of landscape bund

Date:

May 2022

Scale:

NTS@A4

Drawing No:

AW0127-PL-002