


Mr & Mrs A Clowes

Proposed Replacement Dwelling at
Park Hayes Farm,
Blackwood Hill,
Endon, Stoke-on-Trent
ST9 9AH

Planning Proposal
Site Section

Date	April 2022	Sheet	A2	Scale	1:100
Drp No.	2021-2603-13	Rev.	-	Drawn	RG

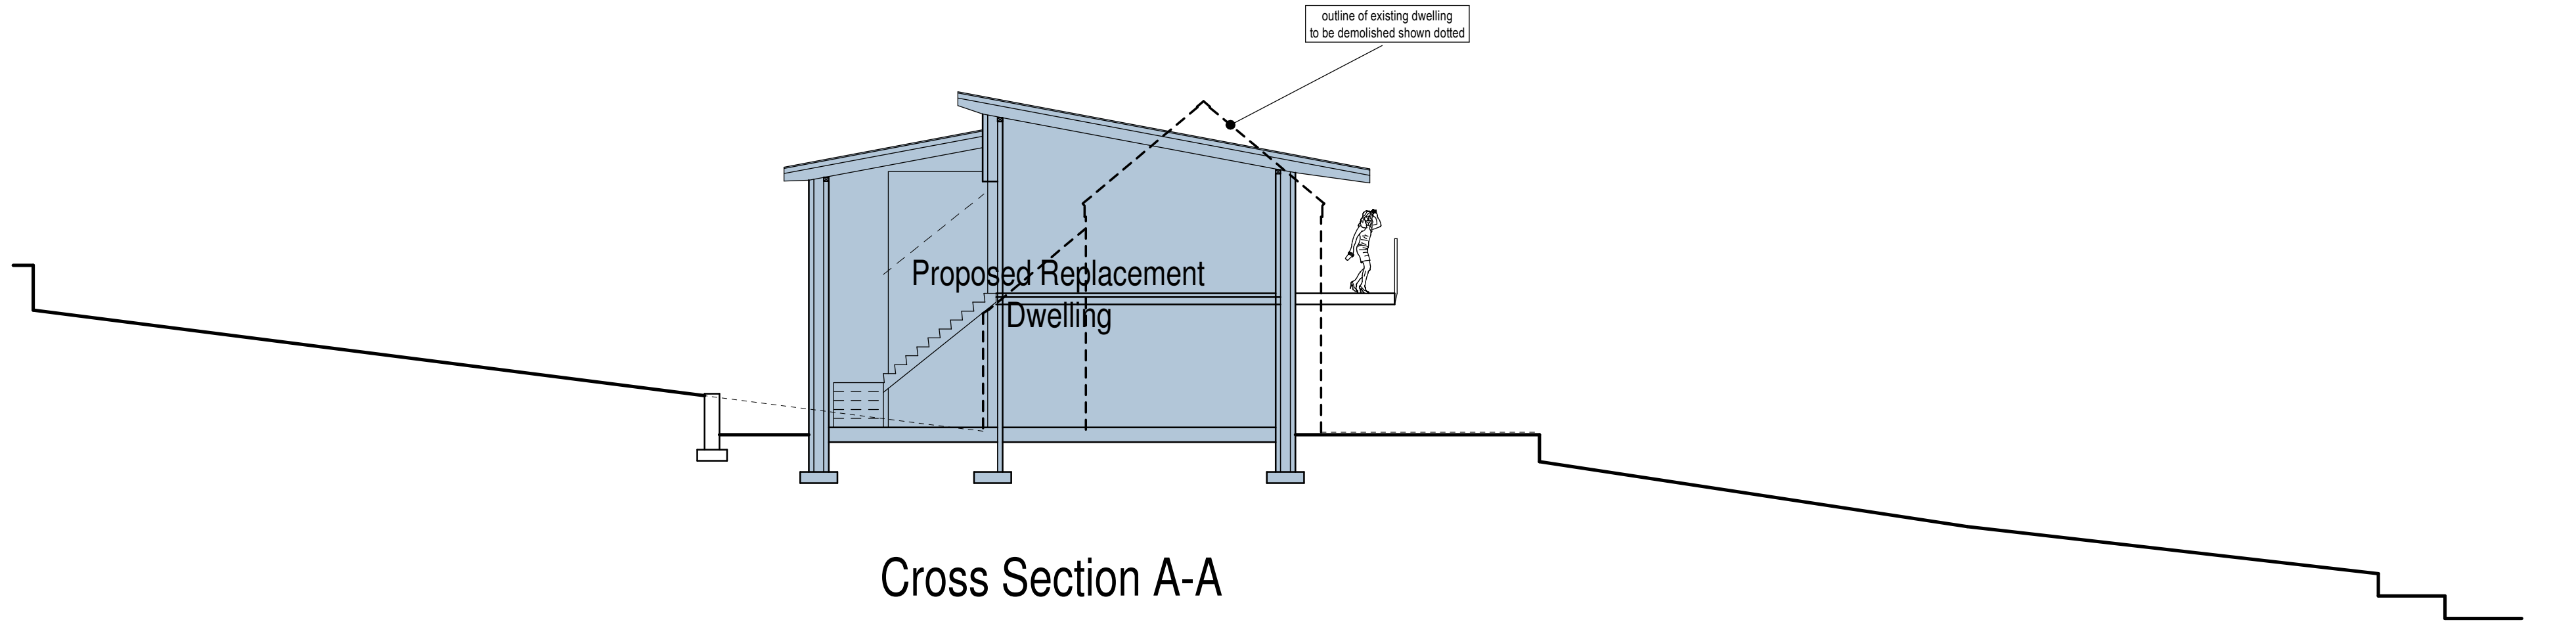

10 Cawdry Buildings, Fountain Street, Leek. ST13 6JP
Telephone: 01538 386002
E-mail: info@sammonsltd.co.uk
Web: www.sammonsltd.co.uk

This drawing is copyright.
All dimensions must be checked prior to commencement.