


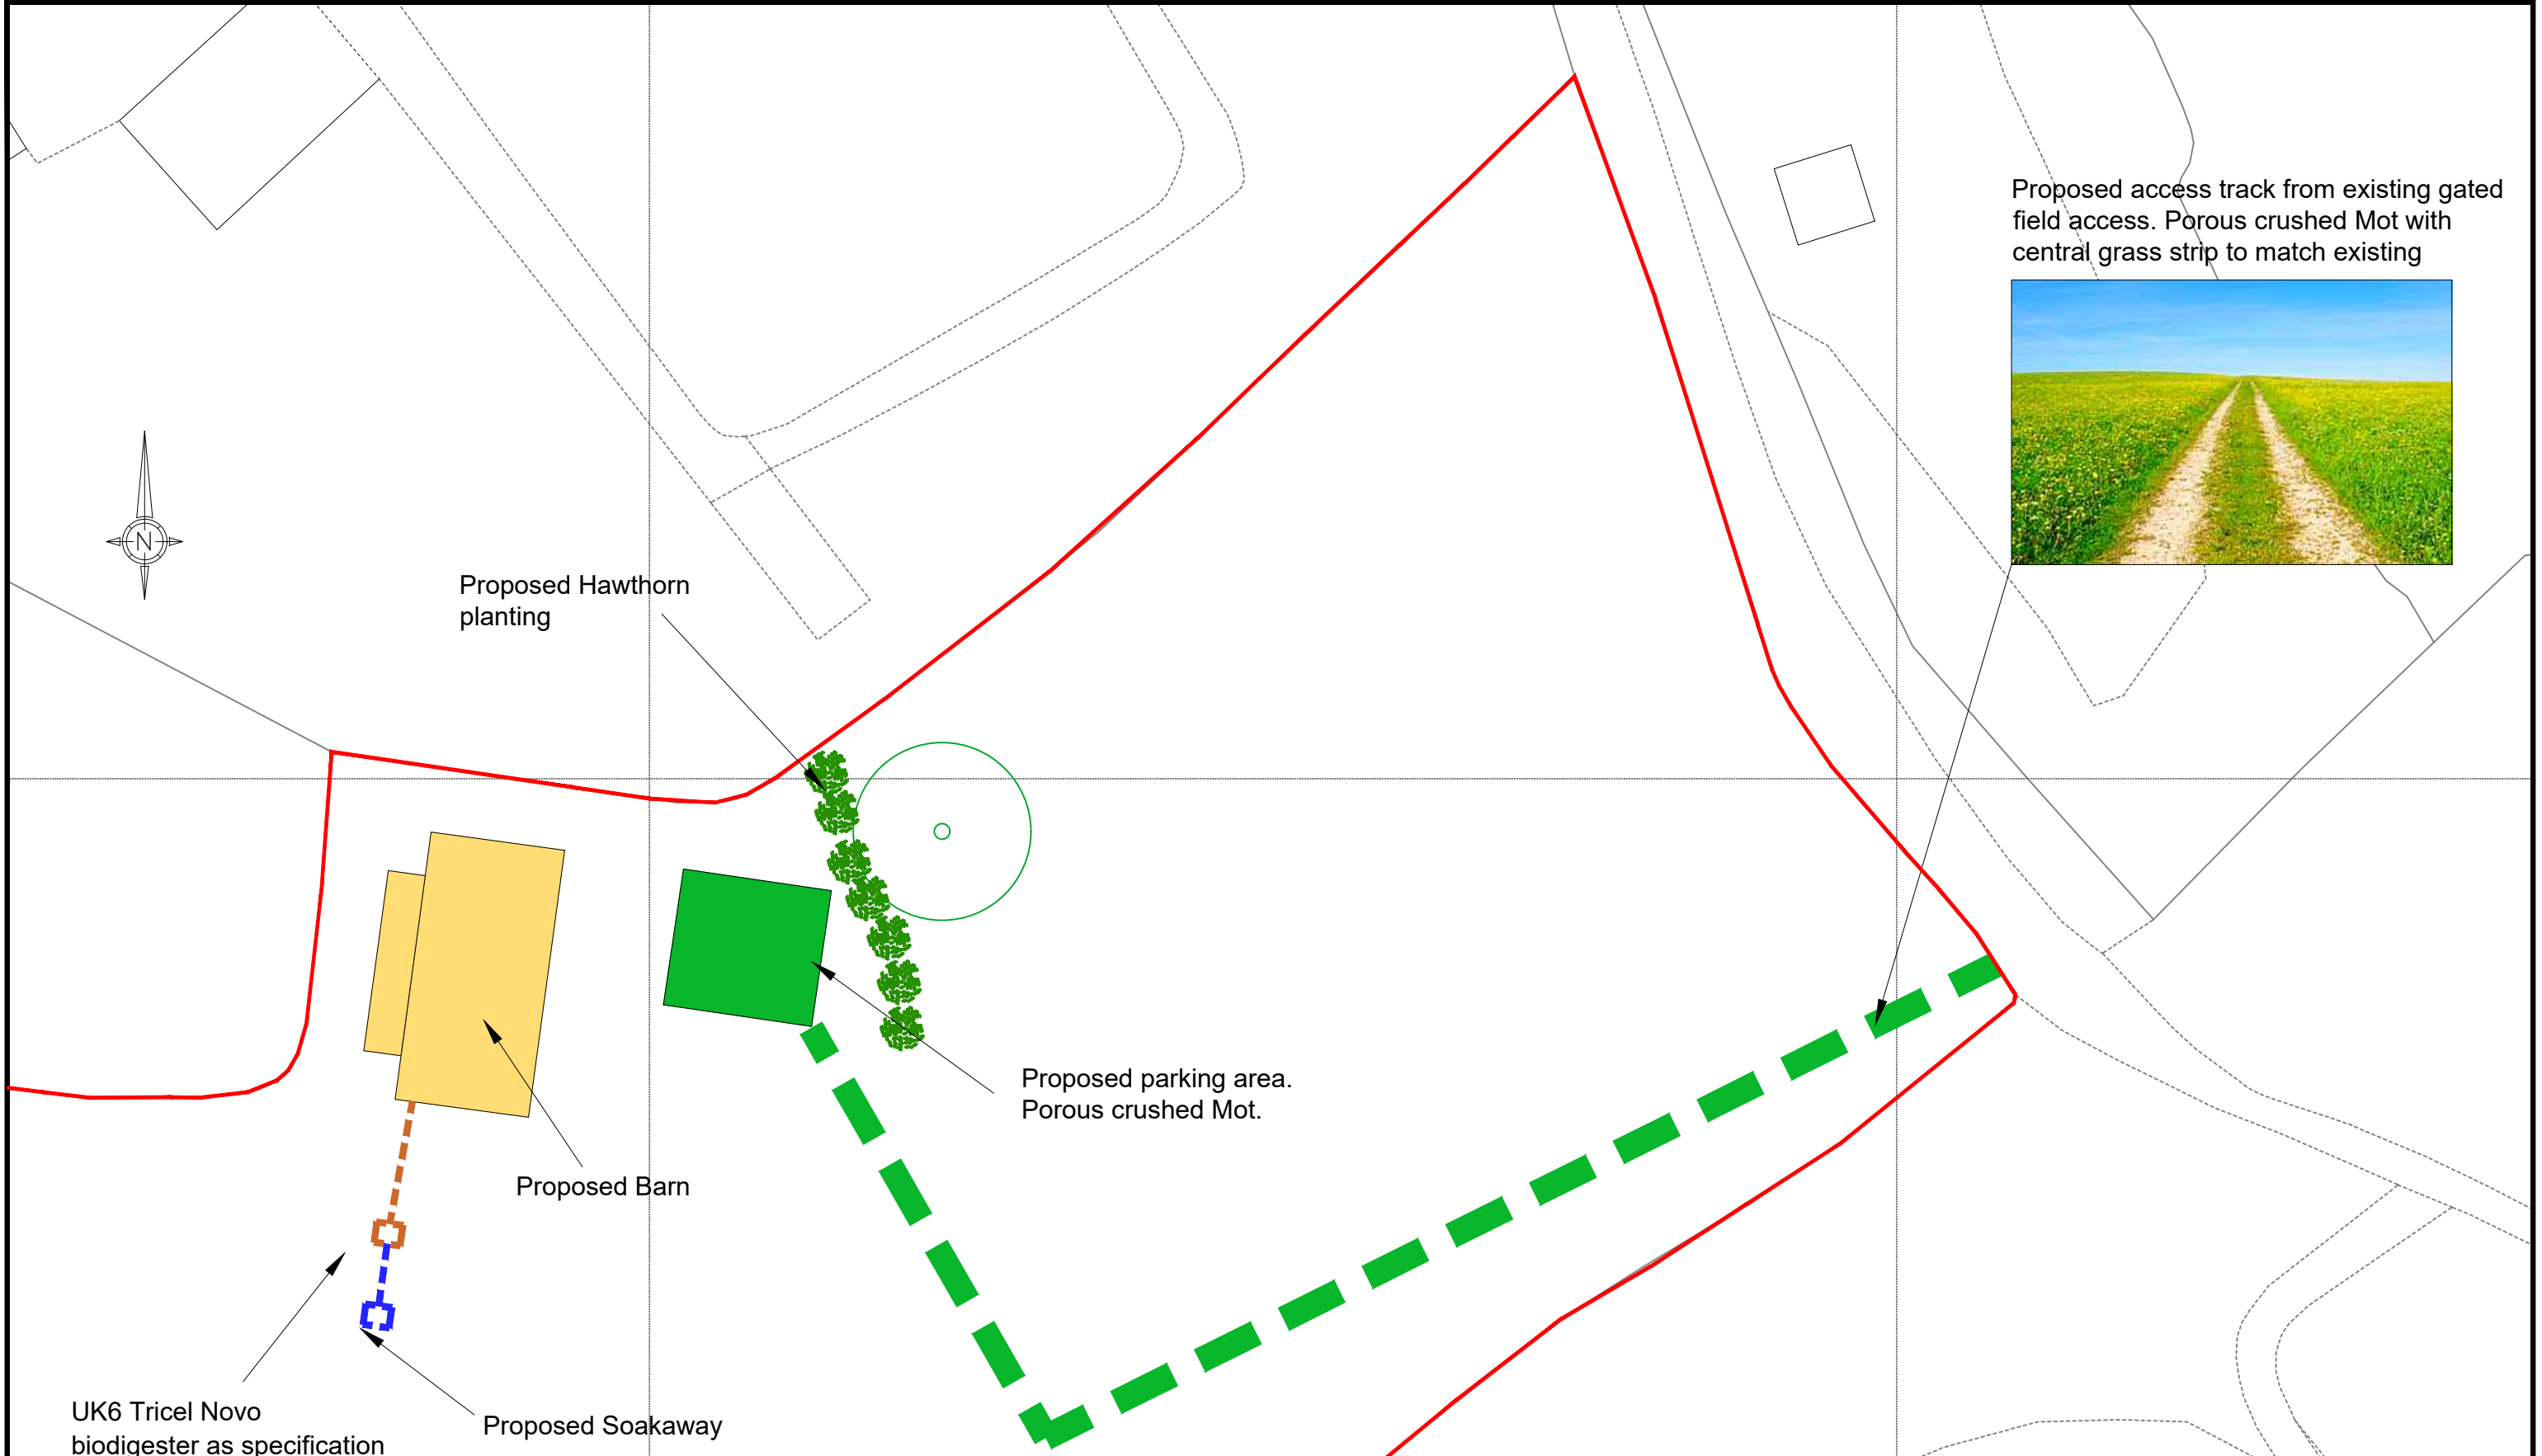

Proposed access track from existing gated field access. Porous crushed Mot with central grass strip to match existing



UK6 Tricel Novo biodigester as specification



Client Name Adams Planning & Development		Revisions		
Drawing Title Block Plan		A	Manure storage area, biodigester & soakaway added	07/05/21
		B	Client Amendments	06/05/22
Job Proposed Barn Meadow View farm Kerry Hill Stoke		THE LAKELAND BUILDING GROUP		
Drawn By LW	Date 04/12/20	© The Lakeland Building Group Ltd Unit 9 Westmorland Business Park, Kendal, Cumbria, LA9 6NS Tel 01539 724657 e: info@lakelandbuildinggroup.co.uk		
Checked By -	Scale @A3 1:500			
Drawing Number A04-2115-02		Revision B		