North

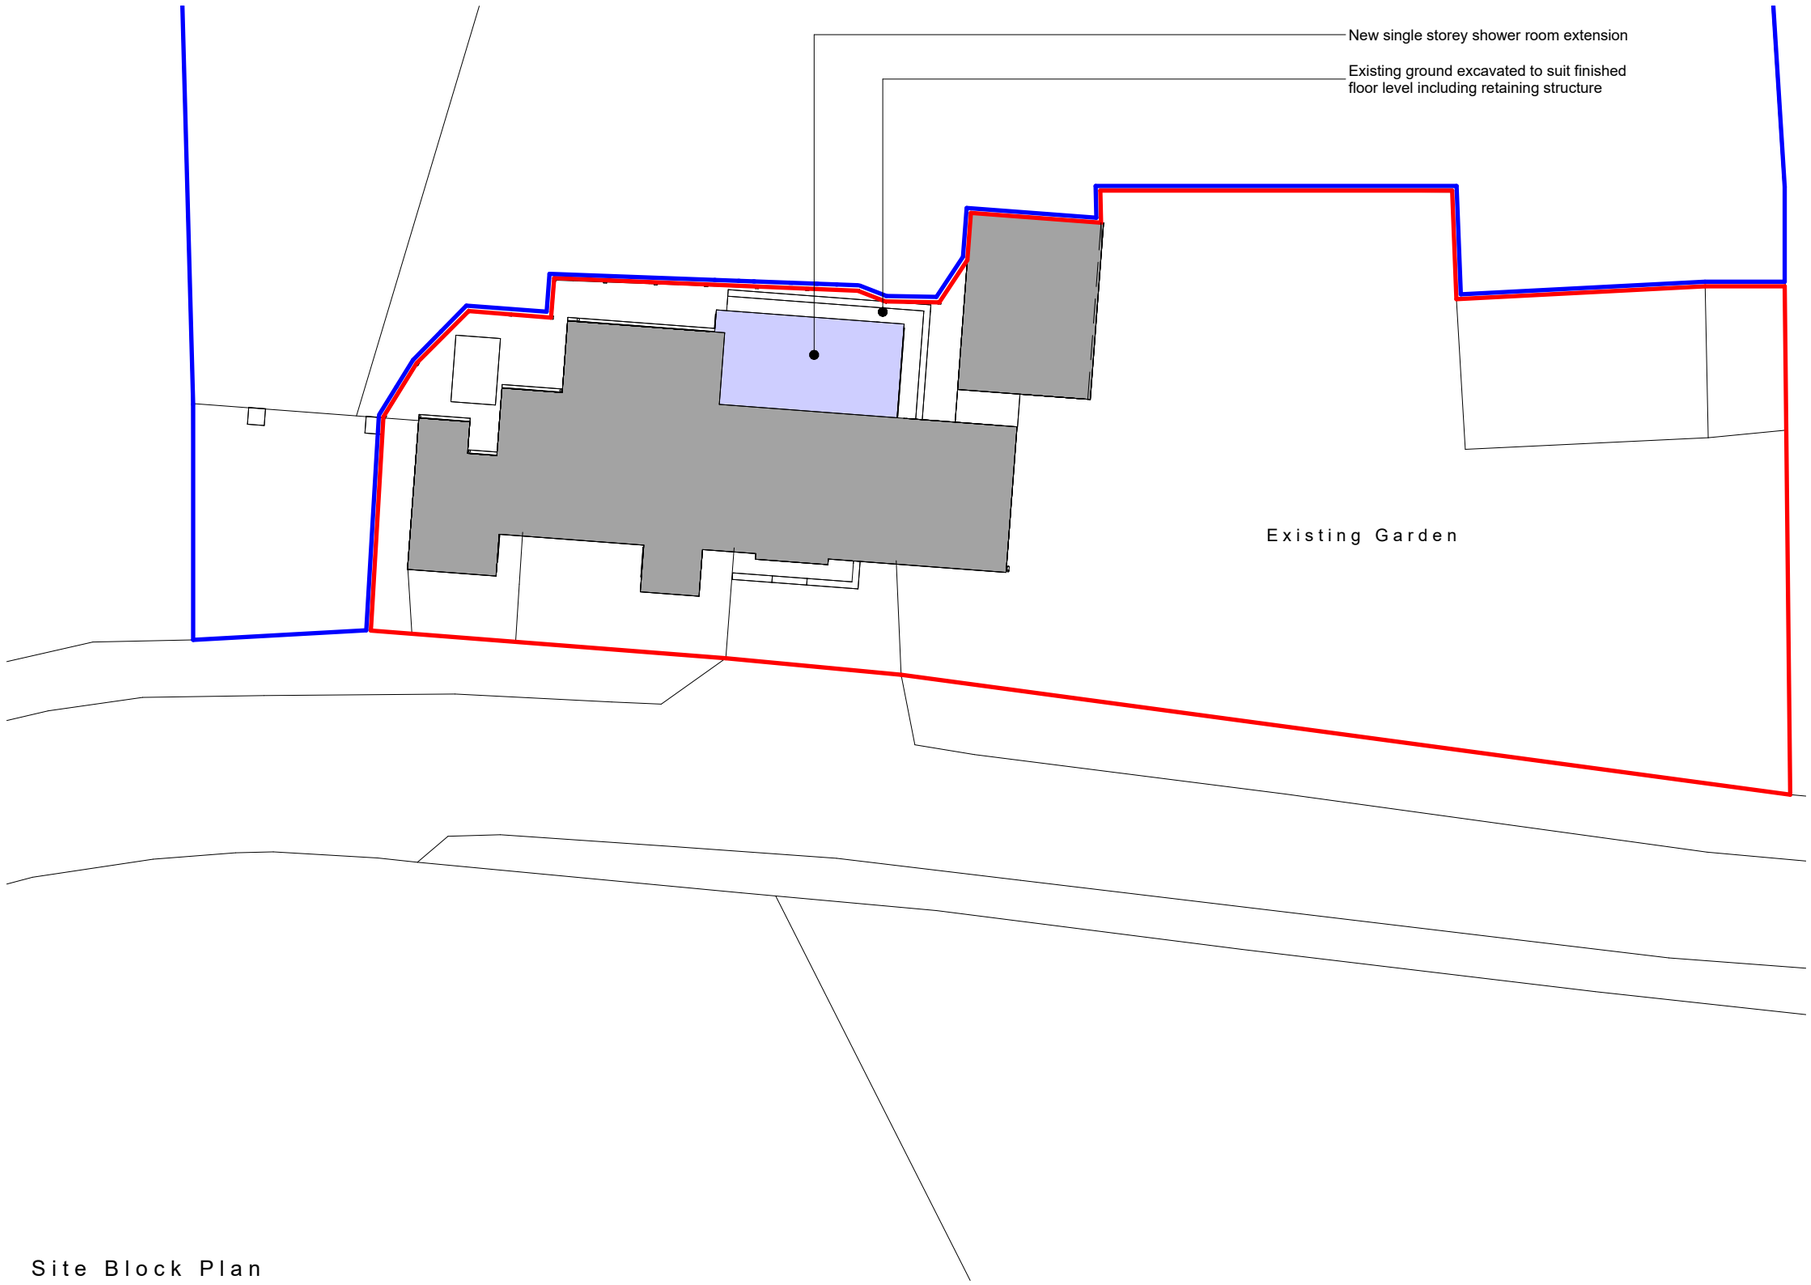


Site Block Plan

0m 25m 50m

| Rev | Date | Drawn | Description |
|---|---|---|---|

ctd architects
Clerk Bank House
Clerk Bank
LEEK
Staffordshire
ST13 5HE
t : 01538 373477
f : 01538 386503
e : info@ctdarchitects.co.uk
w : www.ctdarchitects.co.uk

ctd architects © 2022
- This drawing is copyright.
- All dimensions to be checked on site before proceeding.
- Contractor must notify the architect of any discrepancies before proceeding.
- Contractor to check/adjust dimensions of new work to suit existing conditions. Do not assume existing structure or details are plumb, square or level.
- All drawings to be read in conjunction with all other consultants drawings and specs.

Client
Mr J Boulton

Project
Accessible Shower Extension
Lower Hodgefield, Ladymoor Lane, Brown Edge, ST6 8UA

Title
Site Block Plan

| Scale | Size | Drawn | Chk'd | Date |
|---|---|---|---|---|
| 1 : 200 | A3 | AC | KL | 26/04/22 |

Status: PLANNING ISSUE

| Job No. | Drawing No. | Rev. |
|---|---|---|
| 2216 | AL02 | |