SITE: 10 Orford Road, Endon, Stoke-on-Trent, Staffordsahire. ST9 9DX	4/35 DRAWING NO.	
TITLE: Proposed Utility, Kitchen, Dining & Sitting area extension and First Floor En-Suite Extension.	1:1250 & 1:500 SCALE AT A4.	REVISION.



Location Plan 1:1250



Block Plan 1:500

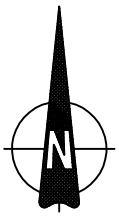

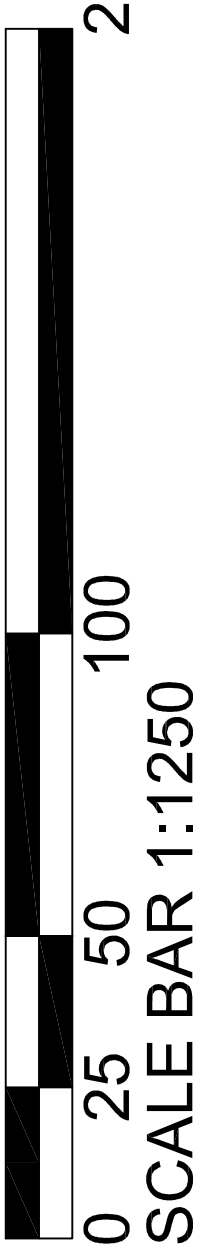

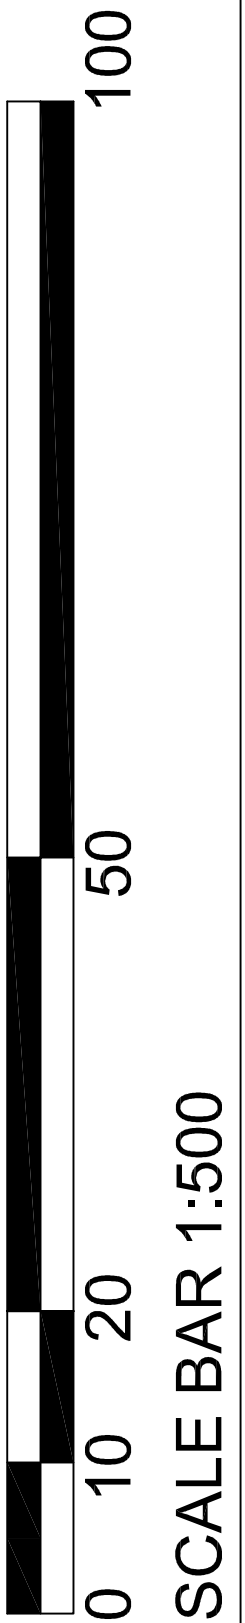

Ordnance Survey, (c) Crown Copyright 2019. All rights reserved. Licence number 100022432