



Proposed East Elevation

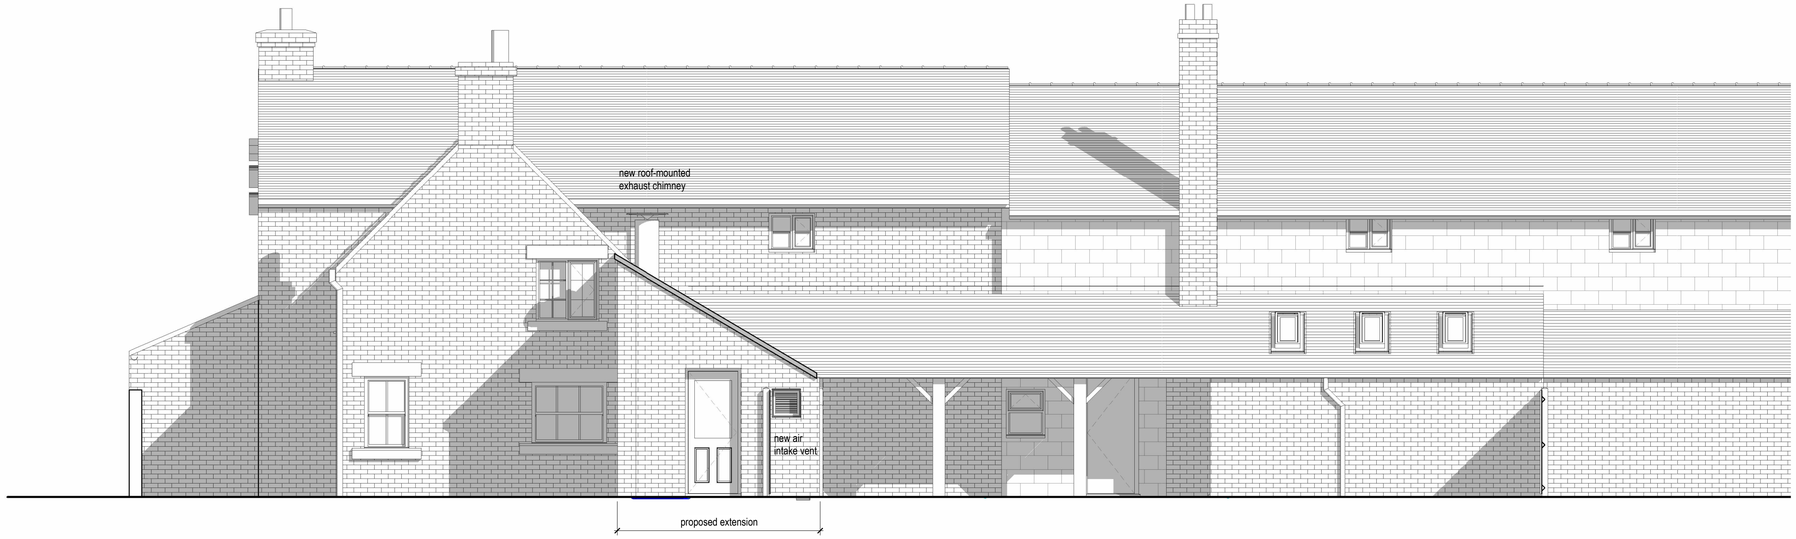

Proposed South Elevation

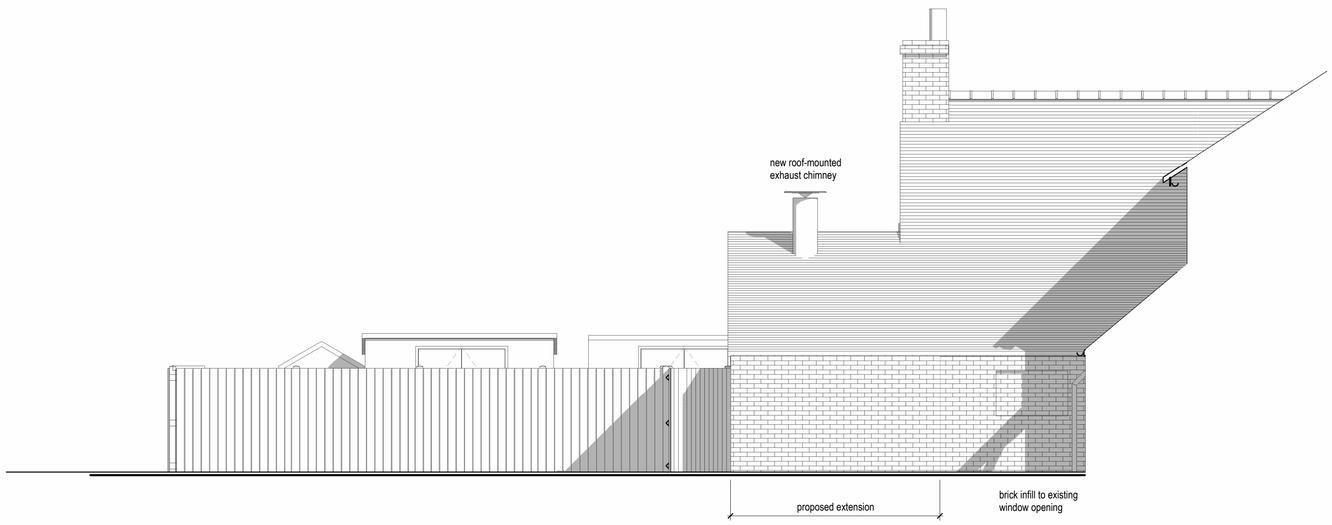

Proposed West Elevation

0 m 5 m 10 m

Rev	Date	Drawn	Description
A	04.11.2019	SJ	Amendments to layout and Elevations following client feedback

ctd architects

Clerk Bank House
Clerk Bank
LEEK
Staffordshire
ST13 5HE

t : 01538 373477
f : 01538 386503
e : info@ctdarchitects.co.uk
w : www.ctdarchitects.co.uk

ctd architects © 2019
- This drawing is copyright.
- All dimensions to be checked on site before proceeding.
- Contractor must notify the architect of any discrepancies before proceeding.
- Contractor to check/adjust dimensions of new work to suit existing conditions. Do not assume existing structure or details are plumb, square or level.
- All drawings to be read in conjunction with all other consultants drawings and specs.

Client
The Black Lion

Project
Rear Extension to Kitchen
The Black Lion, 12 Hollow Lane, Cheddleton, ST13 7HP

Scale 1 : 50 | Size A1 | Drawn SJ | Chkd CH | Date 31/10/19

Status PLANNING

Title
Elevations 'as proposed'

Job No. 1735 | Drawing No. AL06 | Rev. A