North

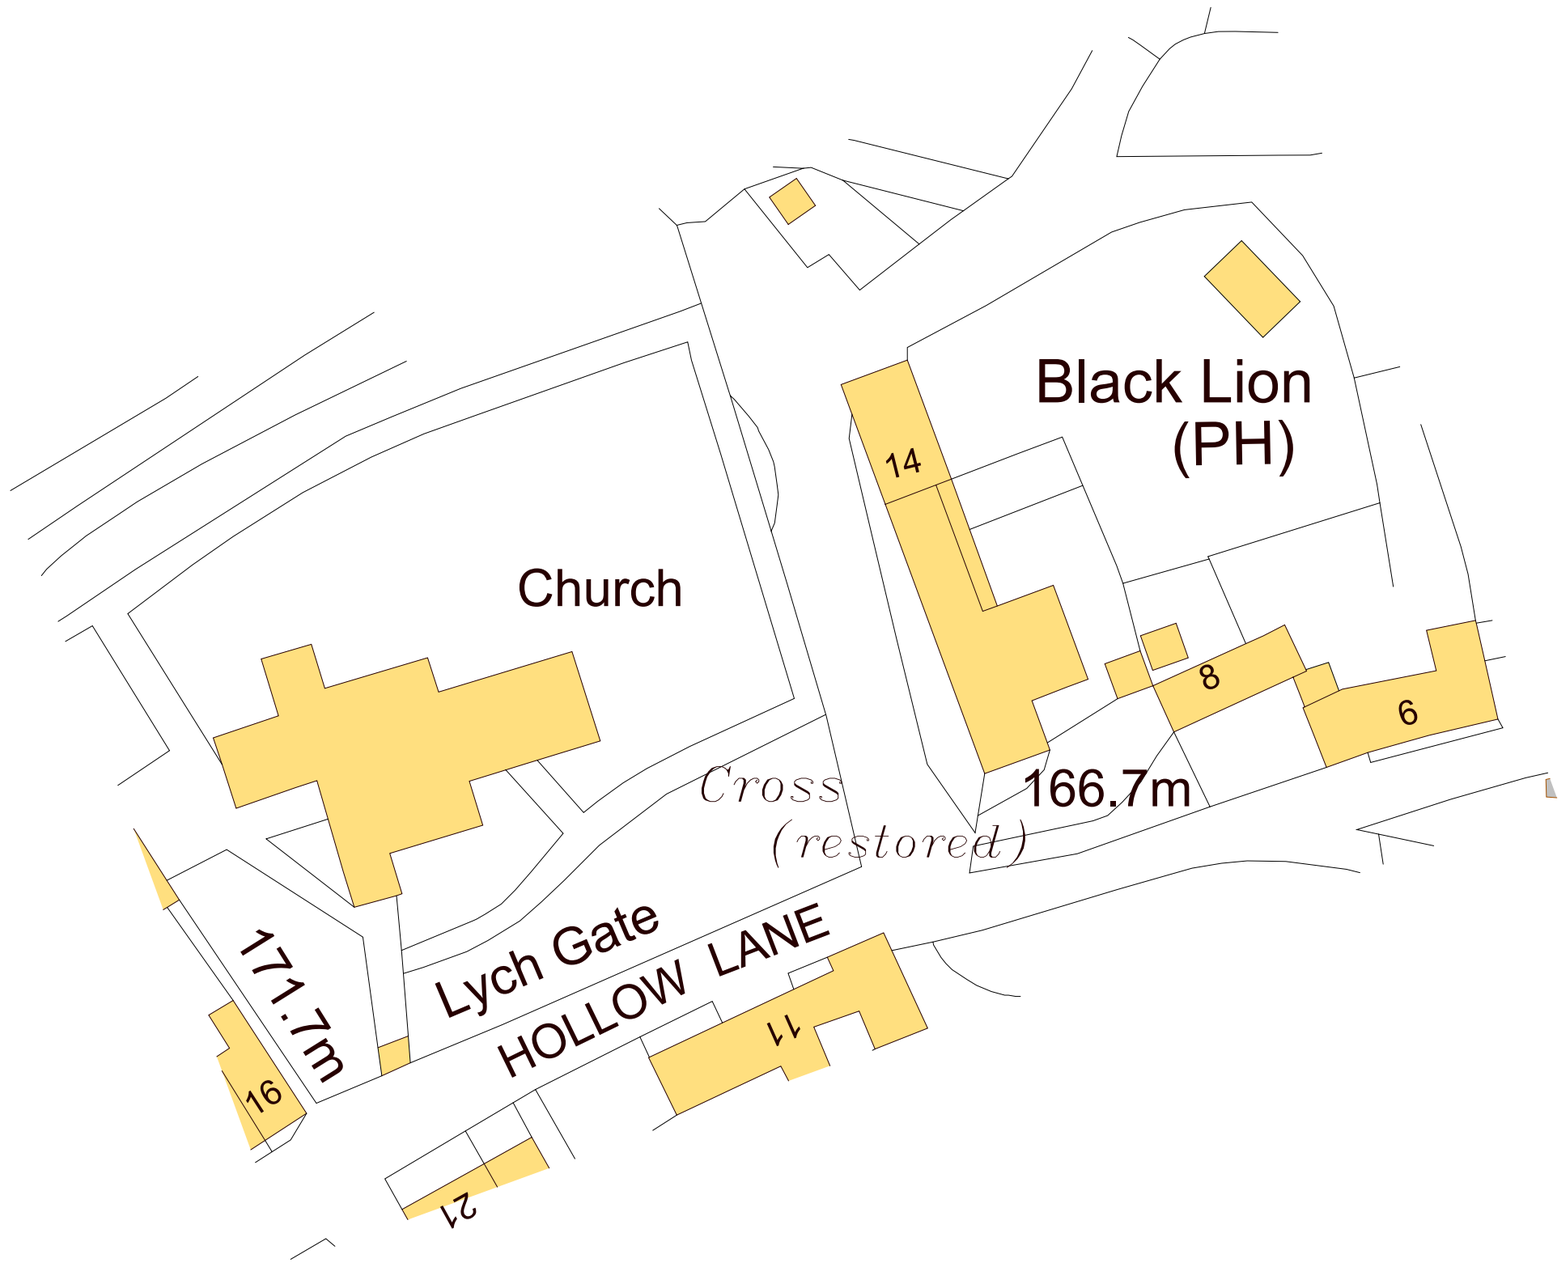

Ordnance Survey, (c) Crown Copyright 2022. All rights reserved. Licence number 100022432

0 m 25 m

Rev	Date	Drawn	Description

ctd architects

Clerk Bank House
Clerk Bank
LEEK
Staffordshire
ST13 5HE

t : 01538 373477
f : 01538 386503
e : info@ctdarchitects.co.uk
w : www.ctdarchitects.co.uk

ctd architects © 2019

- This drawing is copyright.
- All dimensions to be checked on site before proceeding.
- Contractor must notify the architect of any discrepancies before proceeding.
- Contractor to check/adjust dimensions of new work to suit existing conditions. Do not assume existing structure or details are plumb, square or level.
- All drawings to be read in conjunction with all other consultants drawings and specs.

Client
The Black Lion

Project
Rear Extension to Kitchen
The Black Lion, 12 Hollow Lane, Cheddleton, ST13 7HP

Title
Site Block Plan

Scale	Size	Drawn	Chk'd	Date
1 : 500	A3	AM	CH	24/02/22

Status
PLANNING

Job No.	Drawing No.	Rev.
1735	AL02	