


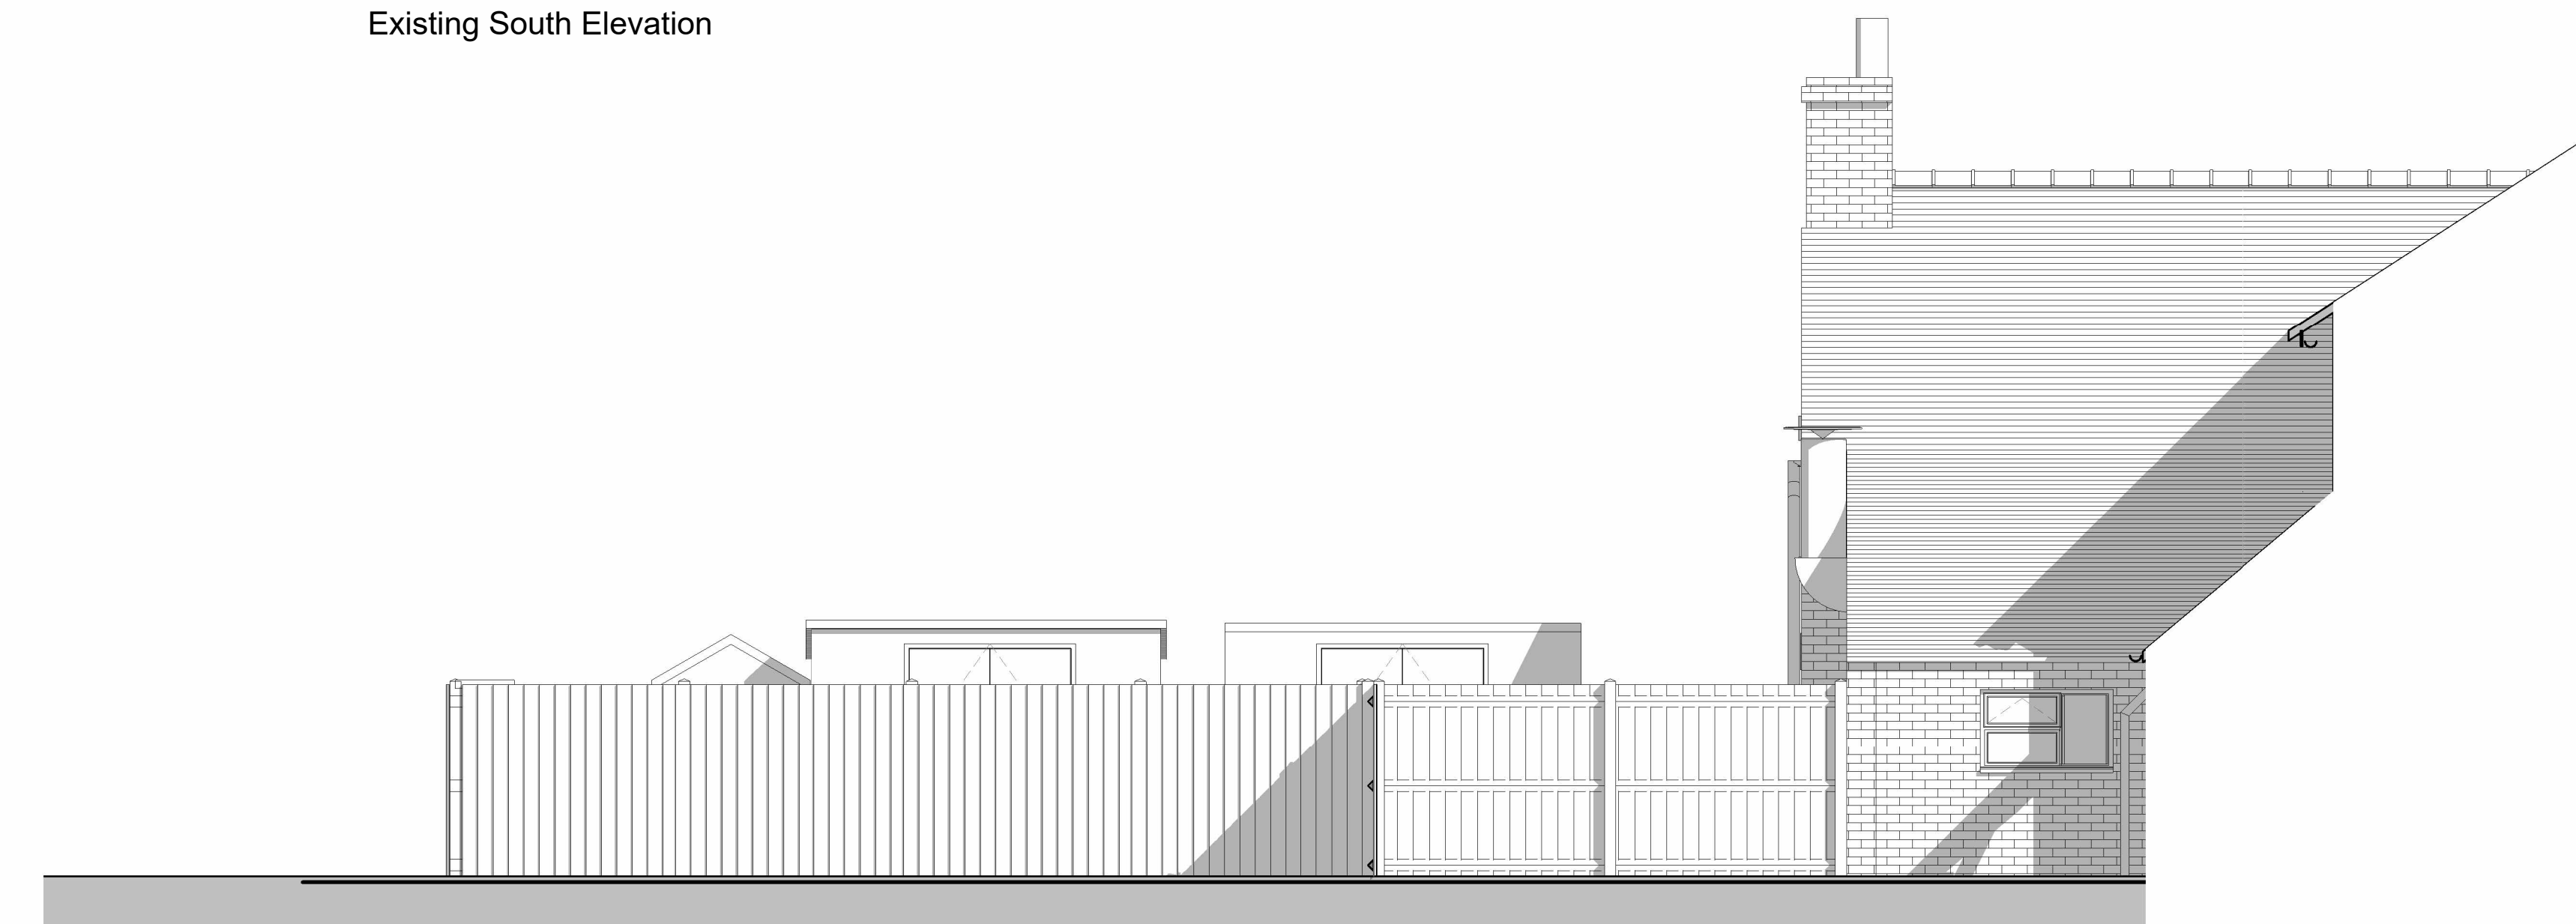

Rev	Date	Drawn	Description										
 Clerk Bank House Clerk Bank LEEK Staffordshire ST13 3ZH t: 01538 334577 e: info@ctdarchitects.co.uk or: www.ctdarchitects.co.uk				ctd architects © 2019 - This drawing is copyright. - All dimensions to be checked on site before proceeding. - Contractor must notify the architect of any discrepancies before proceeding. - Contractor to check/adjust dimensions of new work to suit existing conditions. Do not assume existing structure or details are plumb, square or level. - All drawings to be read in conjunction with all other consultants drawings and specs.									
Client	Project Rear Extension to Kitchen The Black Lion, 12 Hollow Lane, Cheddleton, ST13 7TP			Scale	1:50	Size	A1	Drawn	SJ	Chkd	CH	Date	31/10/19
The Black Lion				Status	PLANNING								
Title Elevations 'as existing'				Job No.	1735		Drawing No.	AL04		Rev.			