
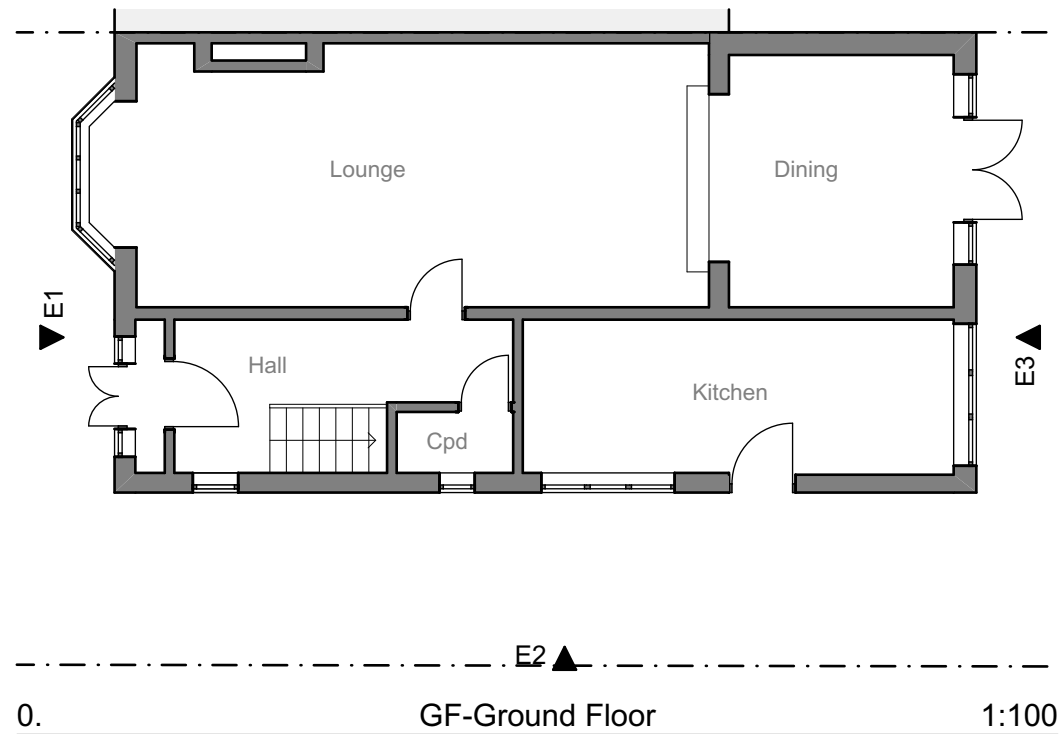


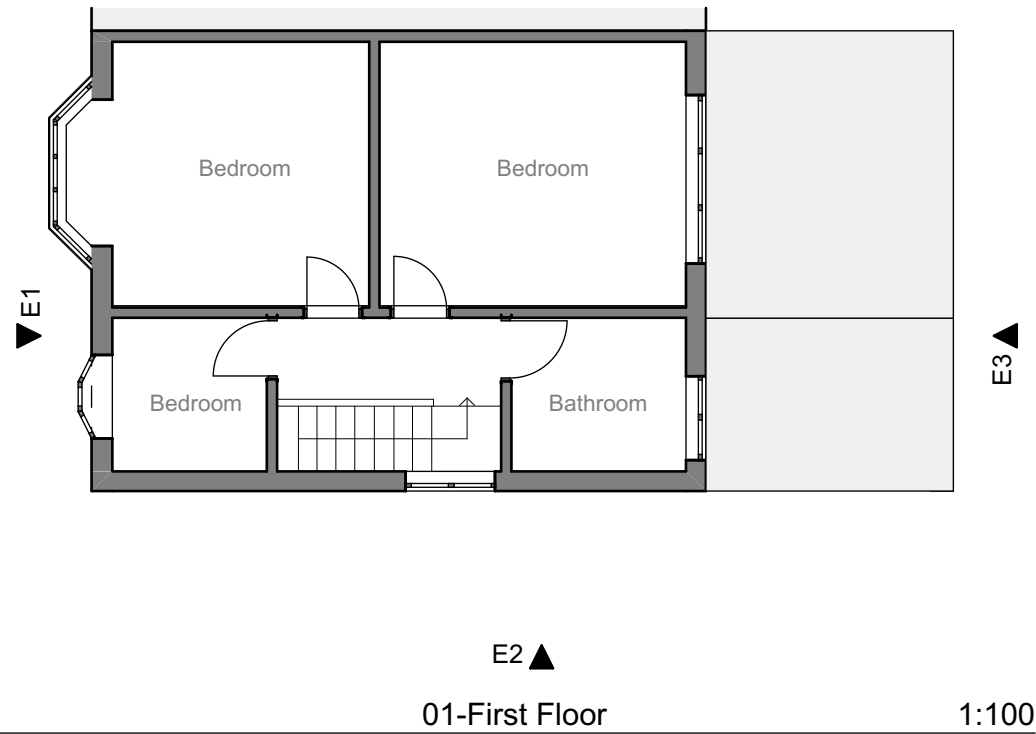

Client. Mr & Mrs Naylor 22 Ash Grove Stoke on Trent	Scale 1:100	Sheet Size A3	Issue Date 25/04/2022
	Title. Plans as existing		
	Drawing Number AG-01-01	/ (Revision)	Revision ID