

Existing Rear Elevation

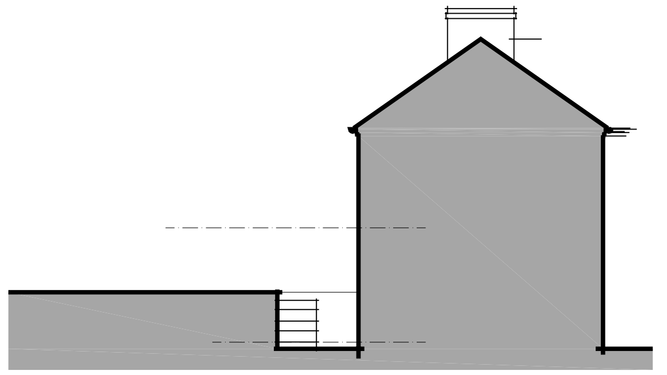

Existing North East Elevation

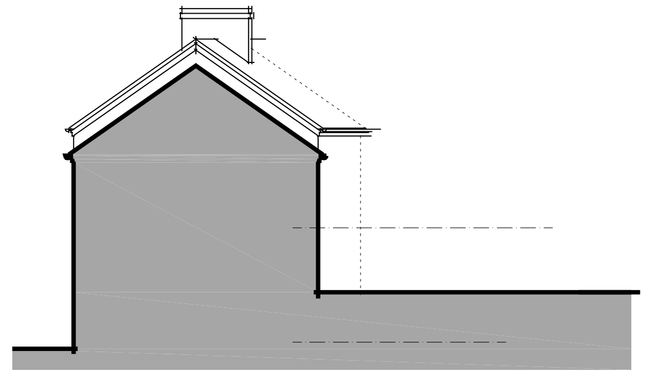

Existing South West Elevation

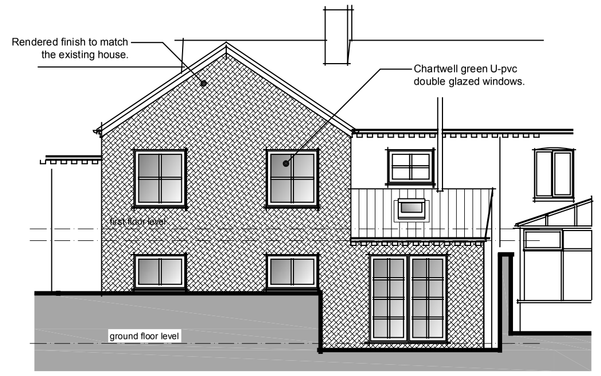

Proposed Rear Elevation

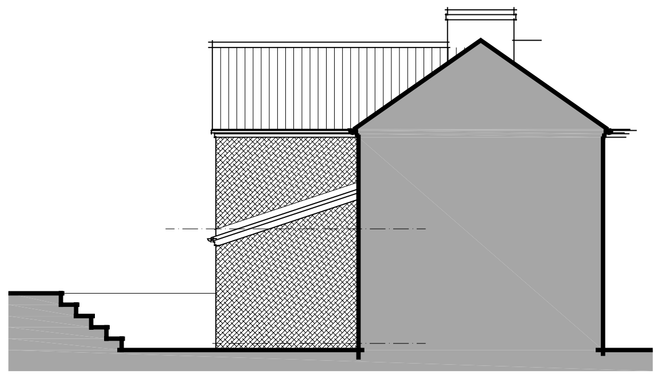

Proposed North East Elevation

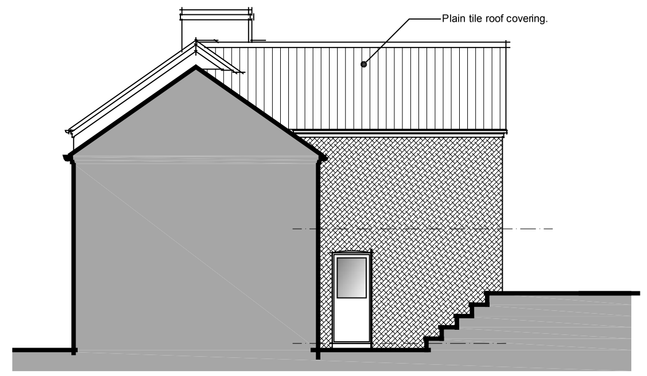

Proposed South West Elevation

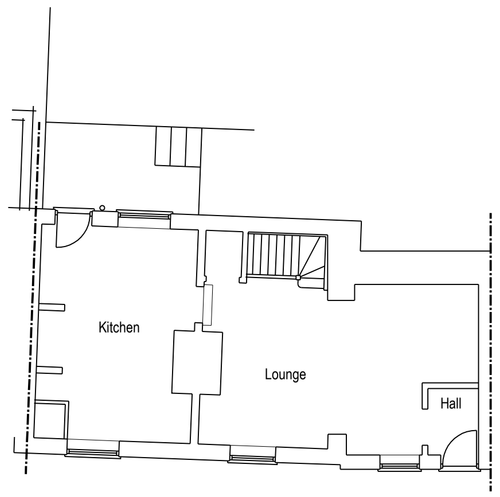

Existing Ground Floor Plan

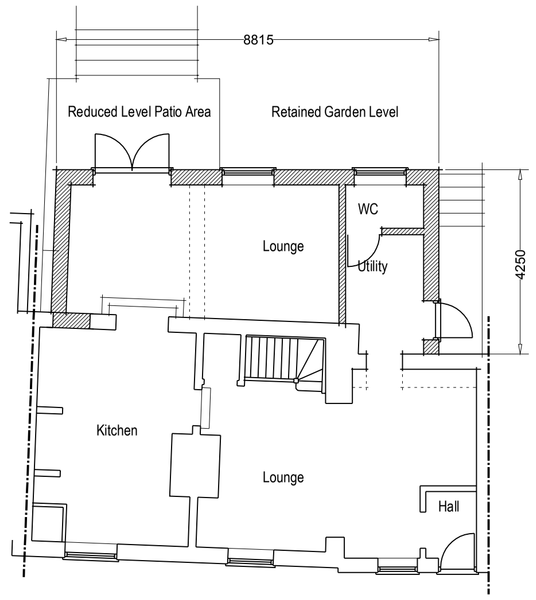

Proposed Ground Floor Plan

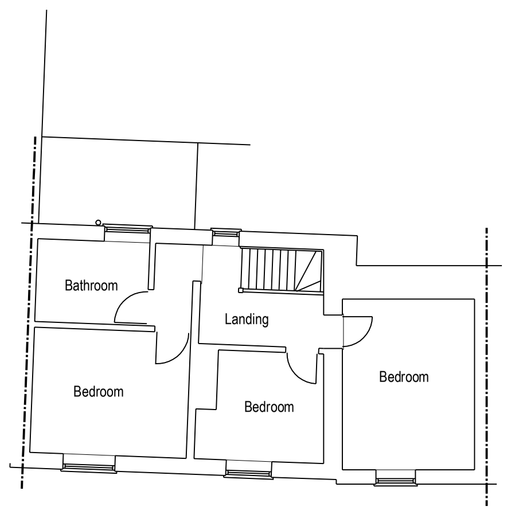

Existing First Floor Plan

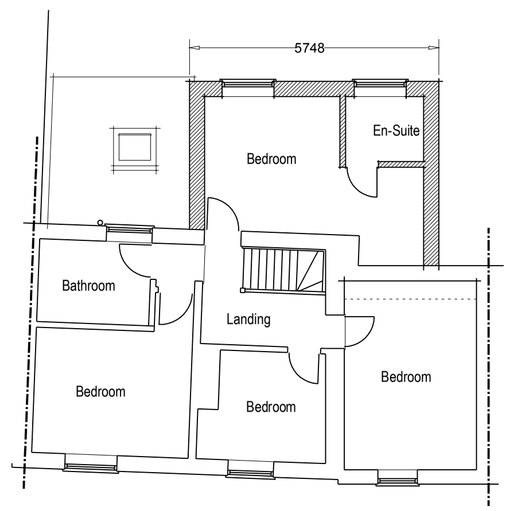

Proposed First Floor Plan

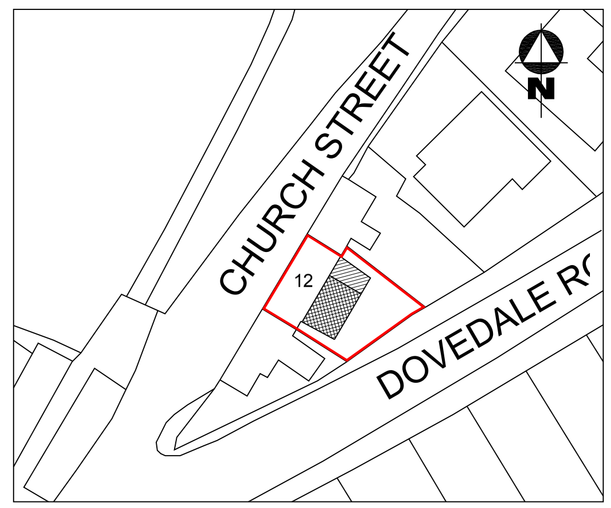

Site Plan (scale 1:500)

Ordnance Survey © Crown Copyright 2022
All rights reserved. Licence number: 100065108

0 1 5 10
SCALE 1:100 @ A1

0 1 5
SCALE 1:50 @ A1

A (17.05.22): Planning amendment 1.

Rev:

Project:
Rear Two-Storey Extension, to:
12 Church Street,
Kingsley,
Staffs, ST10 2AA.

Title:
Planning Submission:
Existing & Proposed Floor Plans and Elevations.

Client:
Mr J. Zicari,
12 Church Street,
Kingsley,
Staffs, ST10 2AA.

Date:	Scale:	Drawing No.	Rev
April 2022	1:50, 1:100, 1:500 & 1:1250 @ A1	1478/A1/01	A