



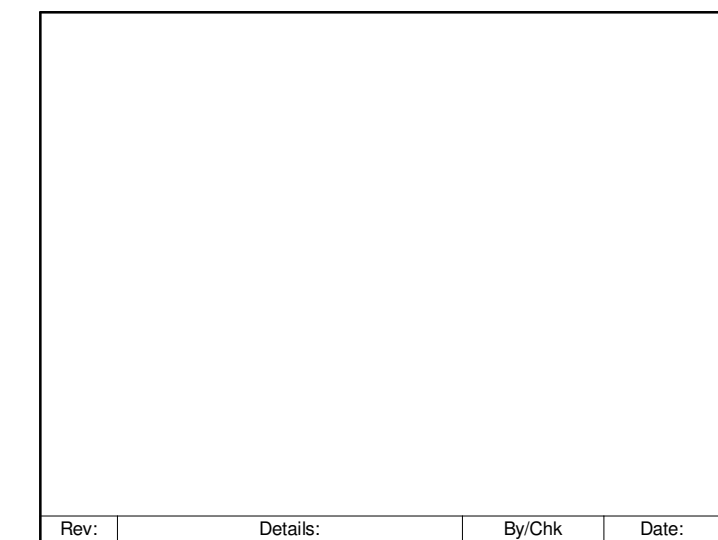

EPOCH Architecture Limited
12 Robin Hill, Biddulph Moor, Staffordshire, ST8 7NL
T: 01782 929536
M: 07709 390128
E: jonathan@epocharchitecture.co.uk
W: www.epocharchitecture.co.uk

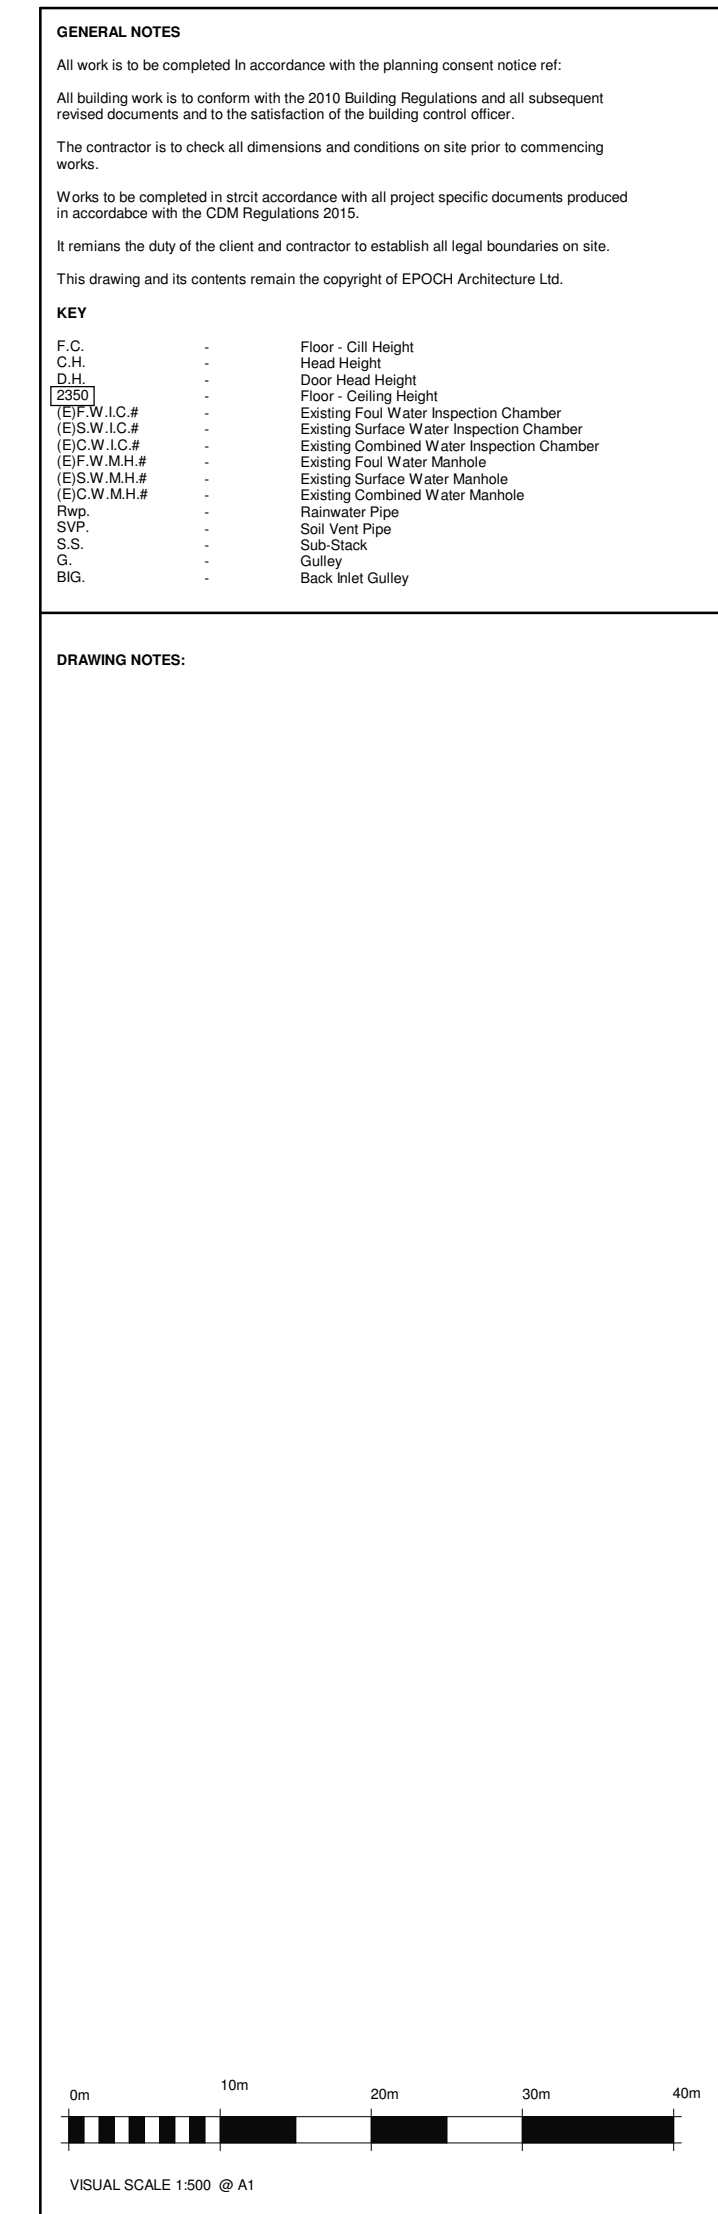

Client: Mr R Simcock - Berrington Holdings LTD			
Project: Land North of Marsh Green Road - Change of Use for Private Equine (Horses)			
Drawing Title: Existing Site/Block Plan			
Stage:		Status:	
Drawn By: Autor		Date: 04/30/22	Scale: 1 : 500
POQH Project Number:		Client Project Number:	Sheet Size: A1
P287 - 200 EP01			Revision: