
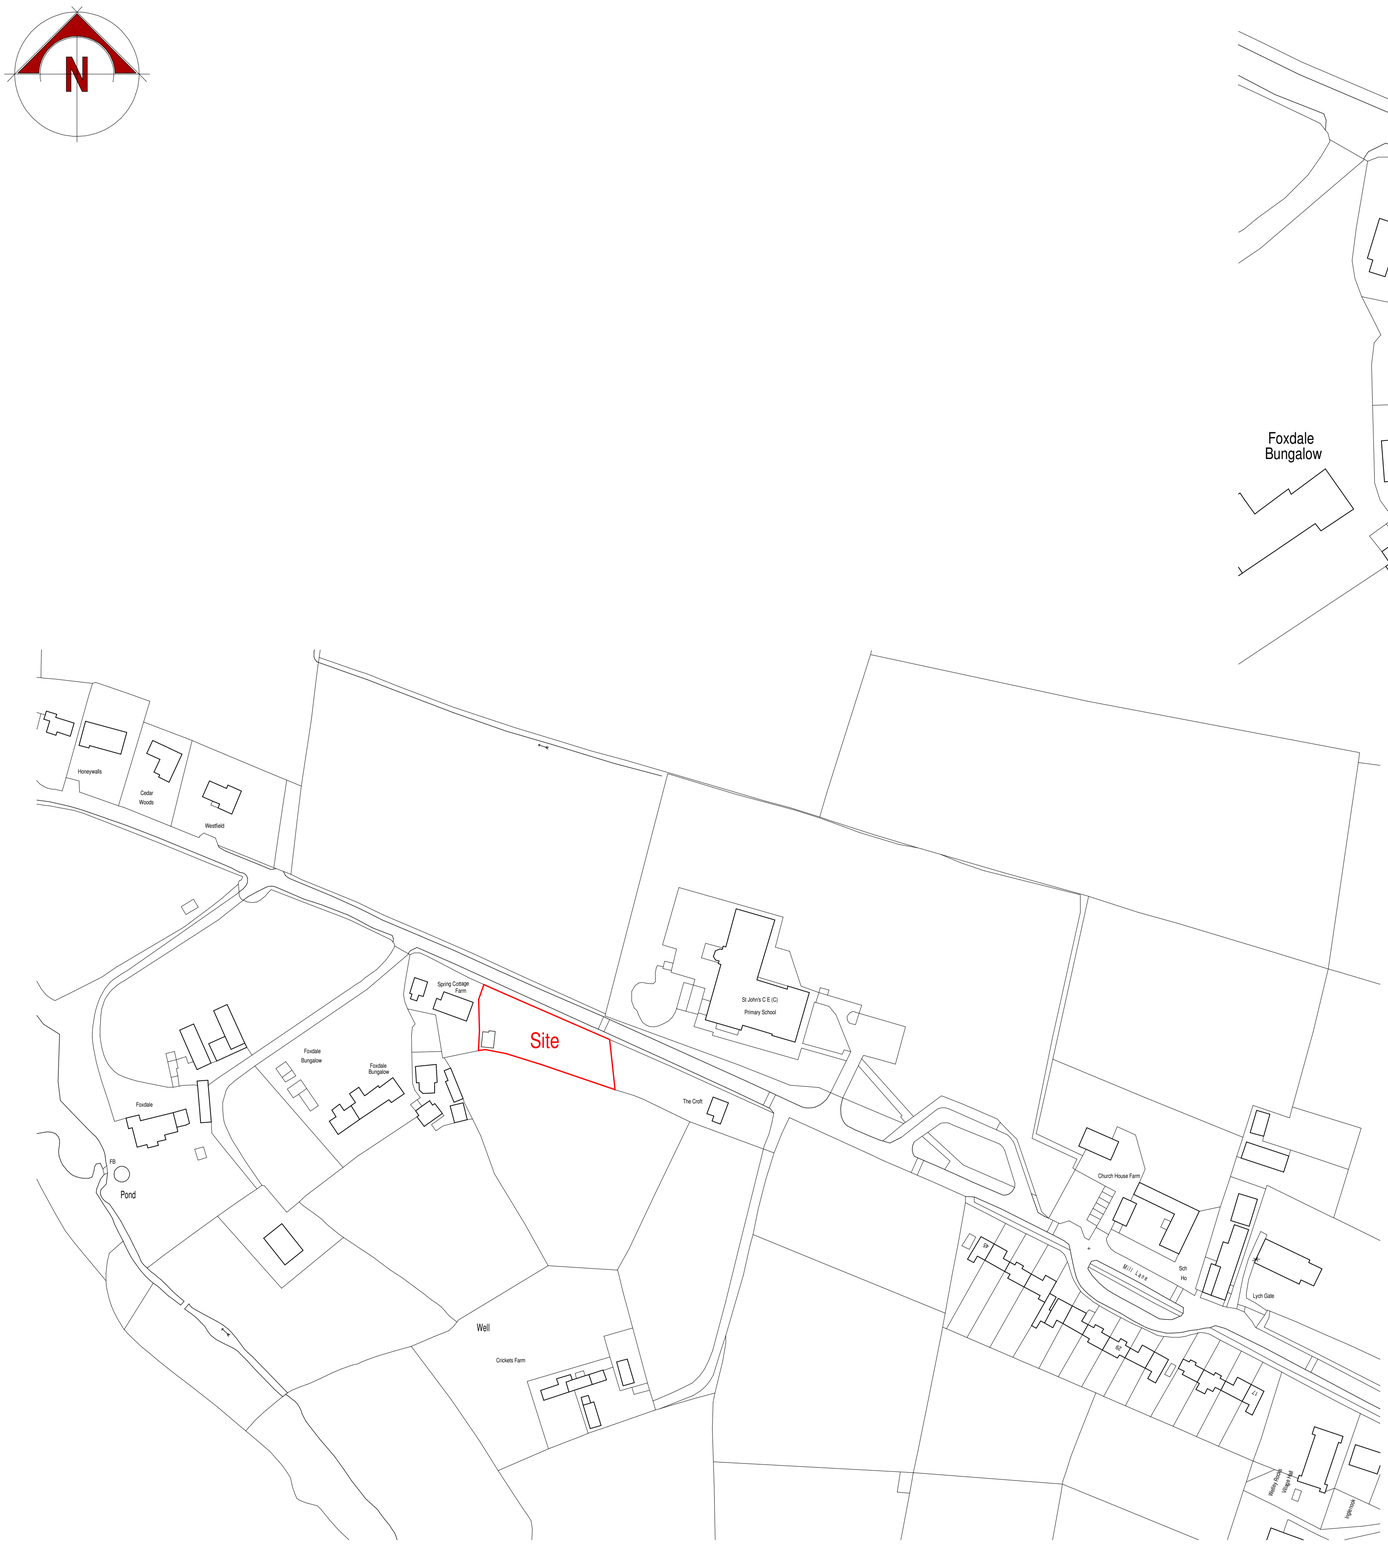


Location Plan

scale bar @ 1:1250

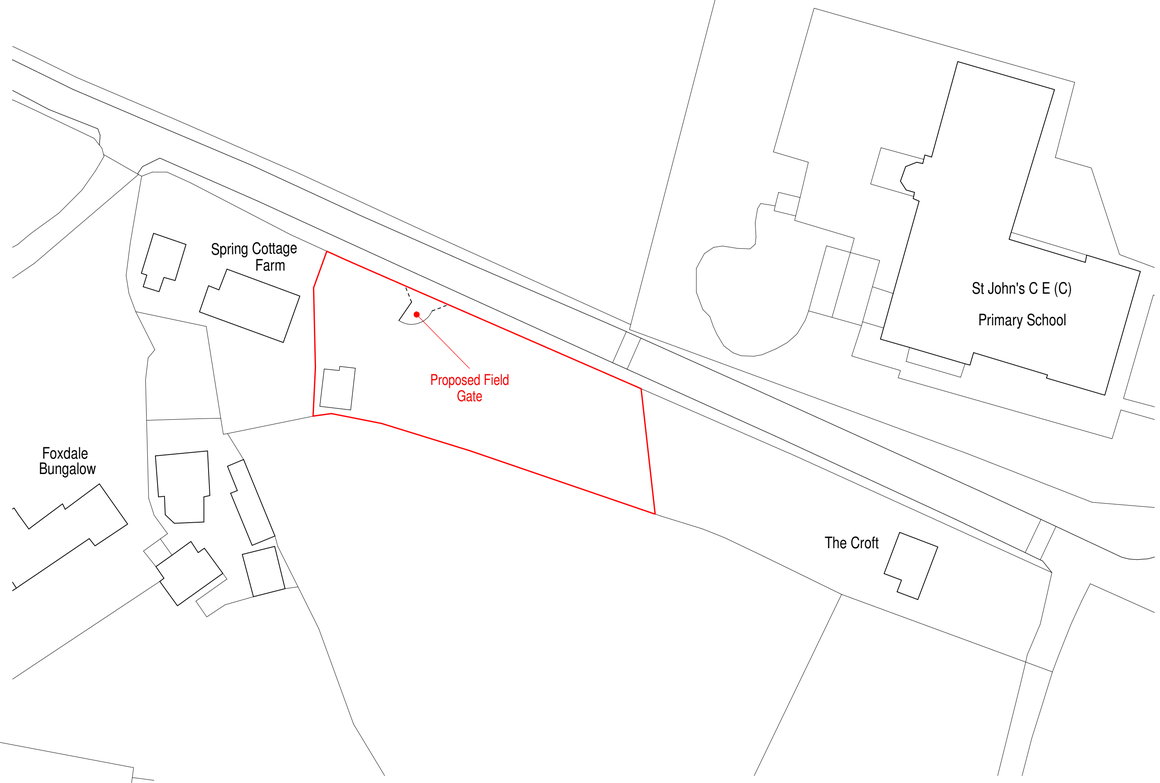

Block Plan

scale bar @ 1:500

© Crown Copyright 2009.
All rights reserved. Licence number 100020449

Mr C Biddulph

Proposed field access on land off
Mill Lane,
Wetley Rocks
Stoke-On-Trent,
ST9 0BN

Planning Proposal
Location + Block Plans

Date	Sheet	Scale
February 2022	A1	1:1250 + 1:500
Drg No.	Rev.	Drawn
2021-2627-03	-	RG

A -

SAMMONS Architectural LIMITED
Chartered Institute of Architectural Technologists Registered Practice
10 Cawdry Buildings, Fountain Street, Leek. ST13 6JP
Telephone: 01538 386002
E-mail: info@sammonsltd.co.uk
Web: www.sammonsltd.co.uk

This drawing is copyright.
All dimensions must be checked prior to commencement.