





Proposed Block Plan

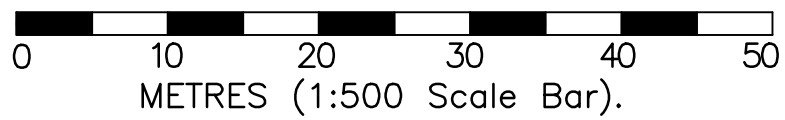

Scale 1:500

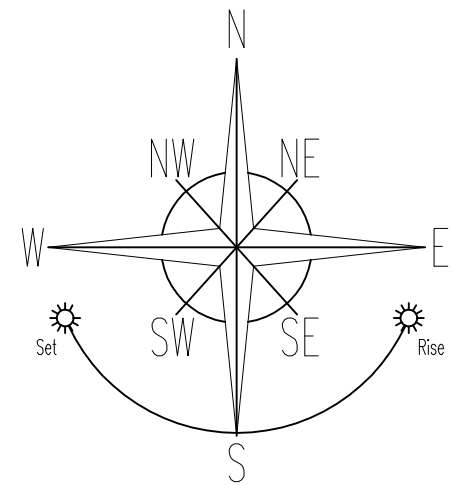

NOTES
ALL DIMENSIONS TO BE CHECKED ON SITE PRIOR
TO CONSTRUCTION OR MANUFACTURE.



Ordnance Survey, (c) Crown Copyright 2021. All rights reserved. Licence number 100022432



LOCATION PLAN
(SCALE 1:1250)

SUBJECT TO PLANNING APPROVAL.

Rev	Comments	Date
*	*	*
PROJECT Proposed side extension @ 6 Nevin Avenue Knypersley Stoke On Trent ST8 7BP		
DRAWING TITLE Location Plan and Block Plan.		
STATUS SUBJECT TO PLANNING APPROVAL		
DRAWN	CHECKED	DRAWING NO.
*	*	1006_AS[0]01
SCALE @A3	As Shown	
DATE	02/05/2022	
		REV.
		*