


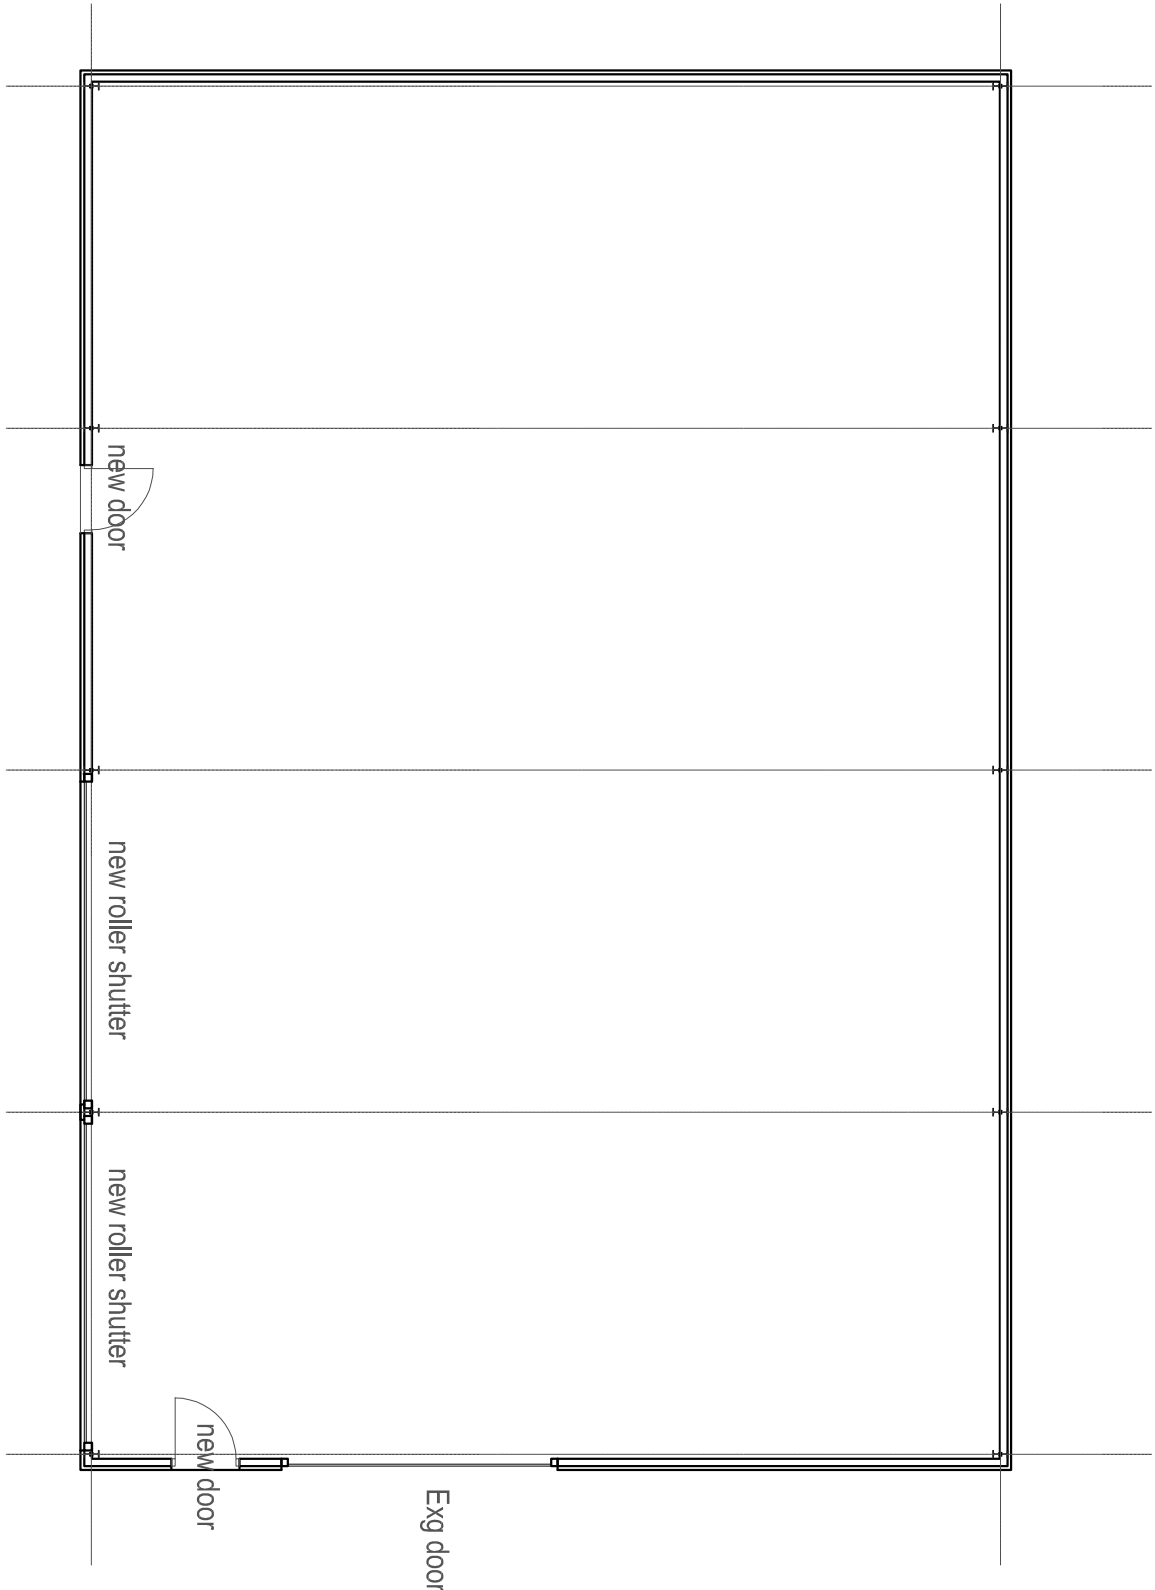


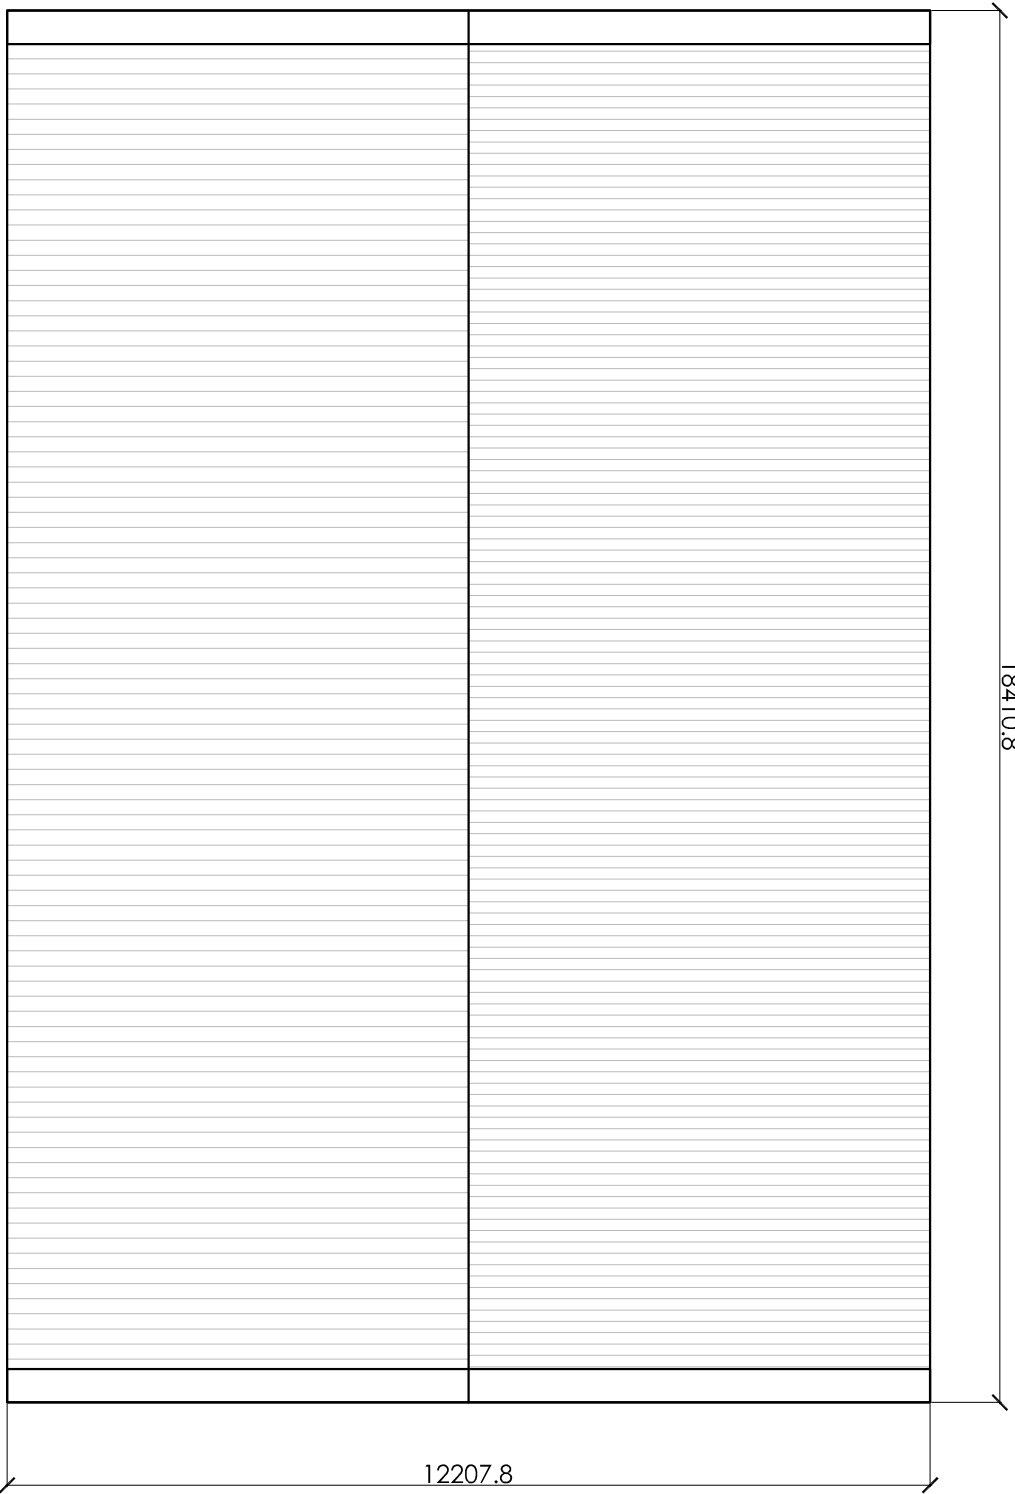


FLOOR PLAN 1:100

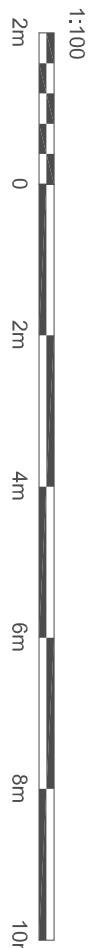


ROOF PLAN 1:100

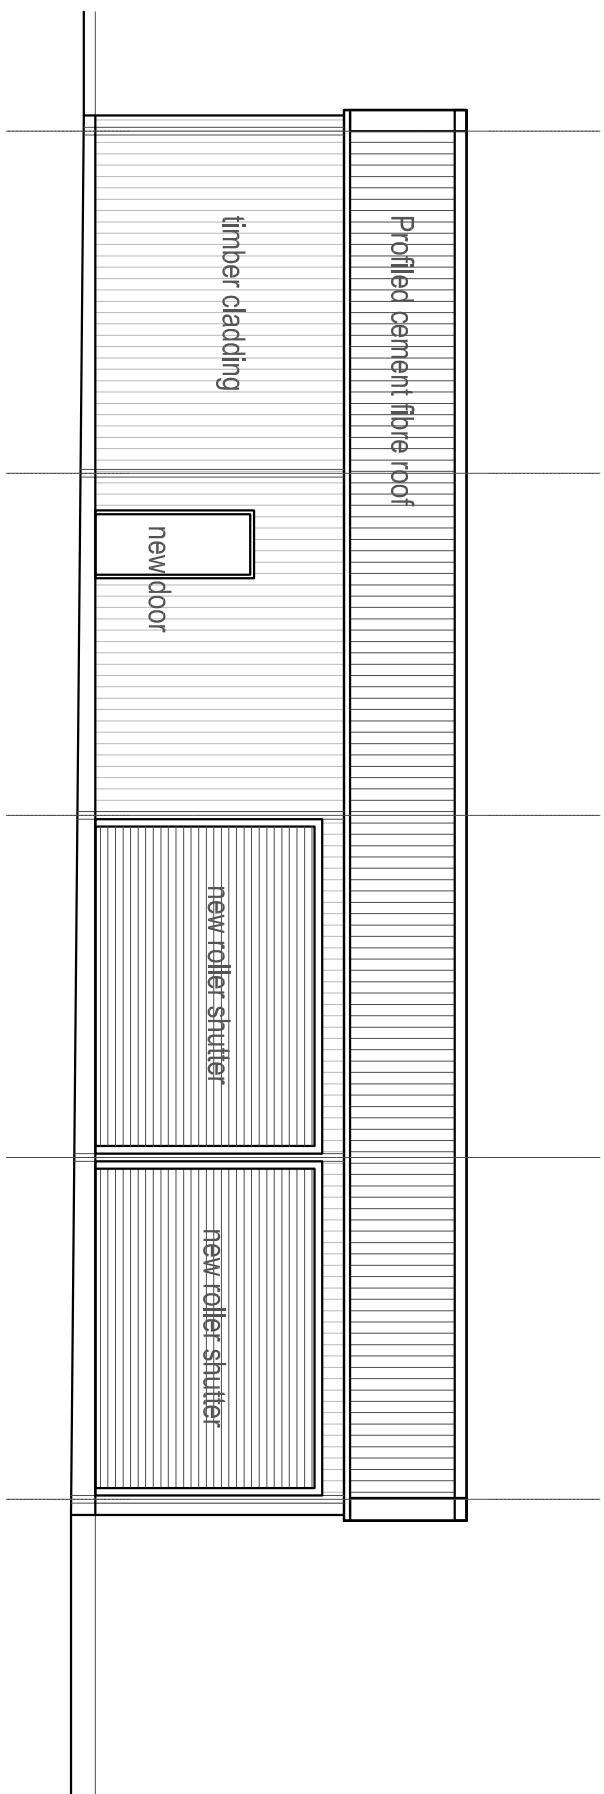


SIDE ELEVATION 1:100

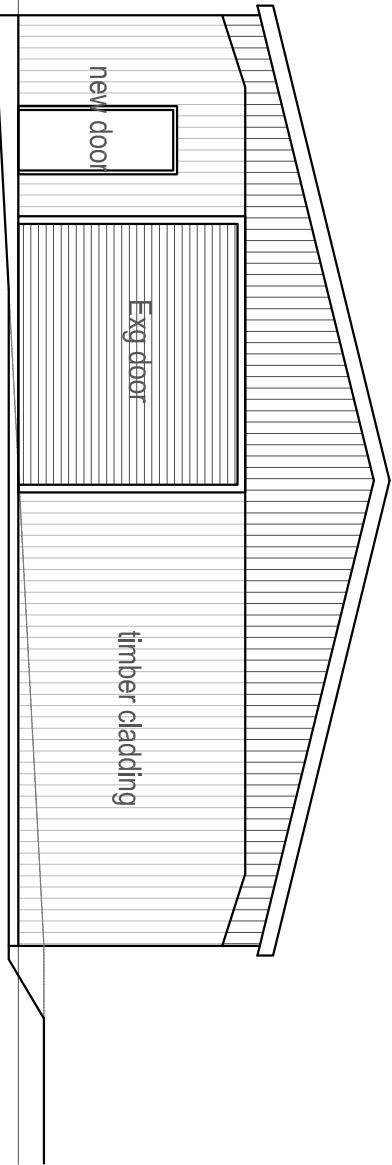


FRONT ELEVATION 1:100

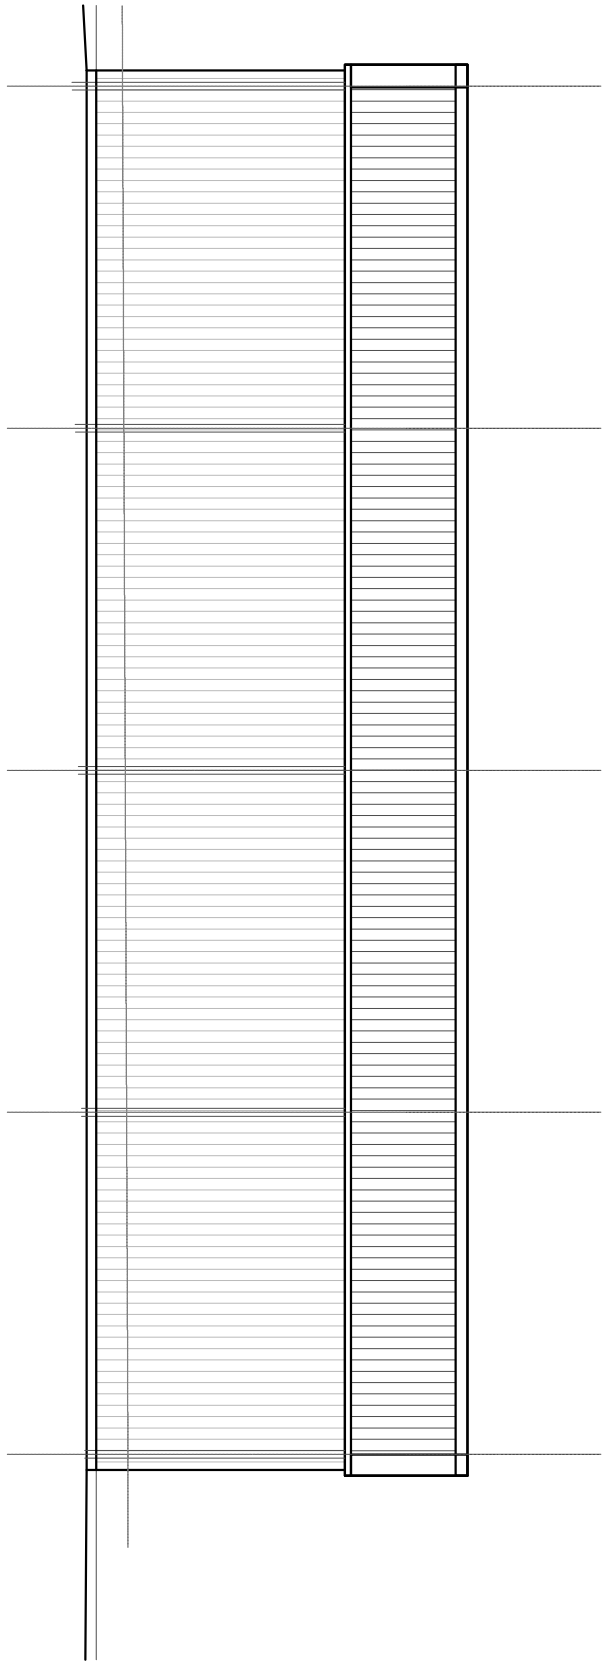


SIDE ELEVATION 1:100

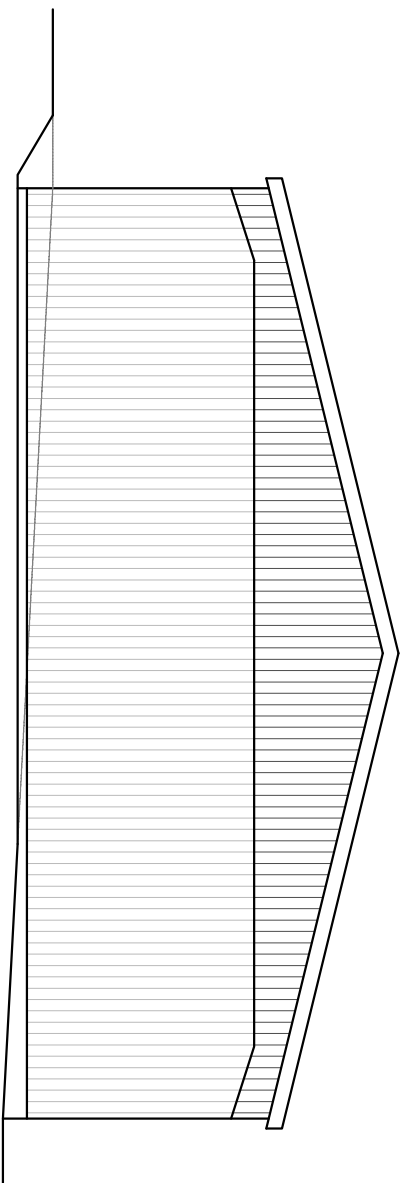

REAR ELEVATION 1:100

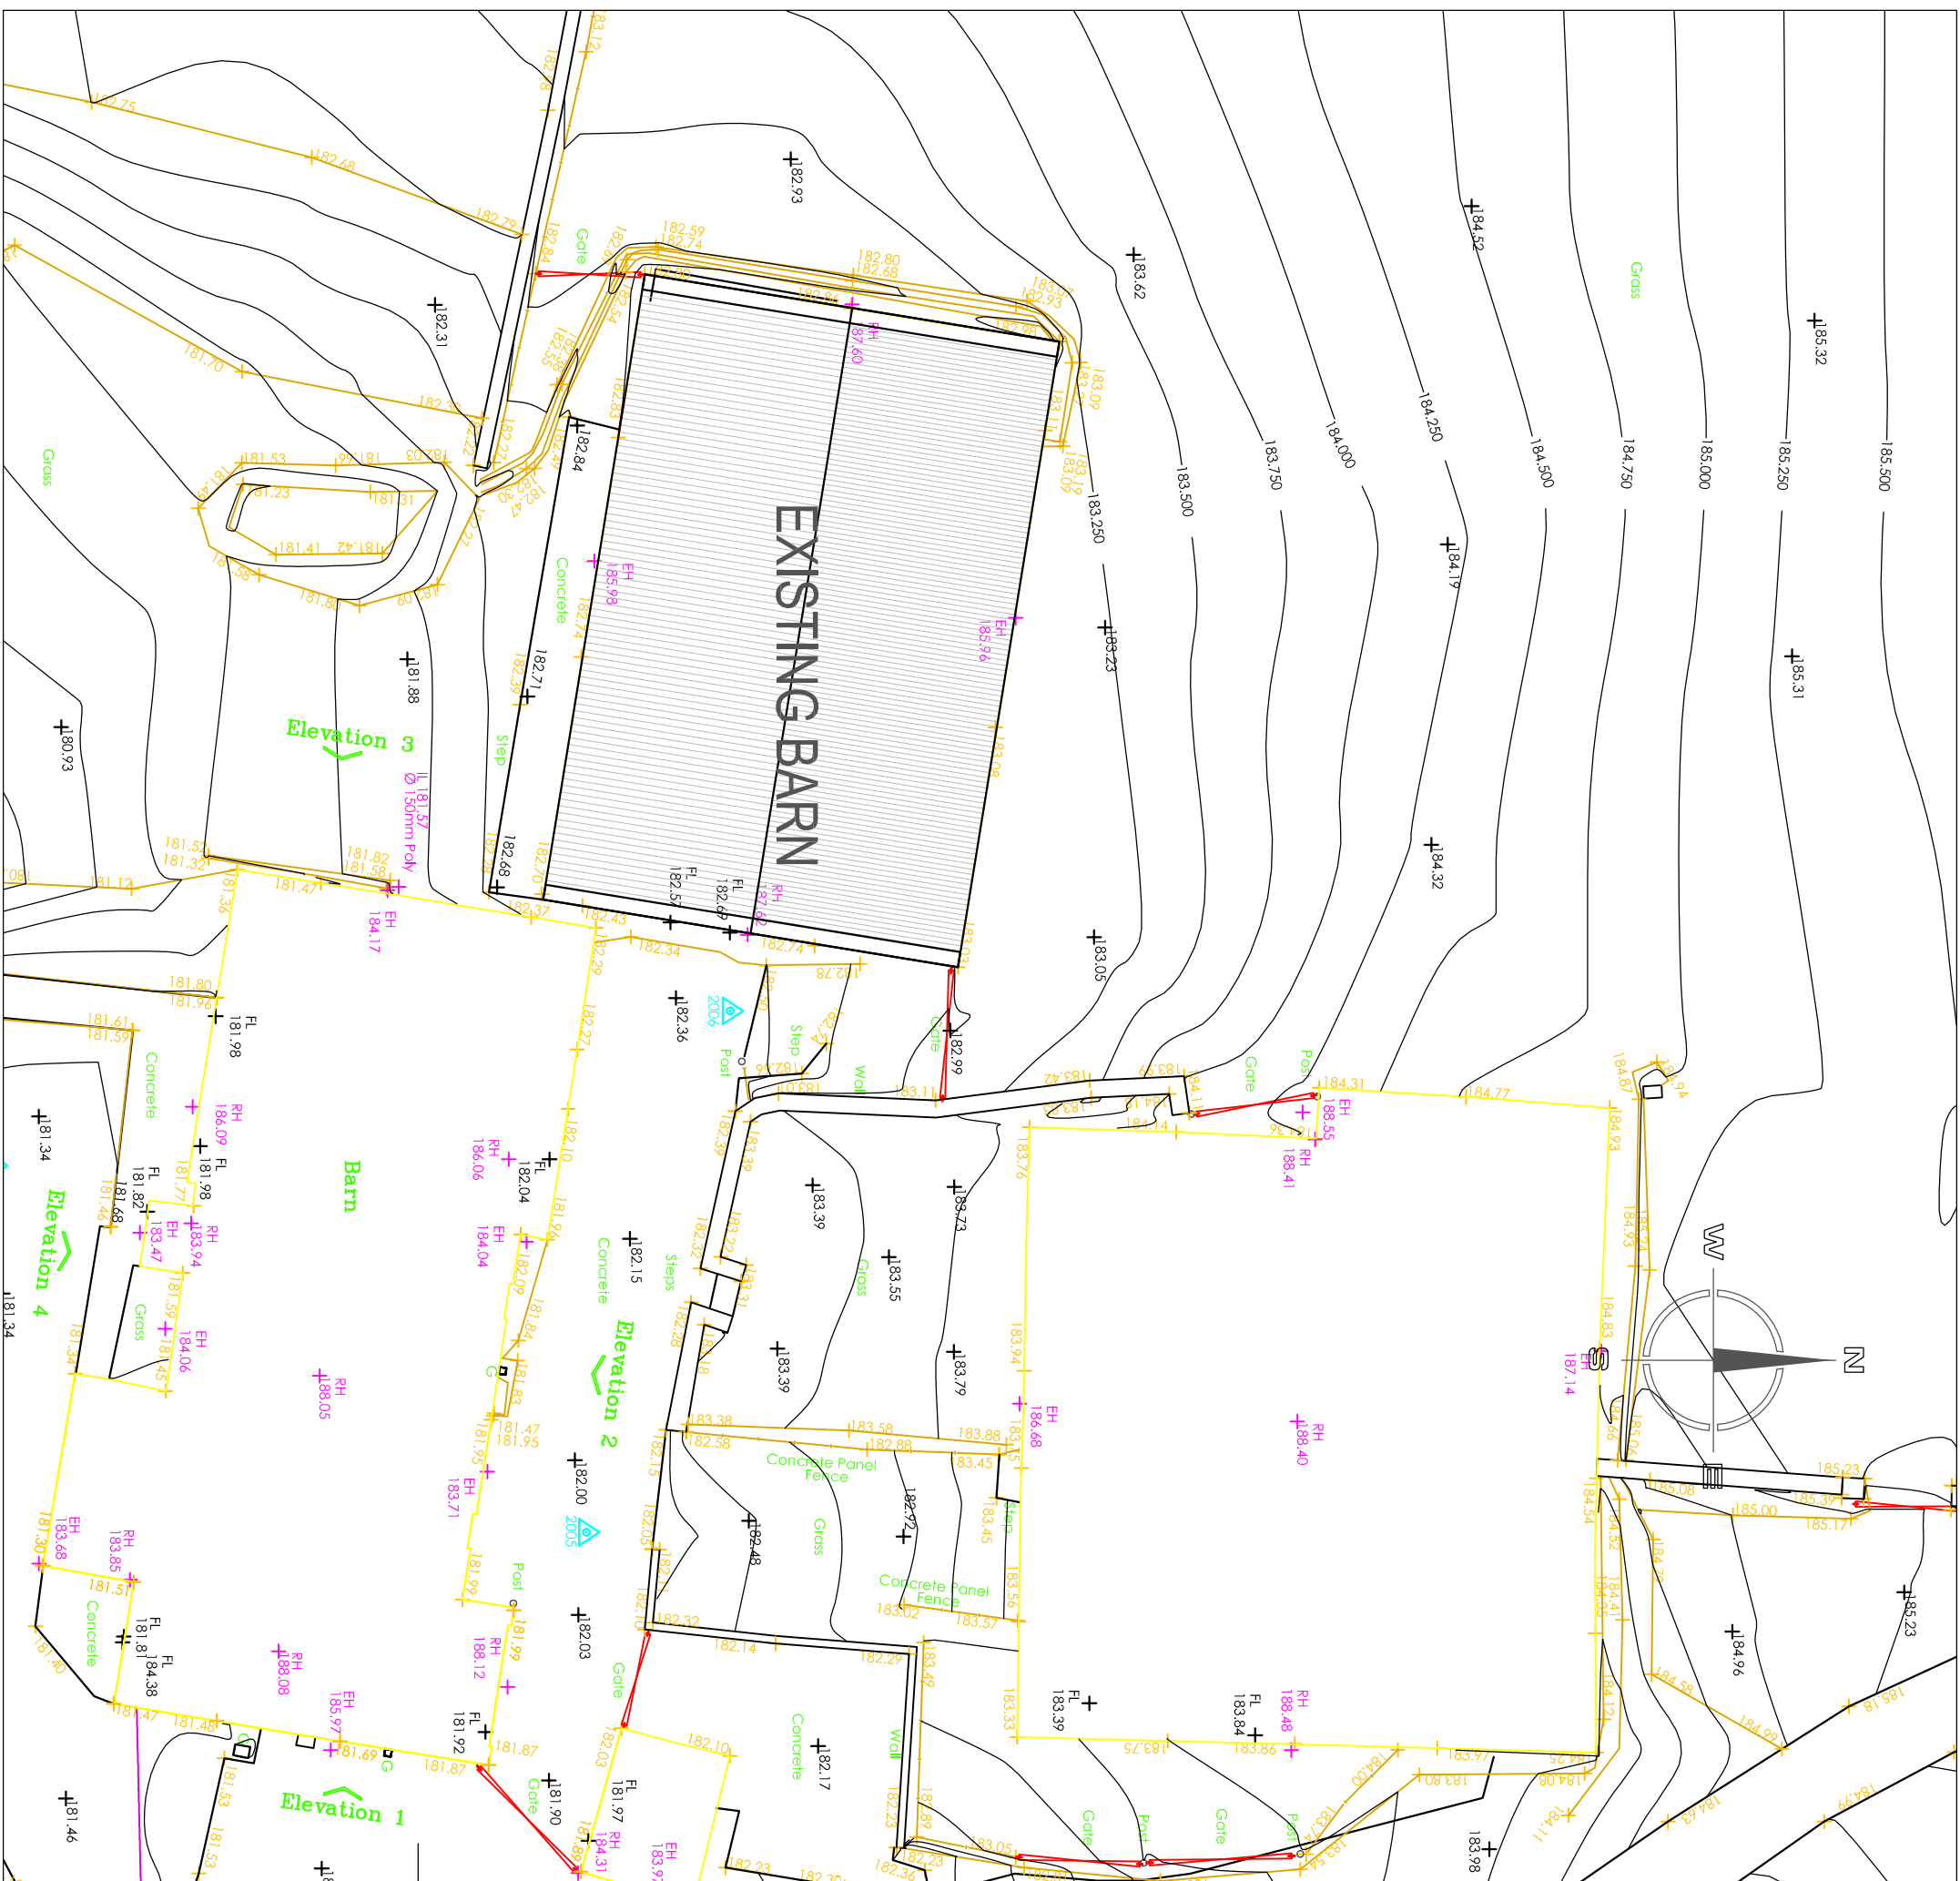

SITE LAYOUT PLAN 1:200

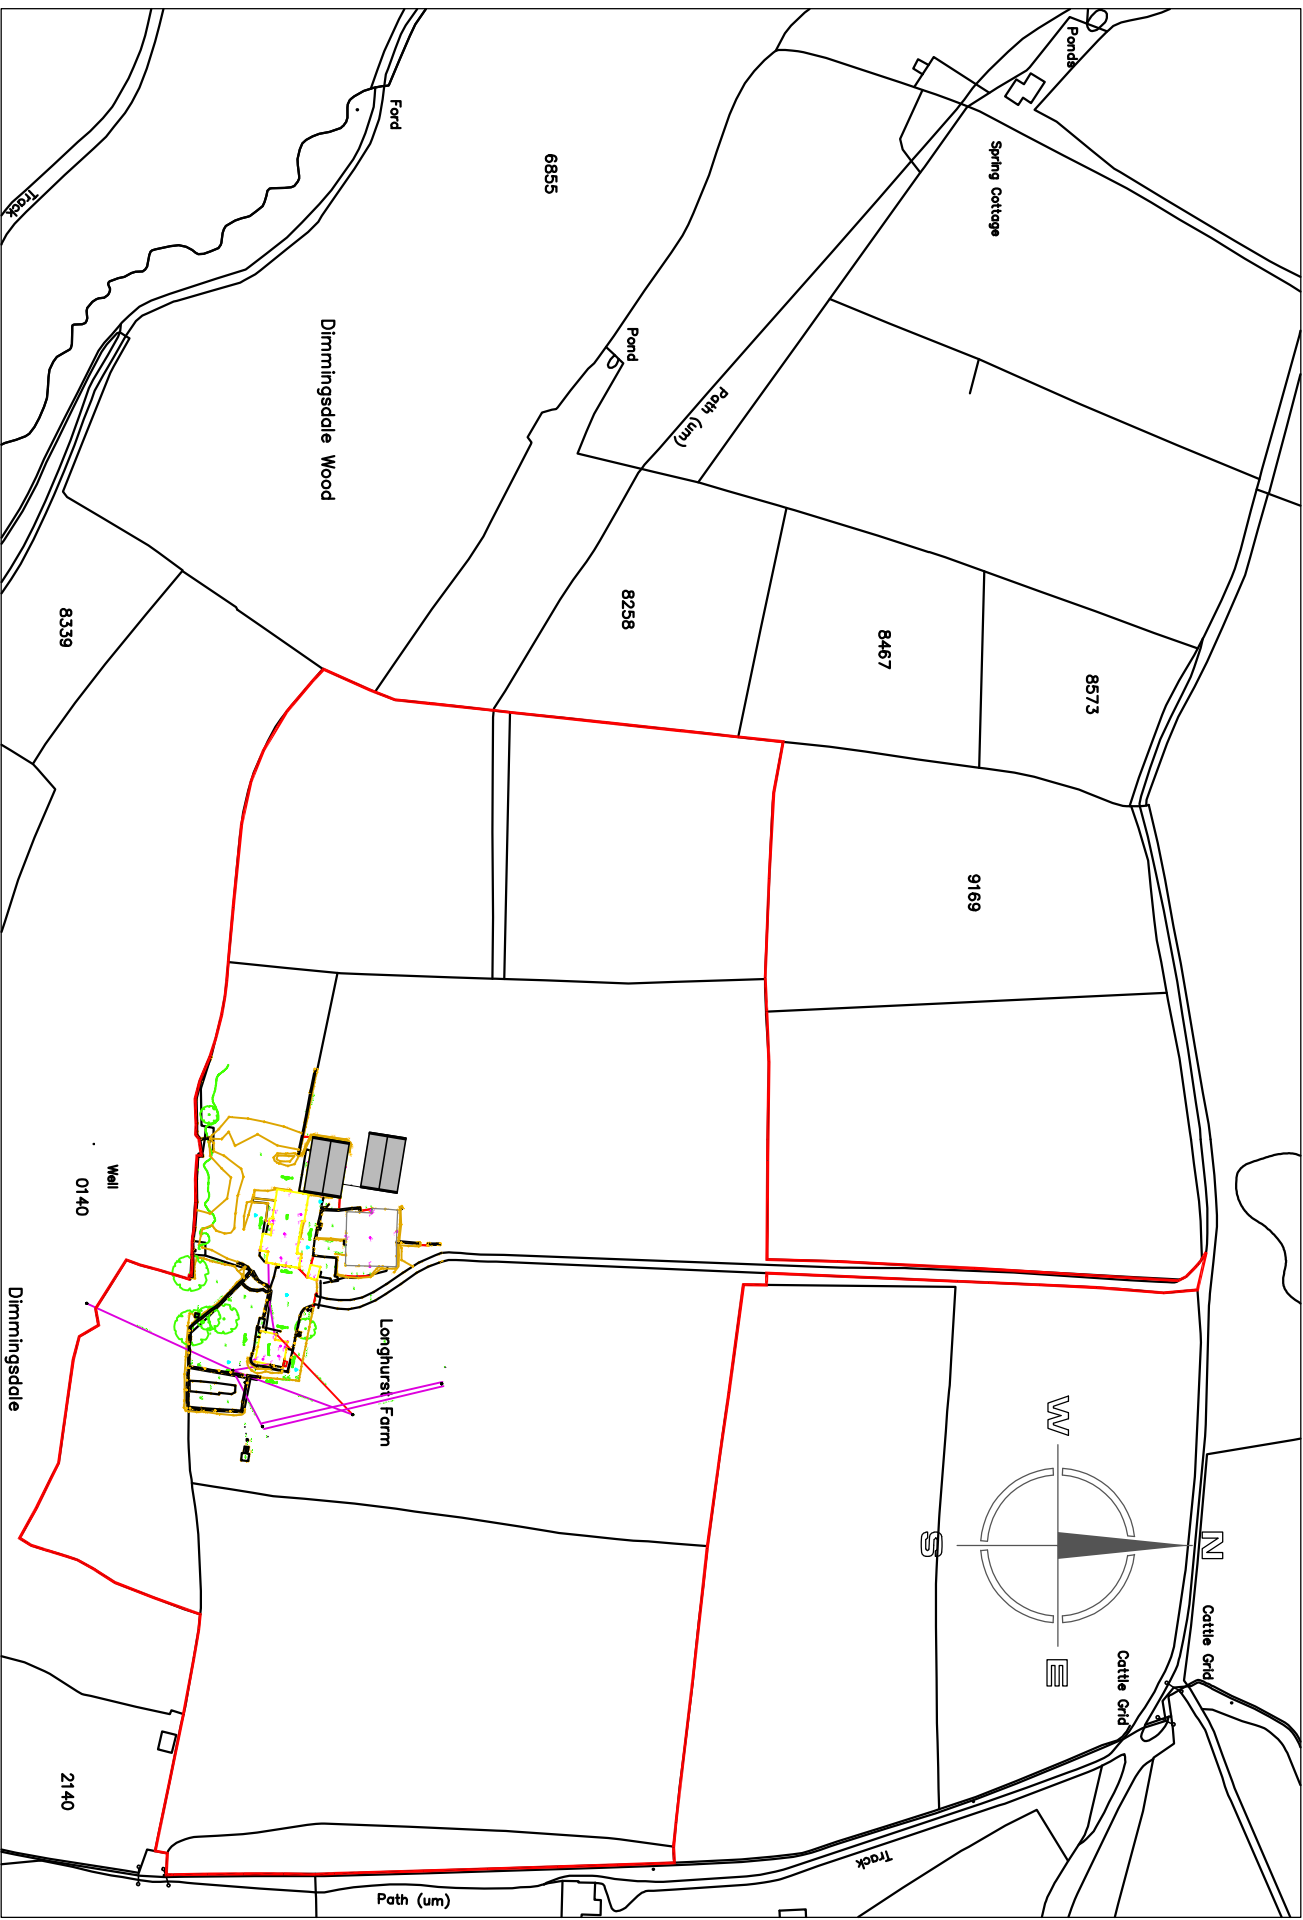

SITE LOCATION PLAN 1:2500