



Ordnance Survey®
Ukmapcentre.com

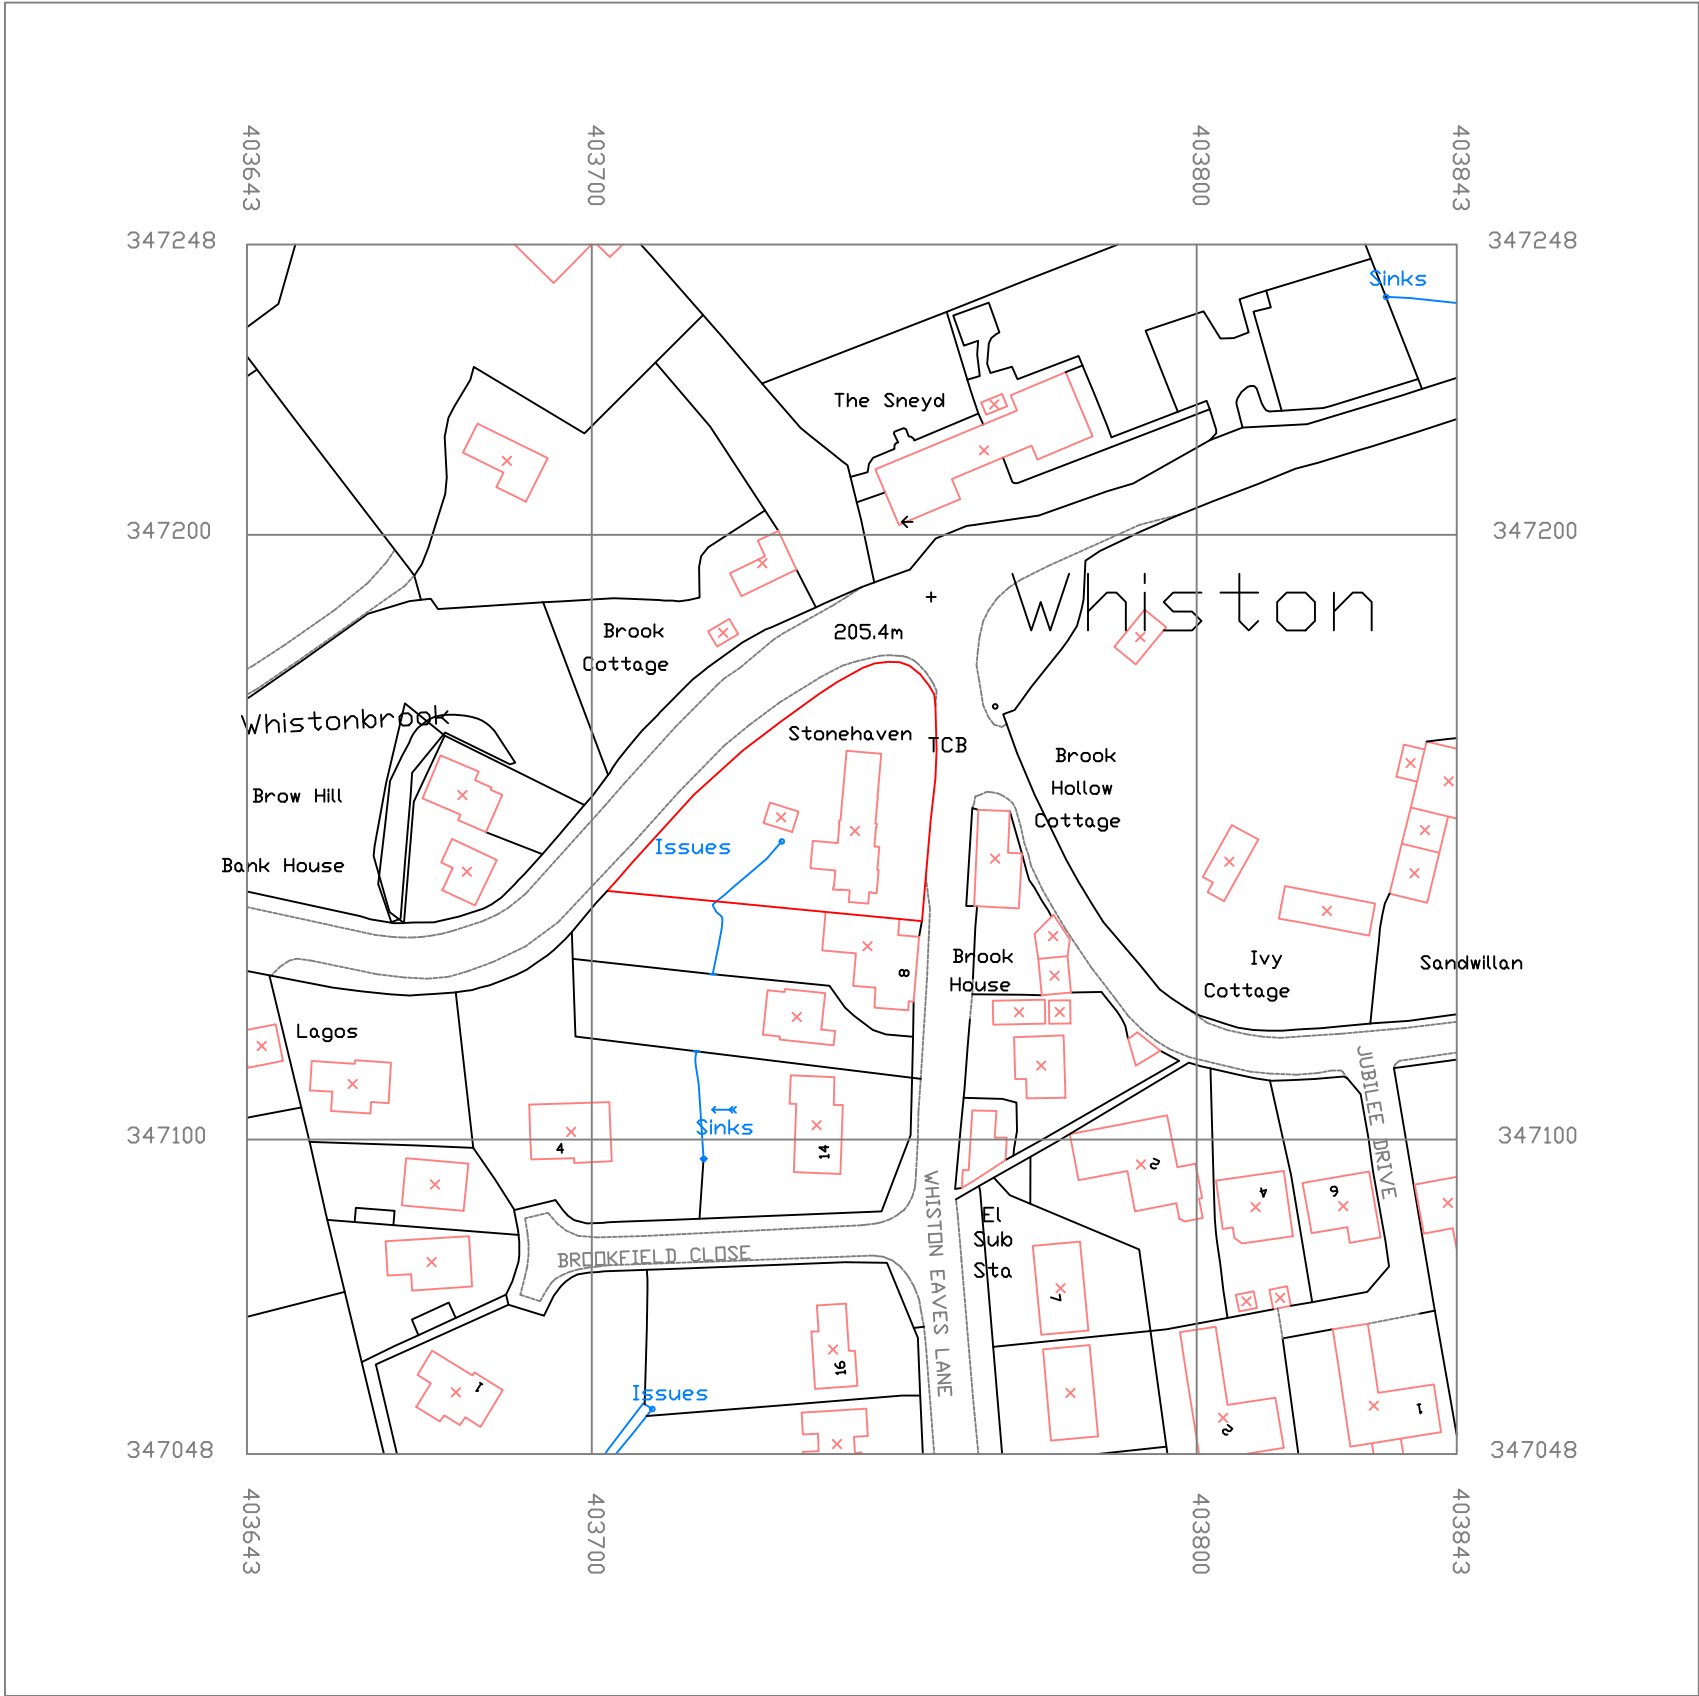

Serial number: 238629
©Crown copyright and database right 2022
Ordnance Survey licence 100048957
Reproduction in whole or in part is prohibited
without the prior permission of Ordnance Survey

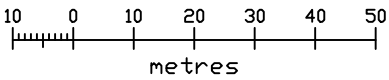

Site Boundary: Area = 1432 sq. m.	Itemref	Quantity	Title/Name, designation, material, dimension etc			Article No./Reference	
	Designed by A W Newby		Checked by M Kew	Approved by - date M Kew 04/05/2022	File name Location	Date 04/05/2022	Scale 1:1250
	PME Planning Services					Site Location Plan	
						1	Edition Rev 0 Sheet 1/1