



ACCESS TO NEW TRACK

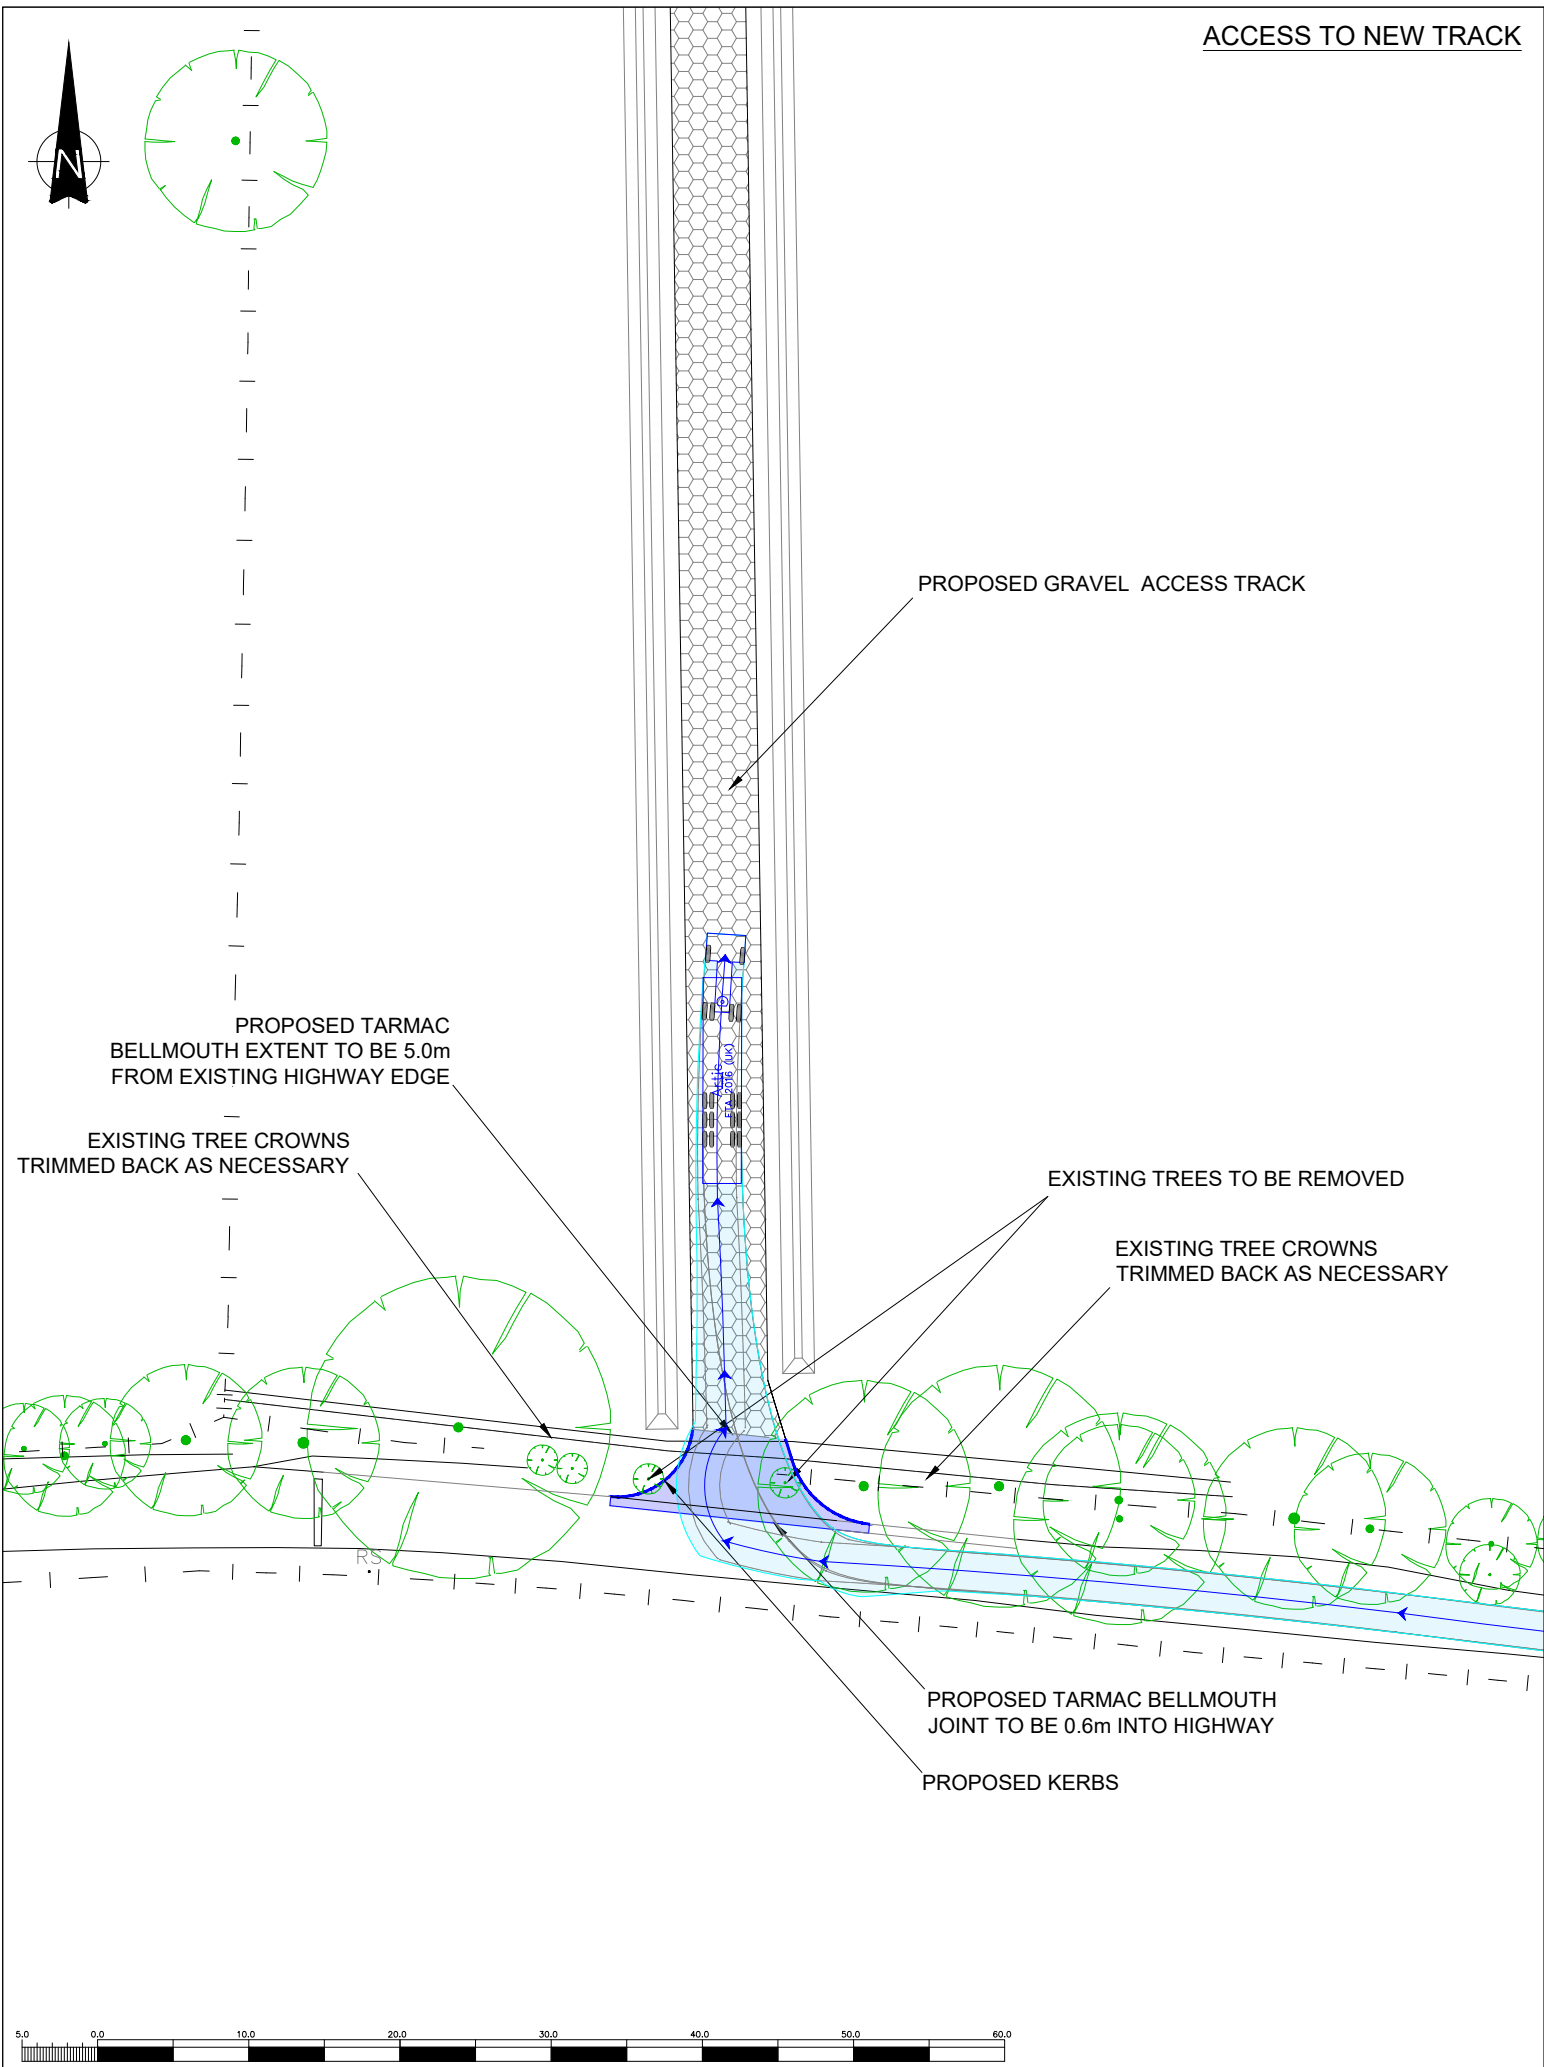


ACCESS ONTO ROWNALL ROAD

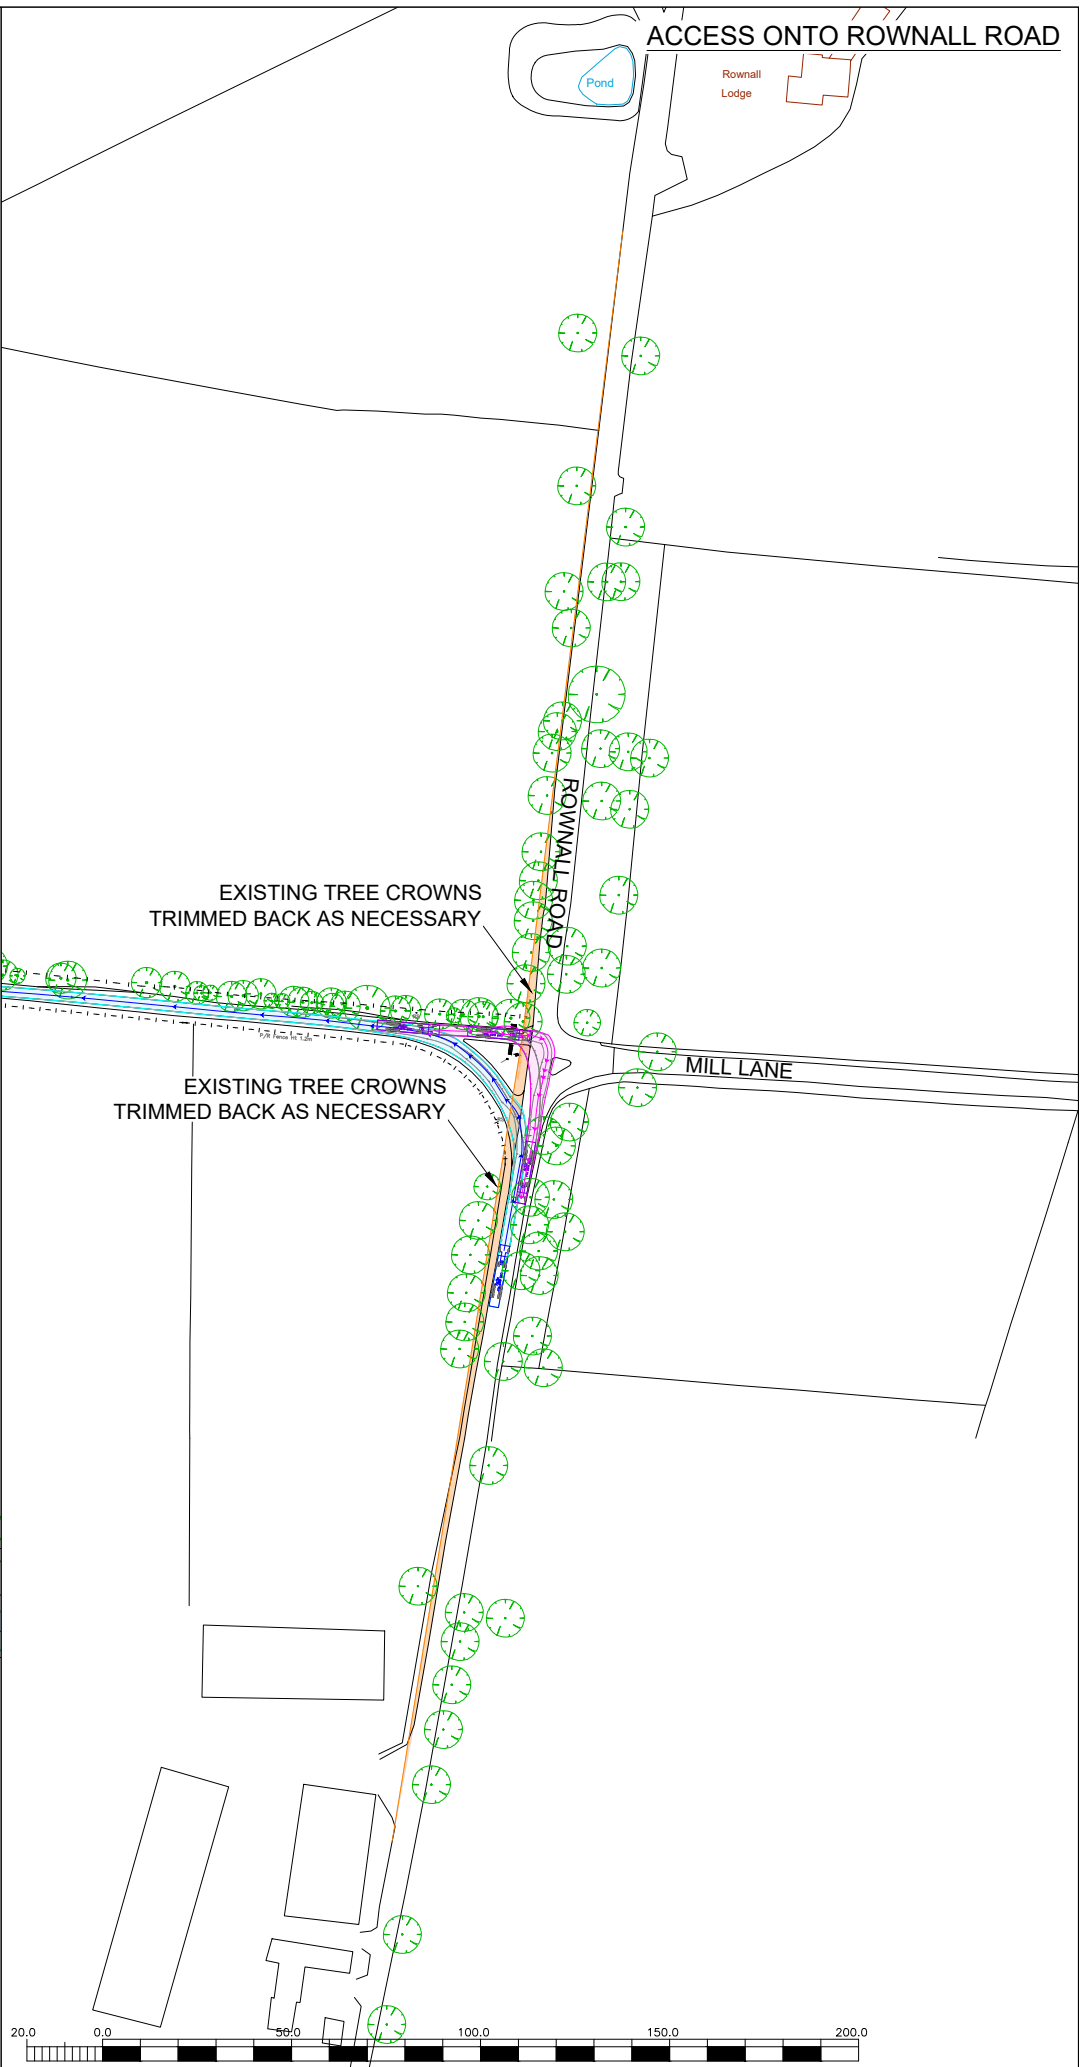

THIS INFORMATION IS CONFIDENTIAL AND THE PROPERTY OF SIRIUS. IT IS RELEASED ON CONDITION THAT NONE OF THE INFORMATION SHALL BE DISCLOSED TO ANY THIRD PARTY OR REPRODUCED IN WHOLE OR PART WITHOUT THE PRIOR CONSENT IN WRITING OF SIRIUS.

- KEY
- - - EXISTING POST AND WIRE FENCE
 - PROPOSED ACCESS BELLMOUTH
 - PROPOSED GRAVEL ACCESS TRACK
 - EXISTING HEDGES
 - EXISTING TREES
 - VEHICLES ENTERING THE SITE
 - VEHICLES EXITING THE SITE

1	GRAVEL ACCESS TRACK ADDED	7/6/22	S.T
REV	DESCRIPTION	DATE	BY

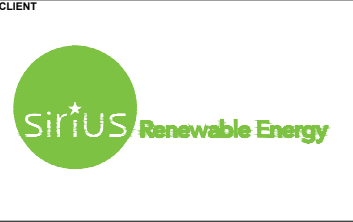

JOB TITLE
CELLARHEAD BESS

DRAWING TITLE
SITE ACCESS

DRAWN	DATE	APPROVED	DATE
S.T	7/6/2022	D.B	7/6/2022
SCALE	SHEET	DRAWING NUMBER	REVISION
1:500 1:2000	A3L	SRE1138/03/15	1