



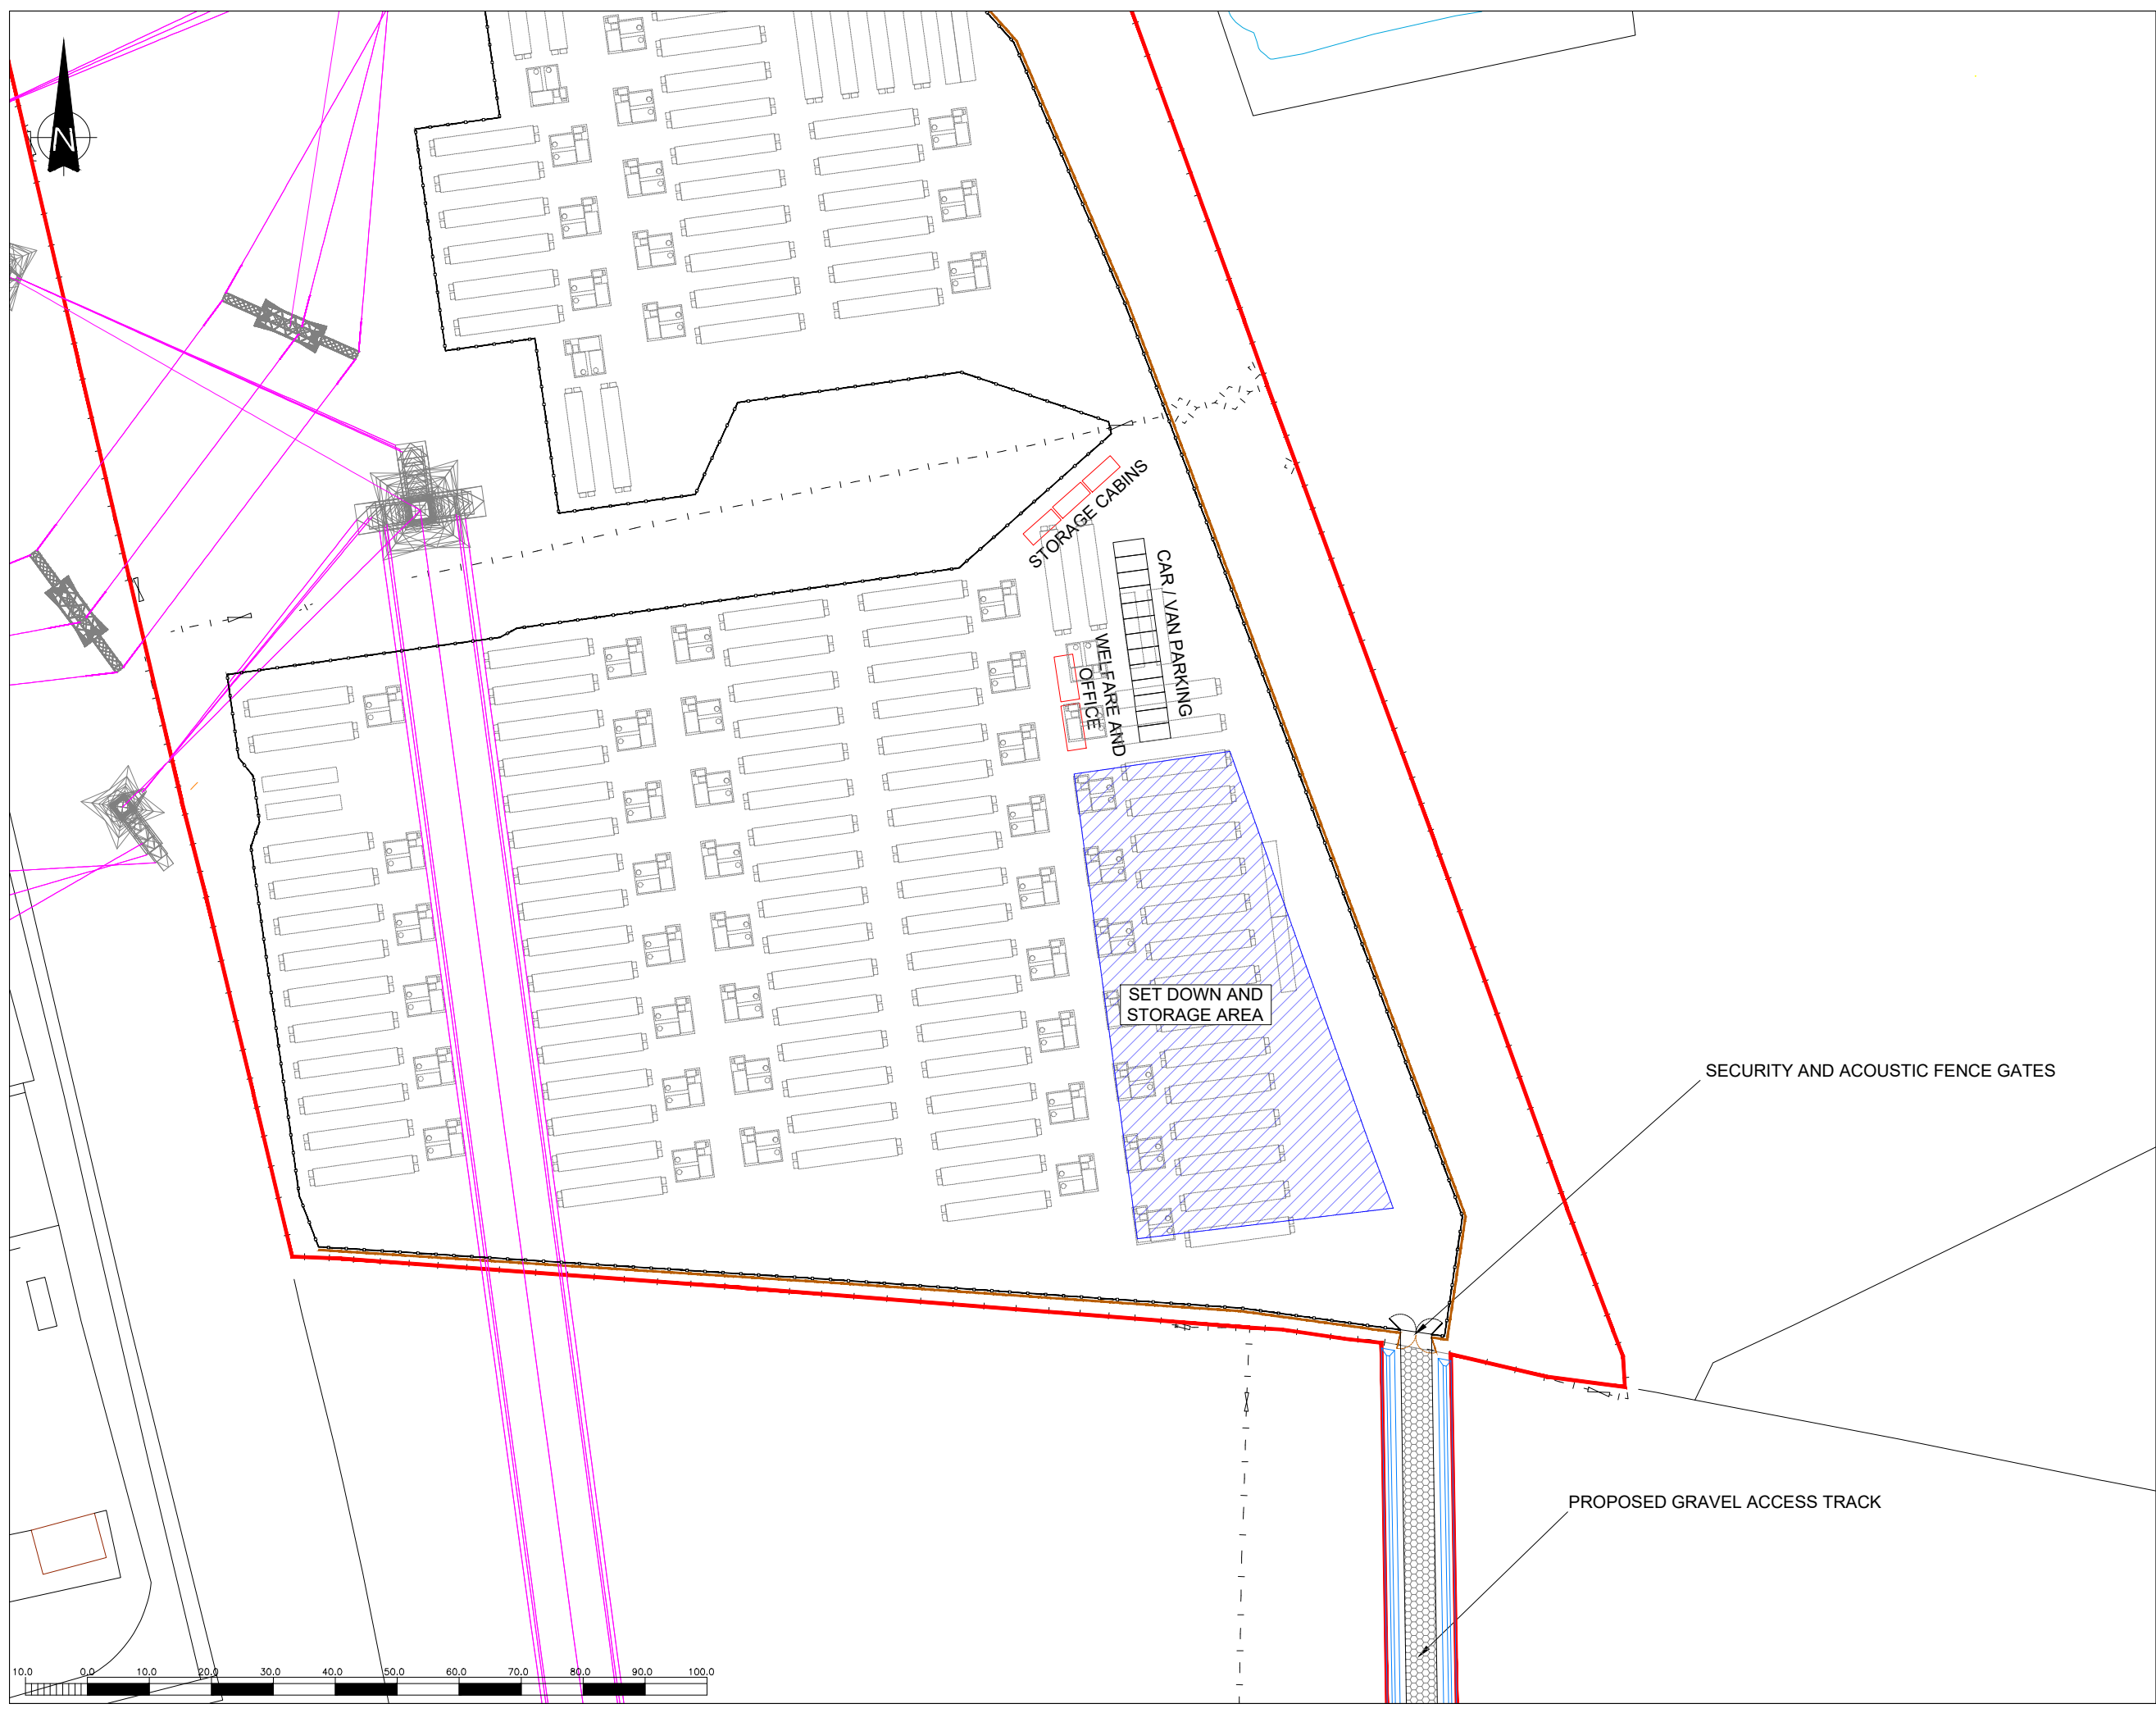

THIS INFORMATION IS CONFIDENTIAL AND THE PROPERTY OF SIRIUS. IT IS RELEASED ON CONDITION THAT NONE OF THE INFORMATION SHALL BE DISCLOSED TO ANY THIRD PARTY OR REPRODUCED IN WHOLE OR PART WITHOUT THE PRIOR CONSENT IN WRITING OF SIRIUS.

- KEY**
- PLANNING APPLICATION BOUNDARY
 - EXISTING OH HV CABLES
 - EXISTING POST AND WIRE FENCE
 - PROPOSED SECURITY FENCE
 - PROPOSED ACOUSTIC FENCE
 - PROPOSED GRAVEL ACCESS TRACK
 - PROPOSED SET DOWN AND STORAGE AREA
 - BATTERY CONTAINER
 - INVERTER/TRANSFORMER

2	GRAVEL ACCESS TRACK ADDED	7/6/22	S.T
1	LAYOUT REVISED	29/4/2022	S.T
REV	DESCRIPTION	DATE	BY

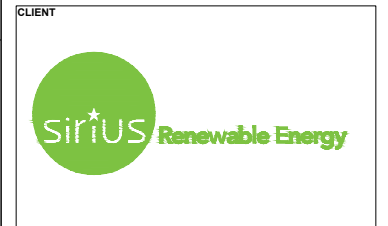

JOB TITLE

CELLARHEAD BESS

DRAWING TITLE

INDICATIVE SET DOWN AREA

DRAWN	DATE	APPROVED	DATE
S.T	7/6/2022	D.B	7/6/2022
SCALE	SHEET	DRAWING NUMBER	REVISION
1:1000	A3L	SRE1138/03/07	2