
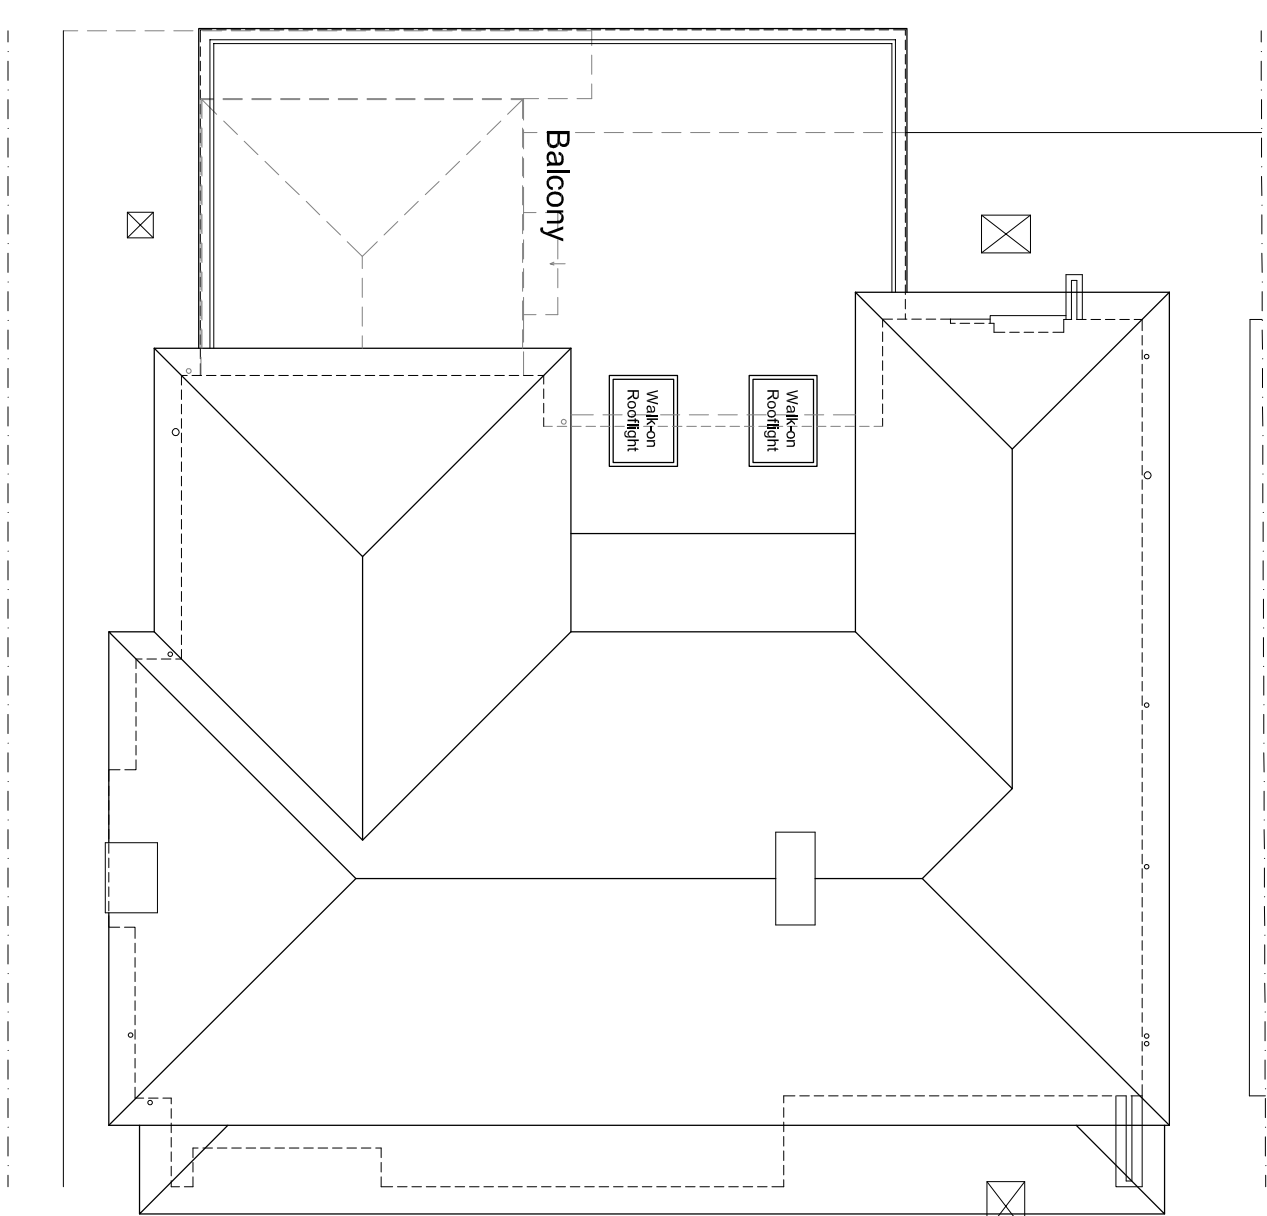


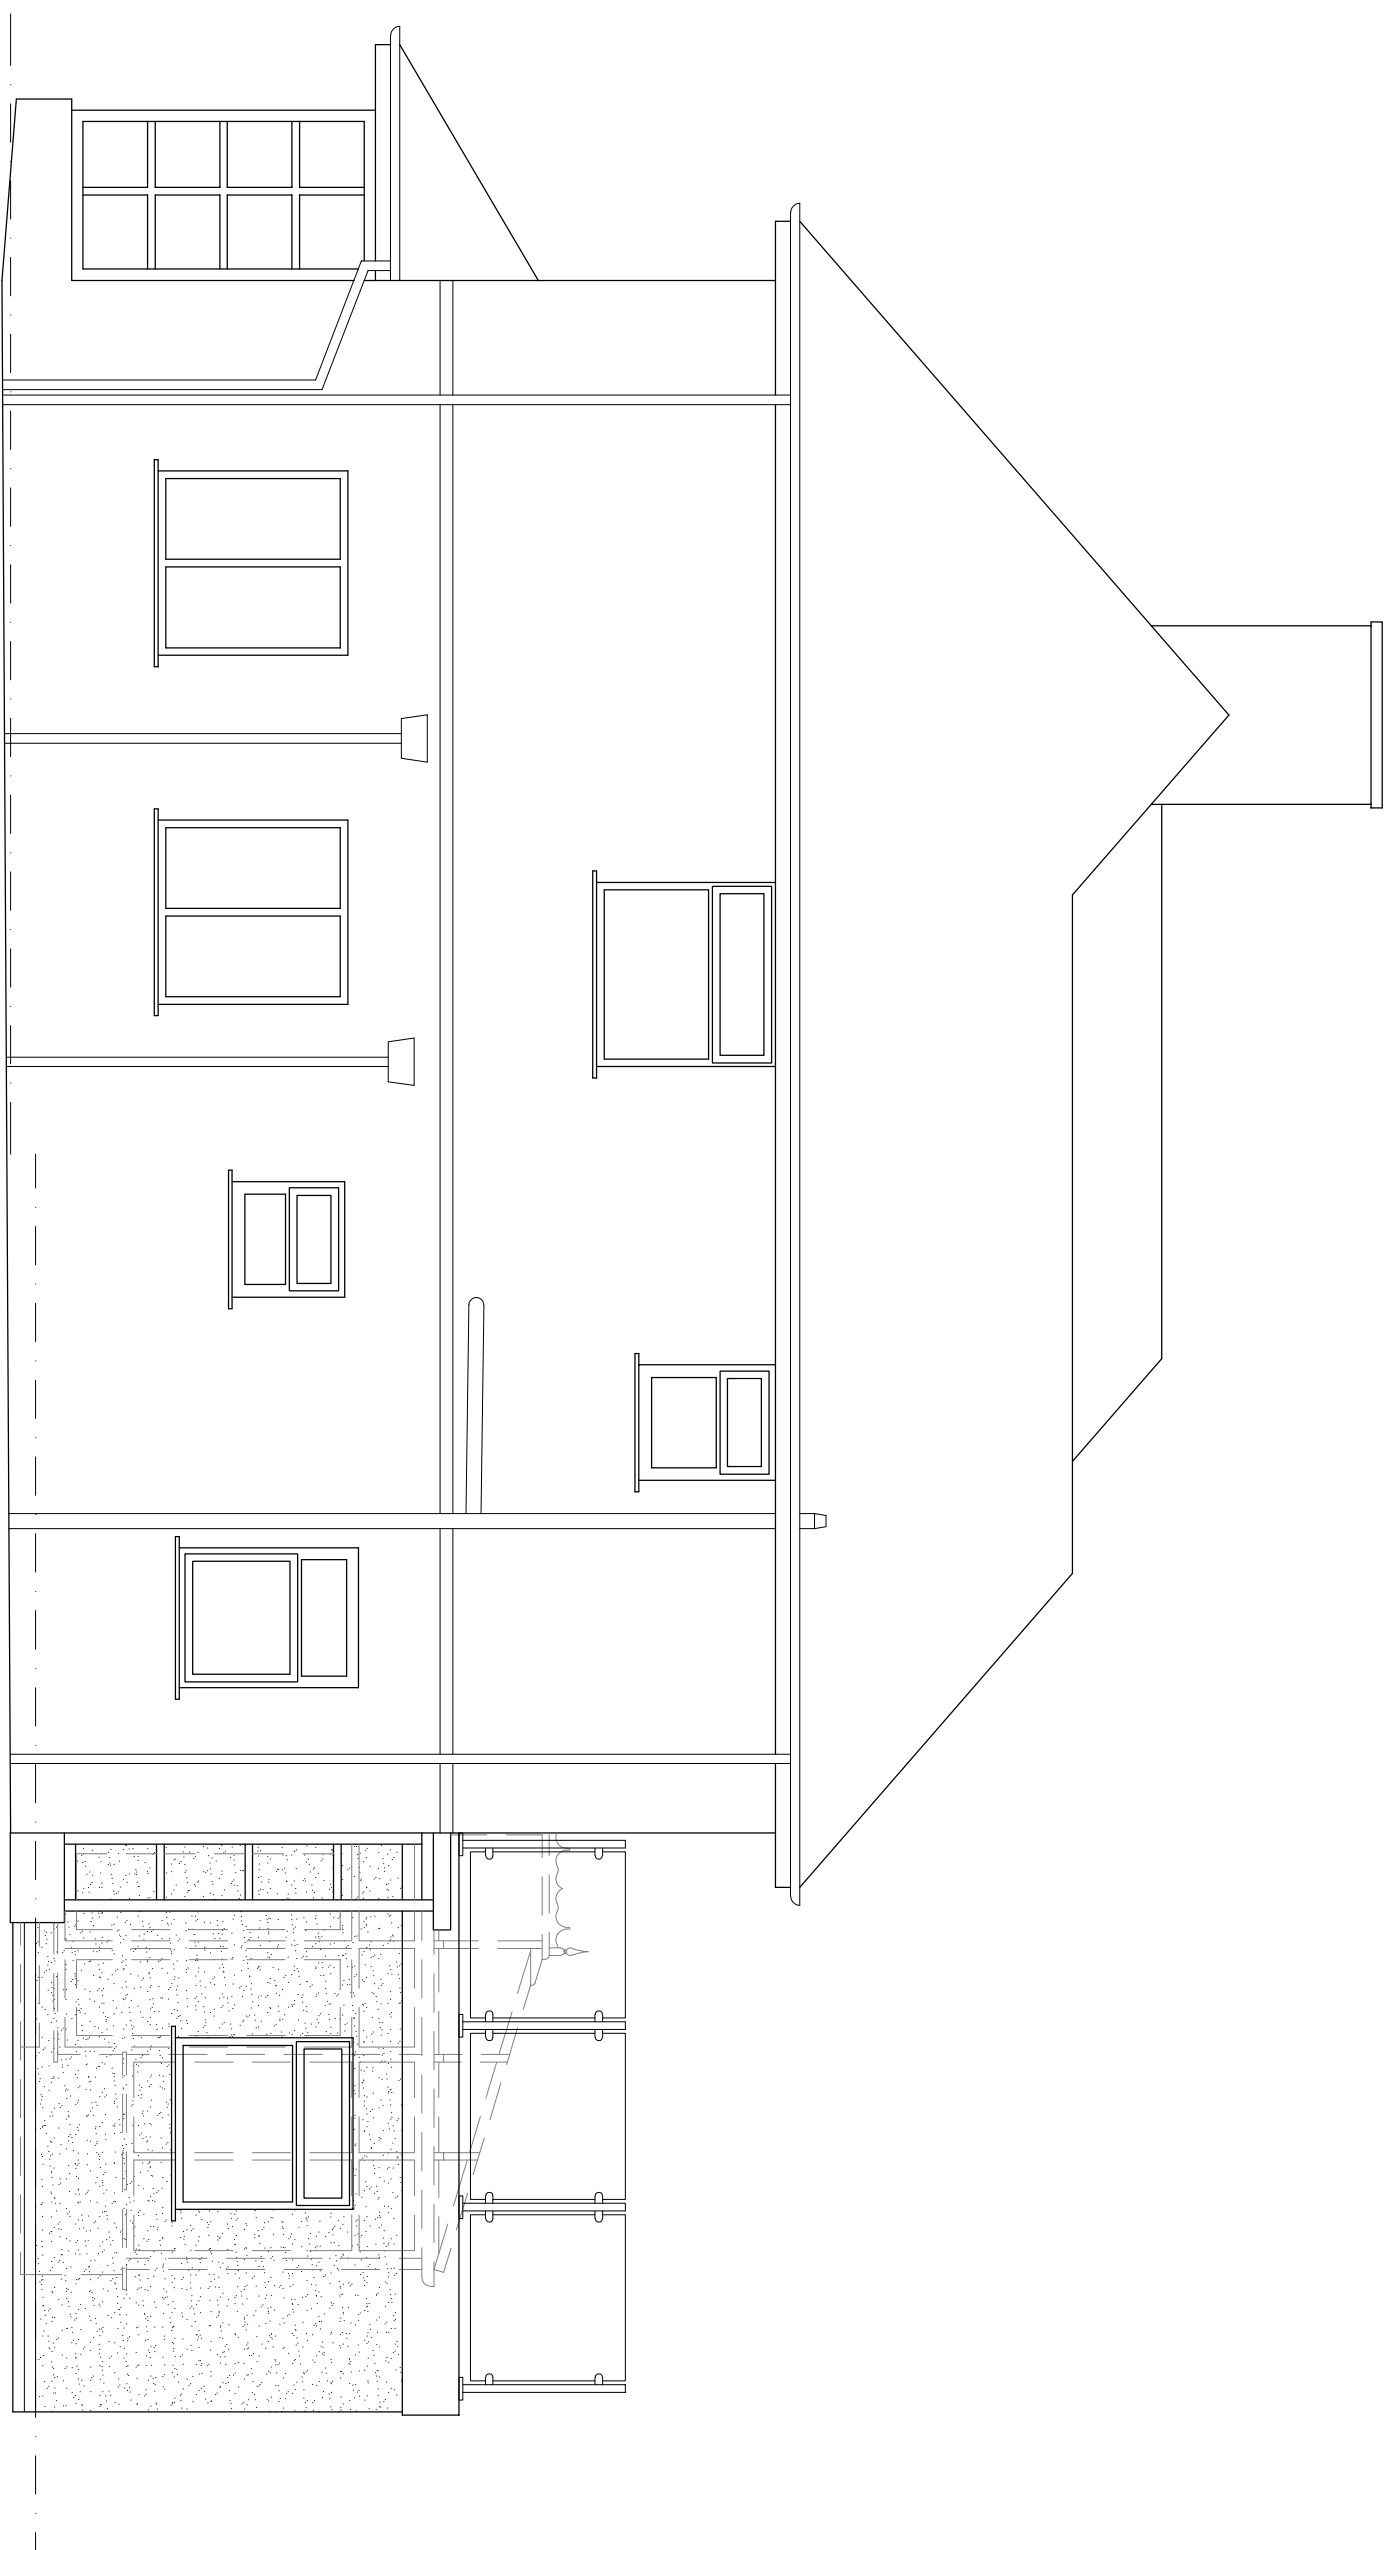

Side Elevation 1:50

Roof Plan 1:100