
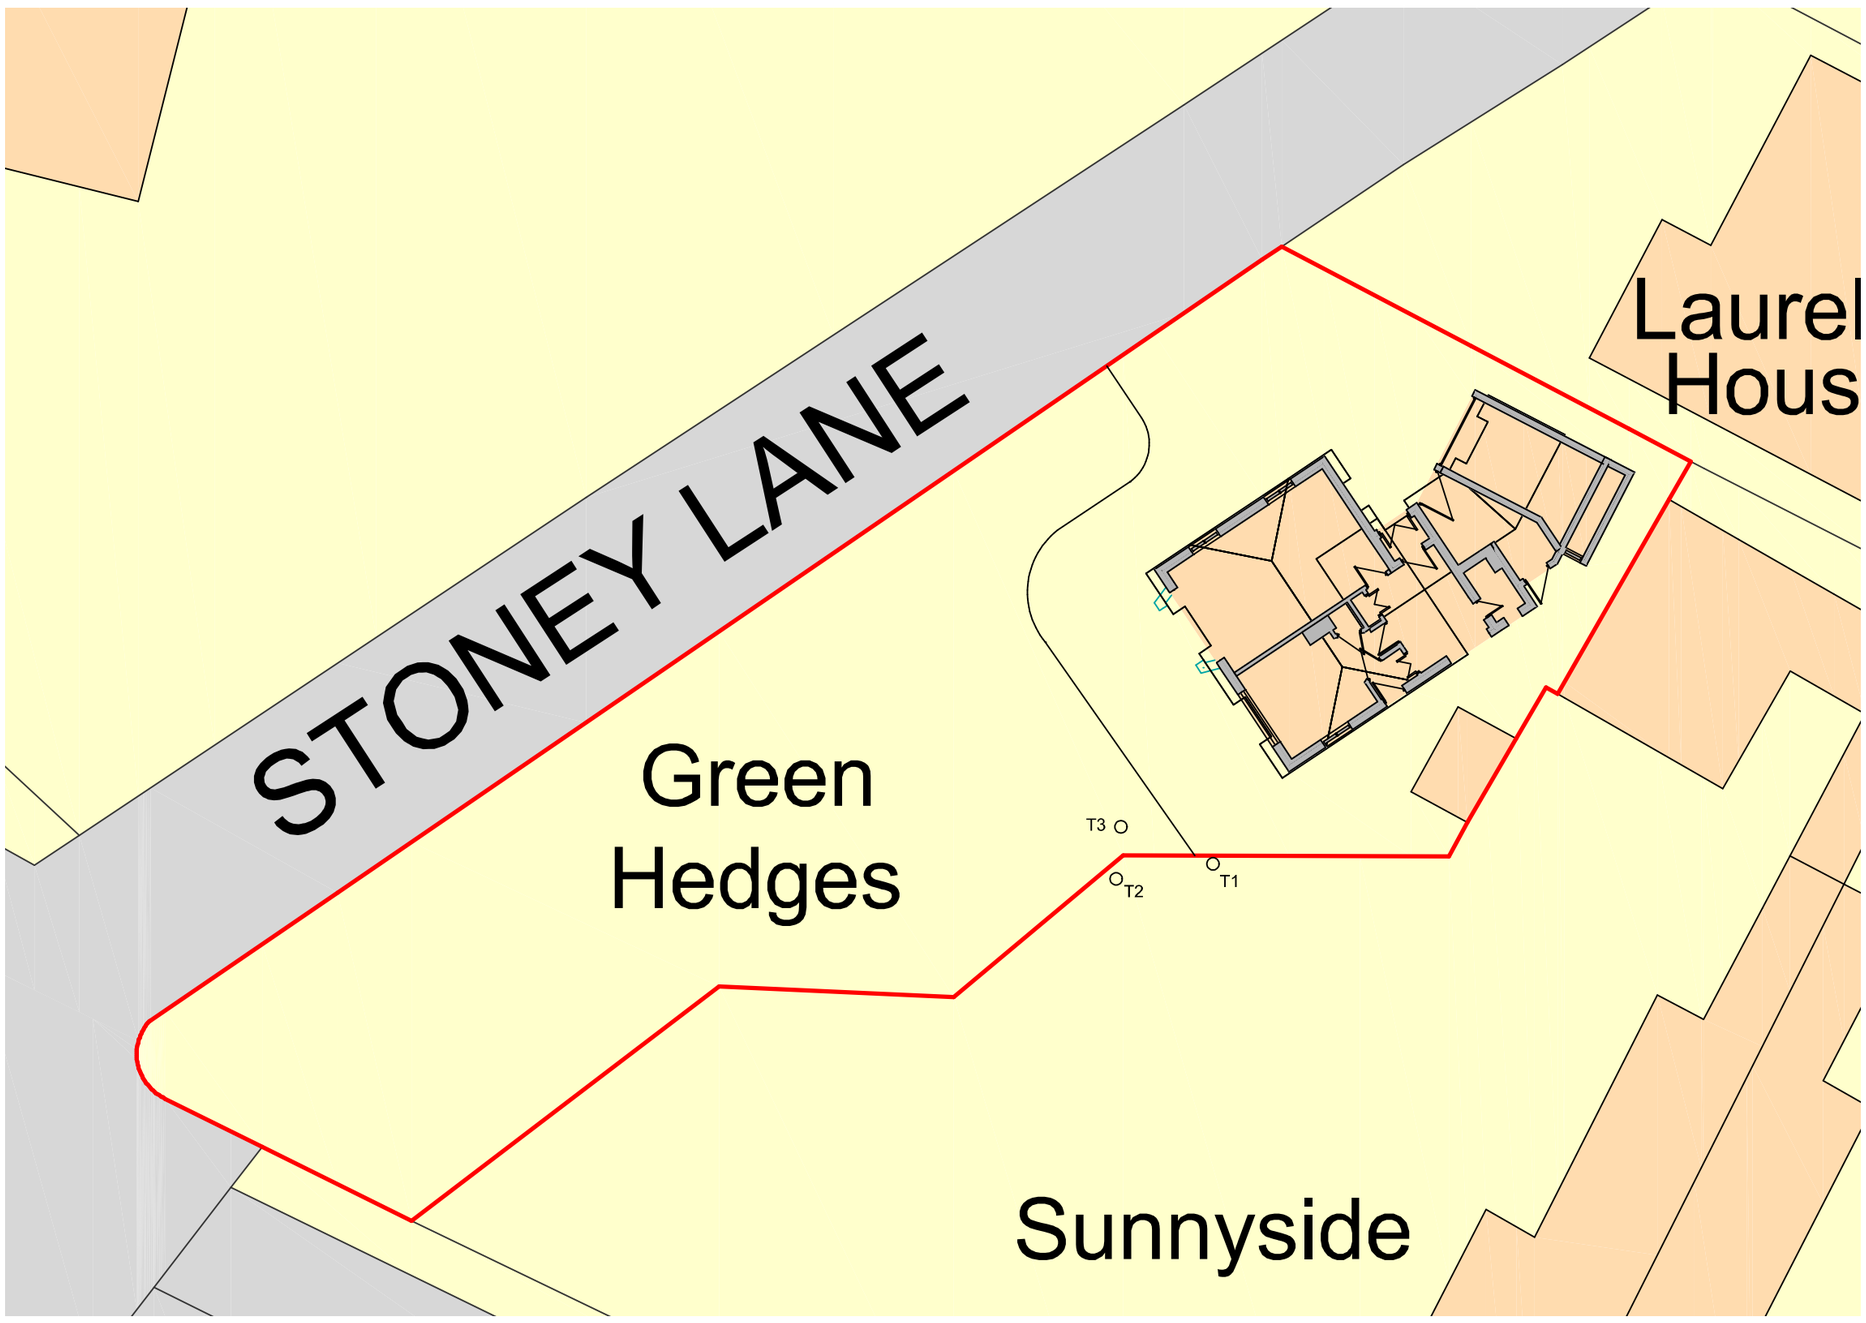


Site Plan as Existing

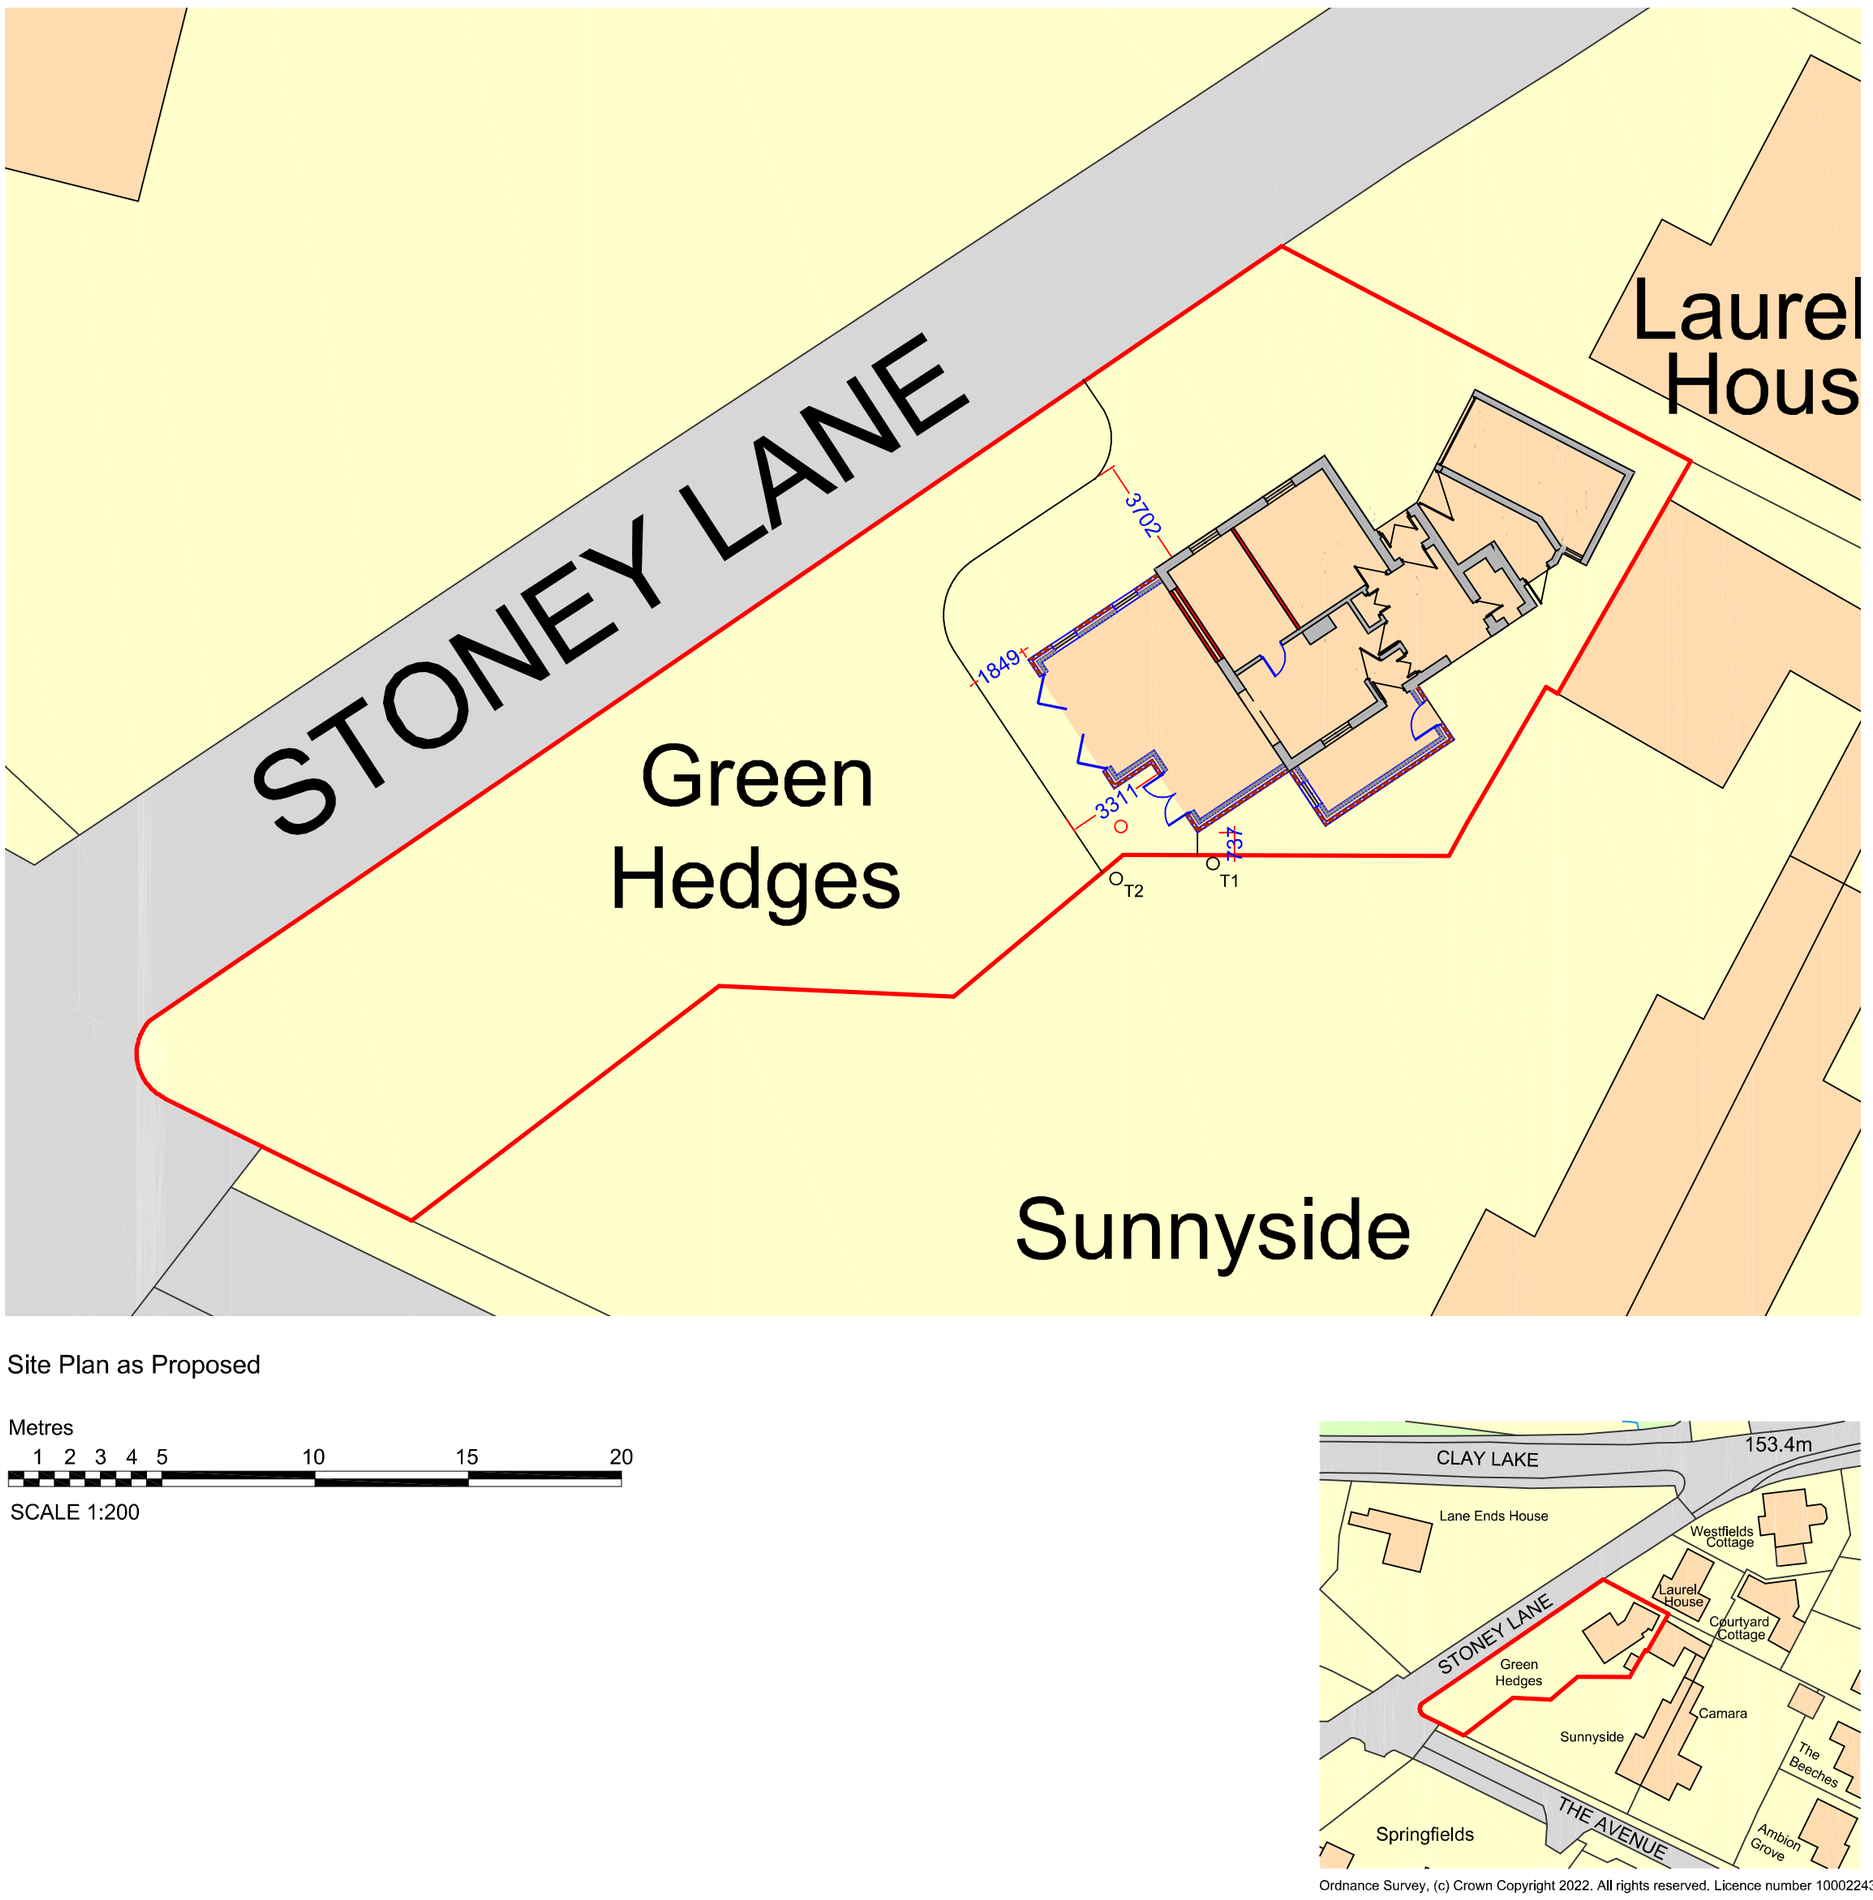

Site Plan as Proposed

Metres

1 2 3 4 5 10 15 20

SCALE 1:200

Ordnance Survey, (c) Crown Copyright 2022. All rights reserved. Licence number 100022432

Site Location Plan

Metres

10 20 30 40 50 60 70 80 90 100

SCALE 1:1250

N

DBD Architectural Consultancy Ltd ©2022

1. Copyright is vested with DBD Architectural Consultancy Ltd.

2. All dimensions to be checked on site before proceeding.

3. Contractor to check/adjust dimensions of new work to suit existing conditions.
Do not assume existing structure or details are plumb, square or level.

4. Contractor must notify the architect of any discrepancies before proceeding.

5. All drawings to be read in conjunction with all other consultants drawings and specs.

Rev	Date	Description
B	10.06.22	Amendments made following comments
A	01.03.22	Amendments made following comments

DBD Architectural Consultancy

DBD Architectural Consultancy Ltd
50 Broad Street, Leek,
Staffordshire, ST13 5NS
01538 383118
mail@dbdconsultants.co.uk
www.dbdconsultants.co.uk

Mr & Mrs Rate
Green Hedges
Stoney Lane, Endon
ST9 9BX

Client

Single Storey Side Extension and Other Alterations

Project

Title

Site Plans

Stage: Planning

Size: A2	Date: 11.01.22	Job No: 2210
Scale: 1:200		

Drawing Number: PL 01B