


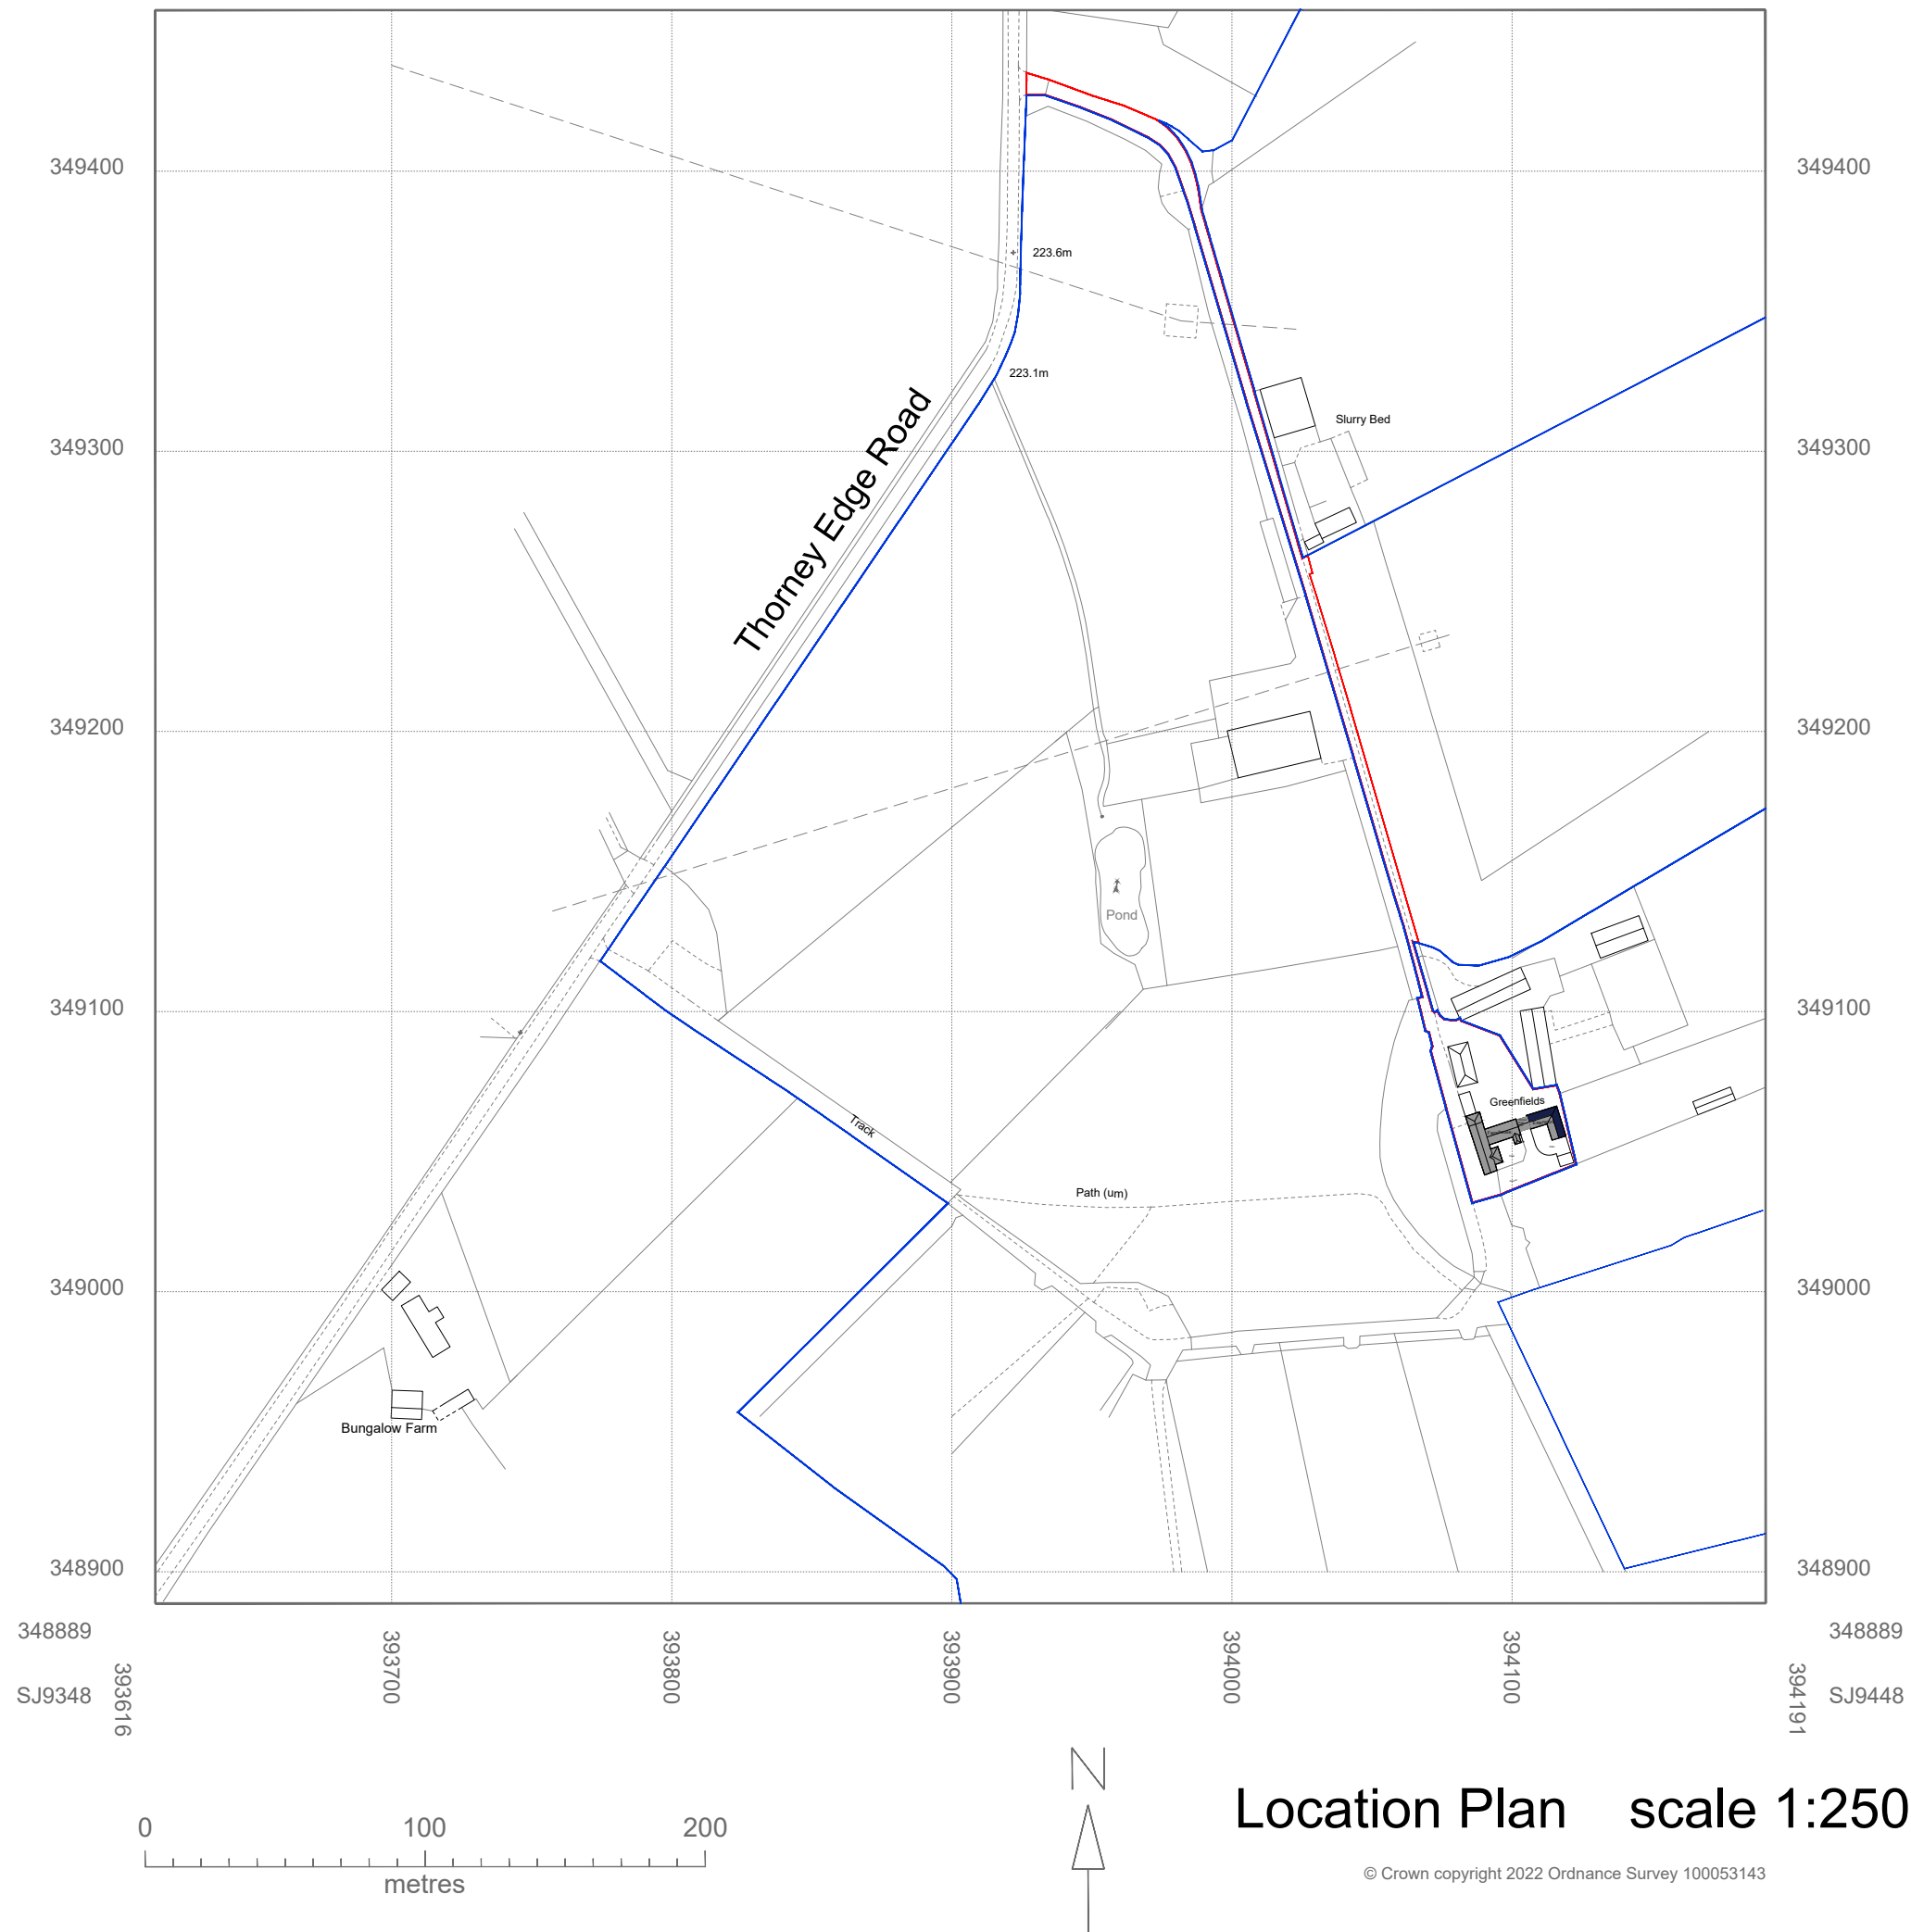

Location Plan scale 1:2500 @ A3

© Crown copyright 2022 Ordnance Survey 100053143

MAC
ARCHITECTURAL DESIGN LTD
Moorland House, 123 Moorland Road, Burslem, ST6 1JD.
T:01782 503302 E:admin@mac-arch.co.uk

Client:
Mr J Taft

Project:
Extension to Farmhouse
Greenfields Farm, Thorneyedge Road,
Bagnall, Stoke on Trent, Staffs. ST9 9LA

Title:
Location Plan

Status:
Planning

Paper Size A3: May 2022 Drawing Ref: 1777-AL04A