

© Philip Kelsall Associates

The use of these plans and specifications is restricted to the original site for which they were prepared. Re-use, reproduction or publication by any method in whole or in part is prohibited, unless authorised by Philip Kelsall Associates. Ownership of the design, plans and specifications is solely with Philip Kelsall Associates.


Rev.		Remark
-	-	-

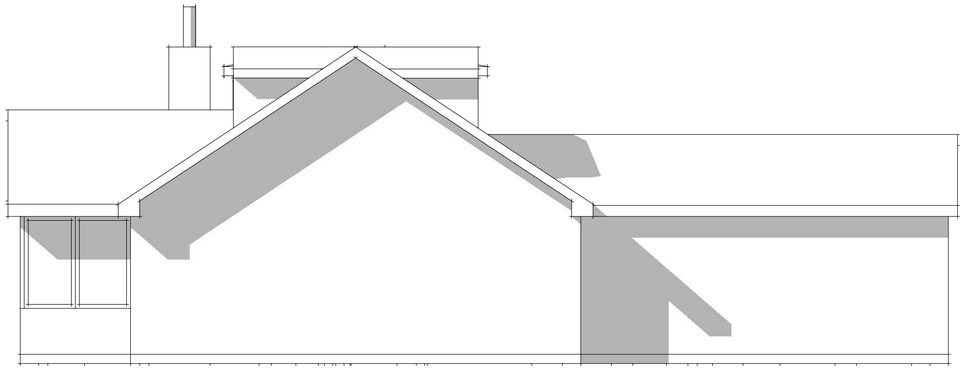


Existing Side Elevation 1:50

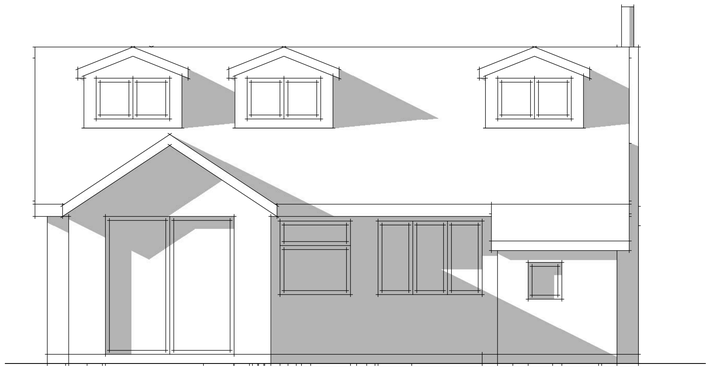

Existing Rear Elevation 1:50

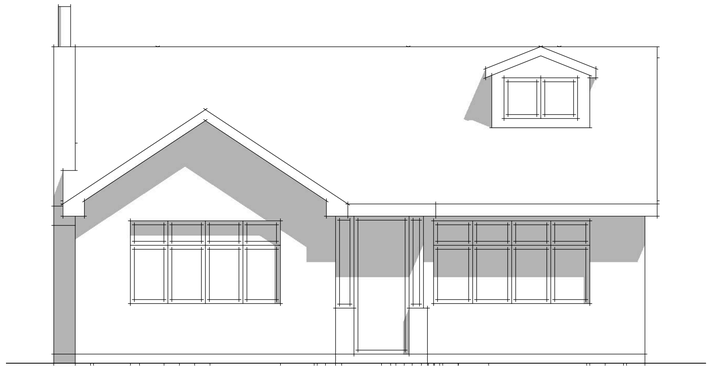

Existing Front Elevation 1:50

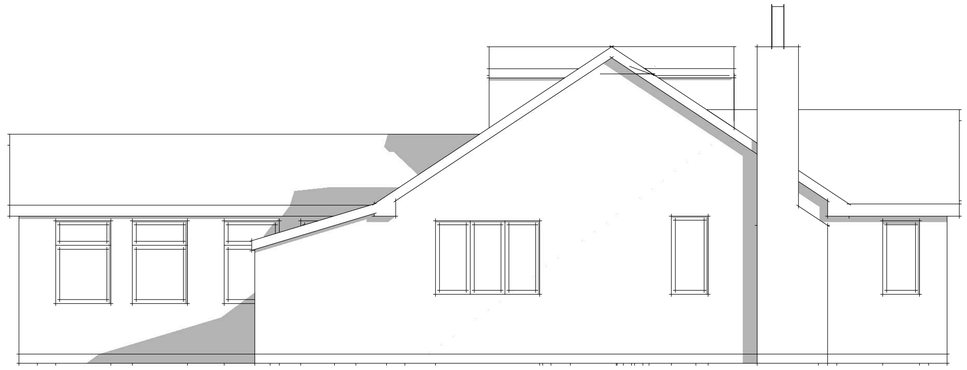

Existing Side Elevation 1:50

54, MILL HAYES ROAD, KNYPERSLEY, STAFFORDSHIRE, ST8 7BU

Supplied by: www.ukmapcentre.com
Serial No: 239996
Centre Coordinates: 385816,356183
Production Date: 11/05/2022 13:59:32

North




© Crown copyright and database rights 2022 Ordnance Survey 100048957. The representation of road, track or path is no evidence of a boundary or right of way. The representation of features as lines is no evidence of a property boundary.


0m 1cm = 12.5m 62.5m

Scale 1:1250

Location Plan 1:1250

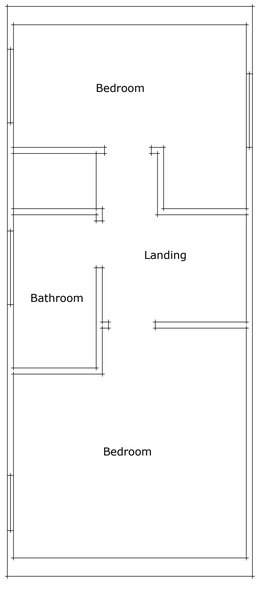

Existing First Floor Layout 1:50

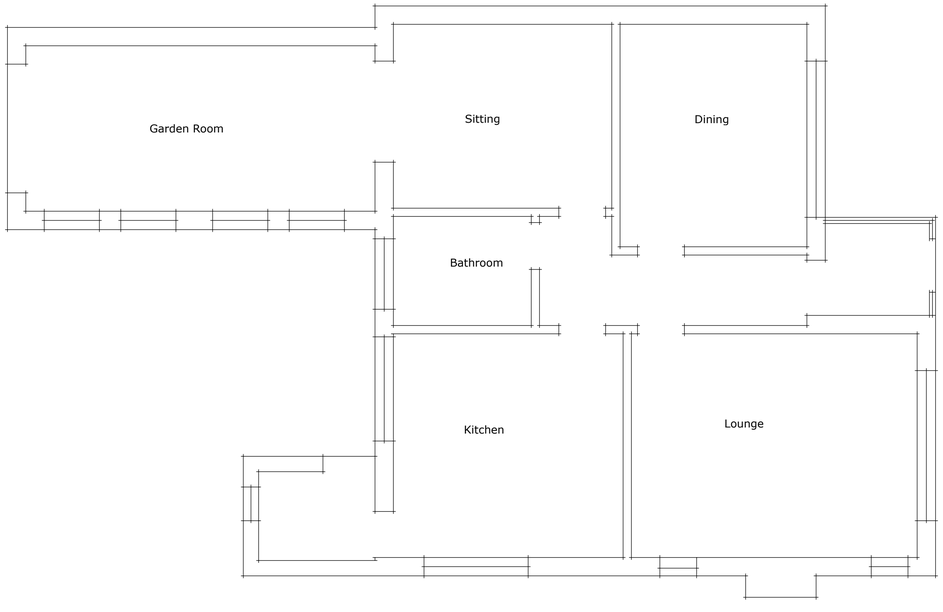

Existing Ground Floor Layout 1:50

0 1 2 3 4 5m

1:50



Site Plan 1:500

0 10 20 30 40 50m

1:500

Site Address

54 Mill Hayes Road
Knypersley Staffordshire ST8 7BU

Client : Lee Wright

Project
Roof Dormer Addition & Alterations

Scale : 1: 1250 1:500 1:50 @ A1

Drawing No. MHR_54_01

Drawing Title : Site & Survey

PHILIP KELSALL ASSOCIATES
ARCHITECTURAL & BUILDING CONSULTANTS

47 Rockside Mow Cop ST7 4PG
Tel. 07889364105
Email phil@philipkelsall.co.uk