



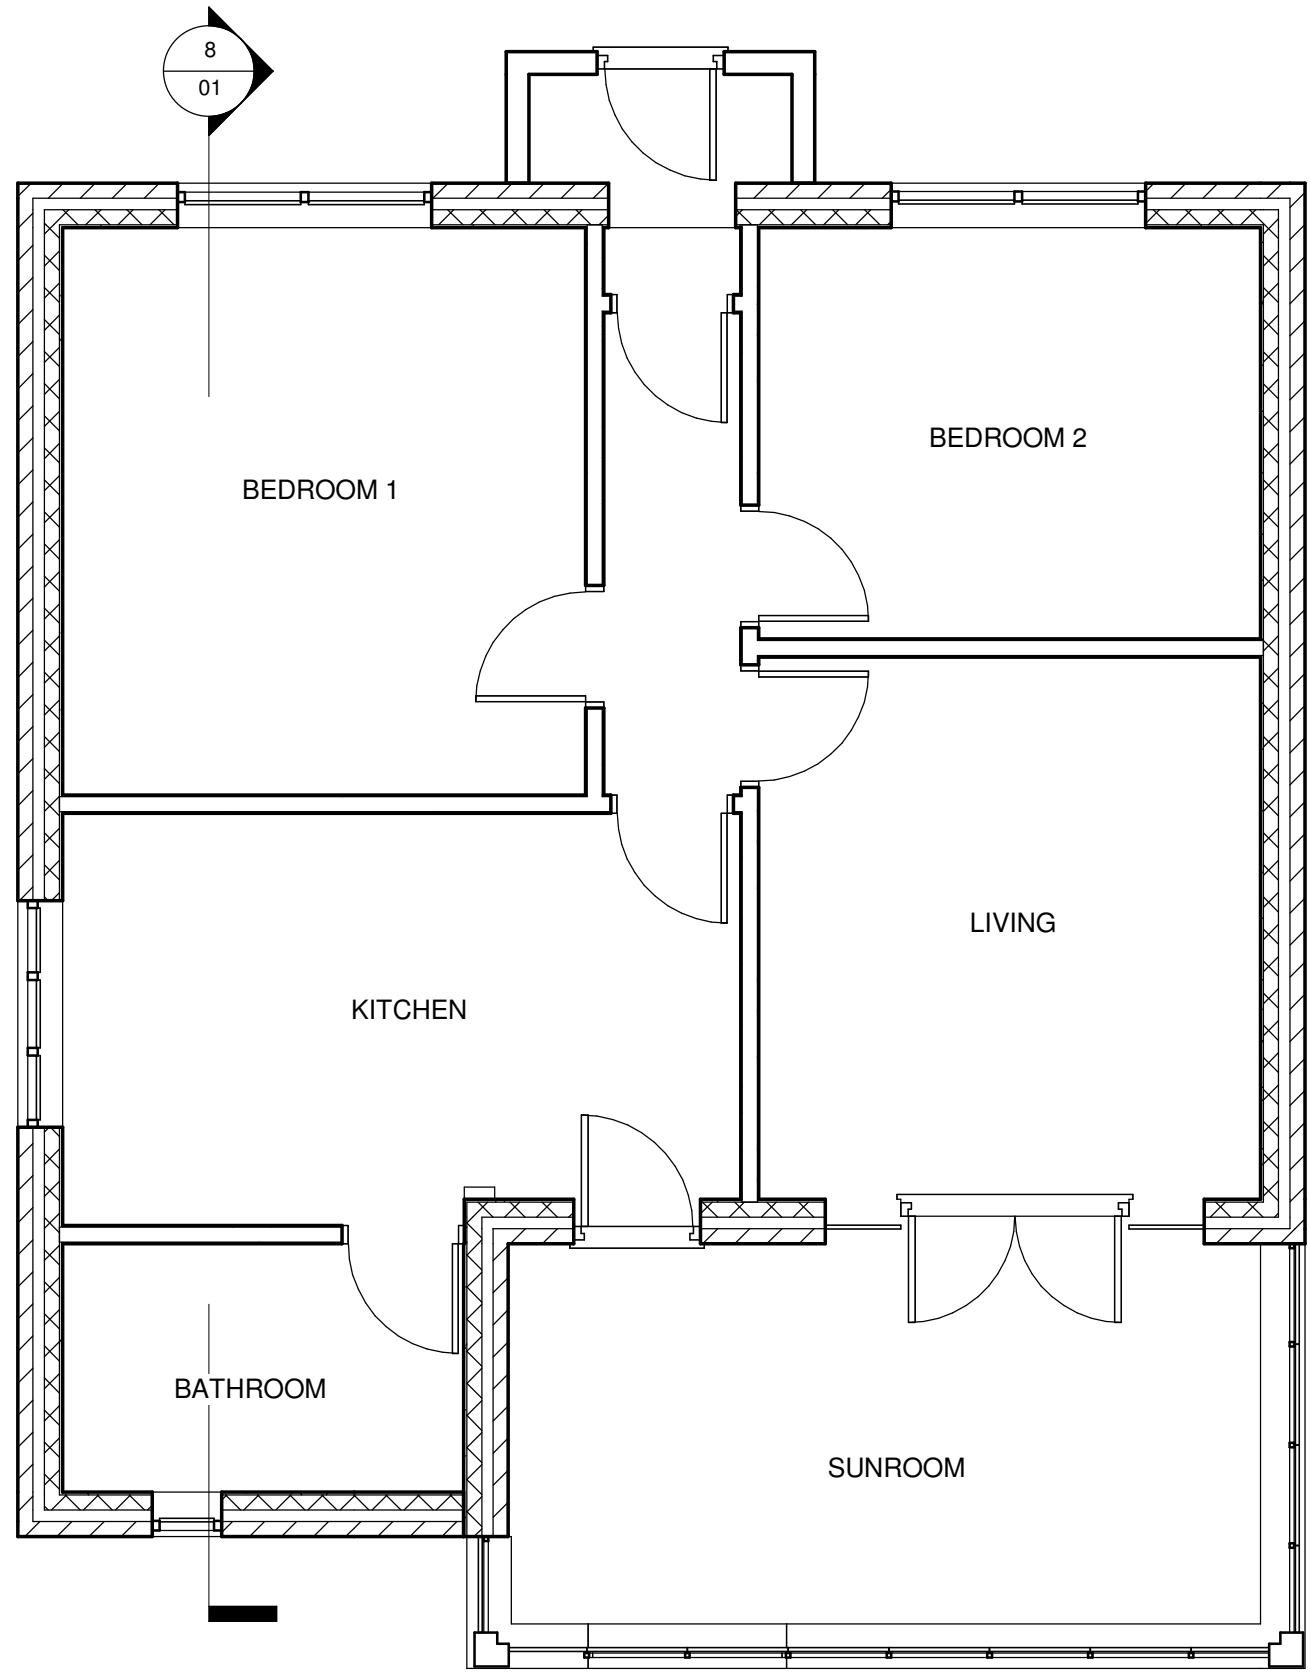


GFL Existing
1 : 50




South Existing
1 : 100

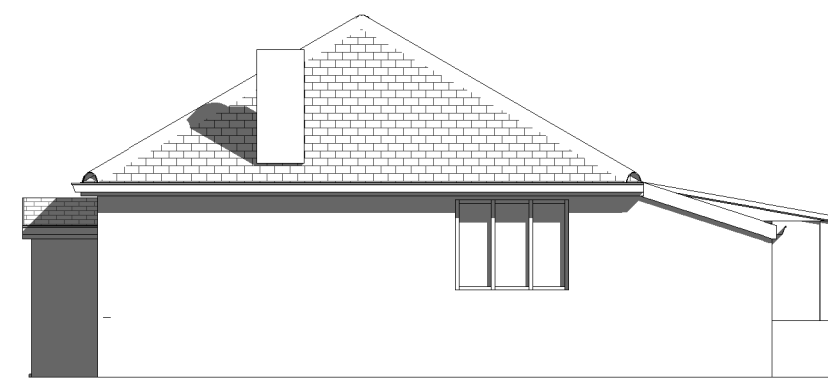


West Existing
1 : 100

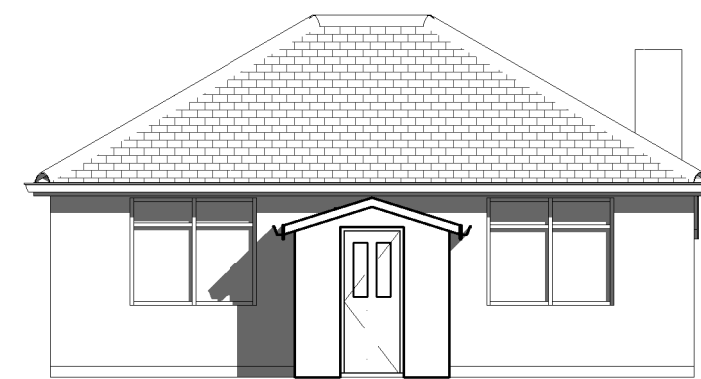


North Existing
1 : 100

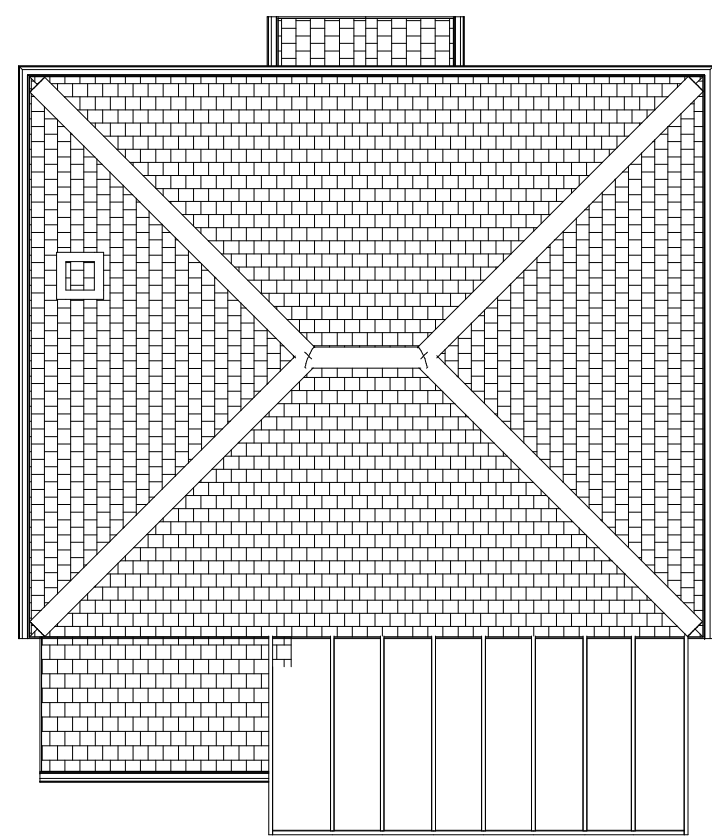

Roof Existing
1 : 100

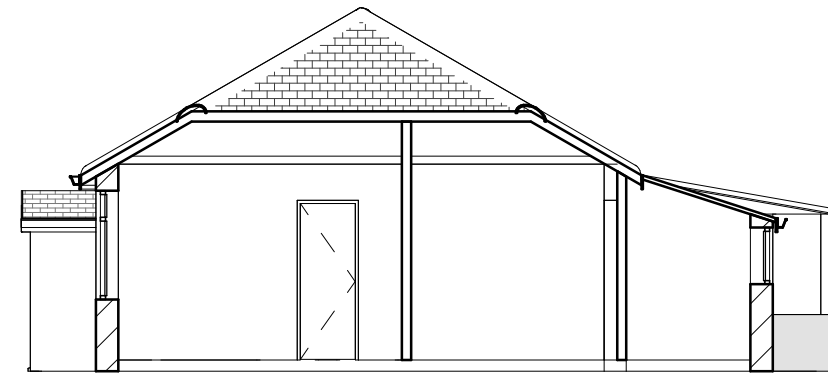


Section 1
1 : 100

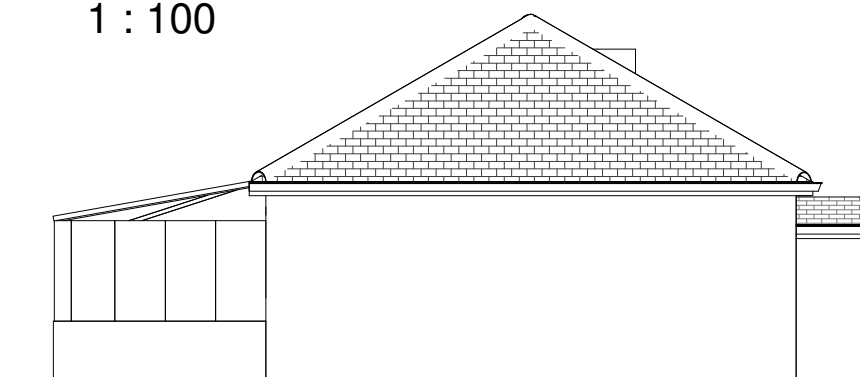

East Existing
1 : 100




Location
1 : 1250

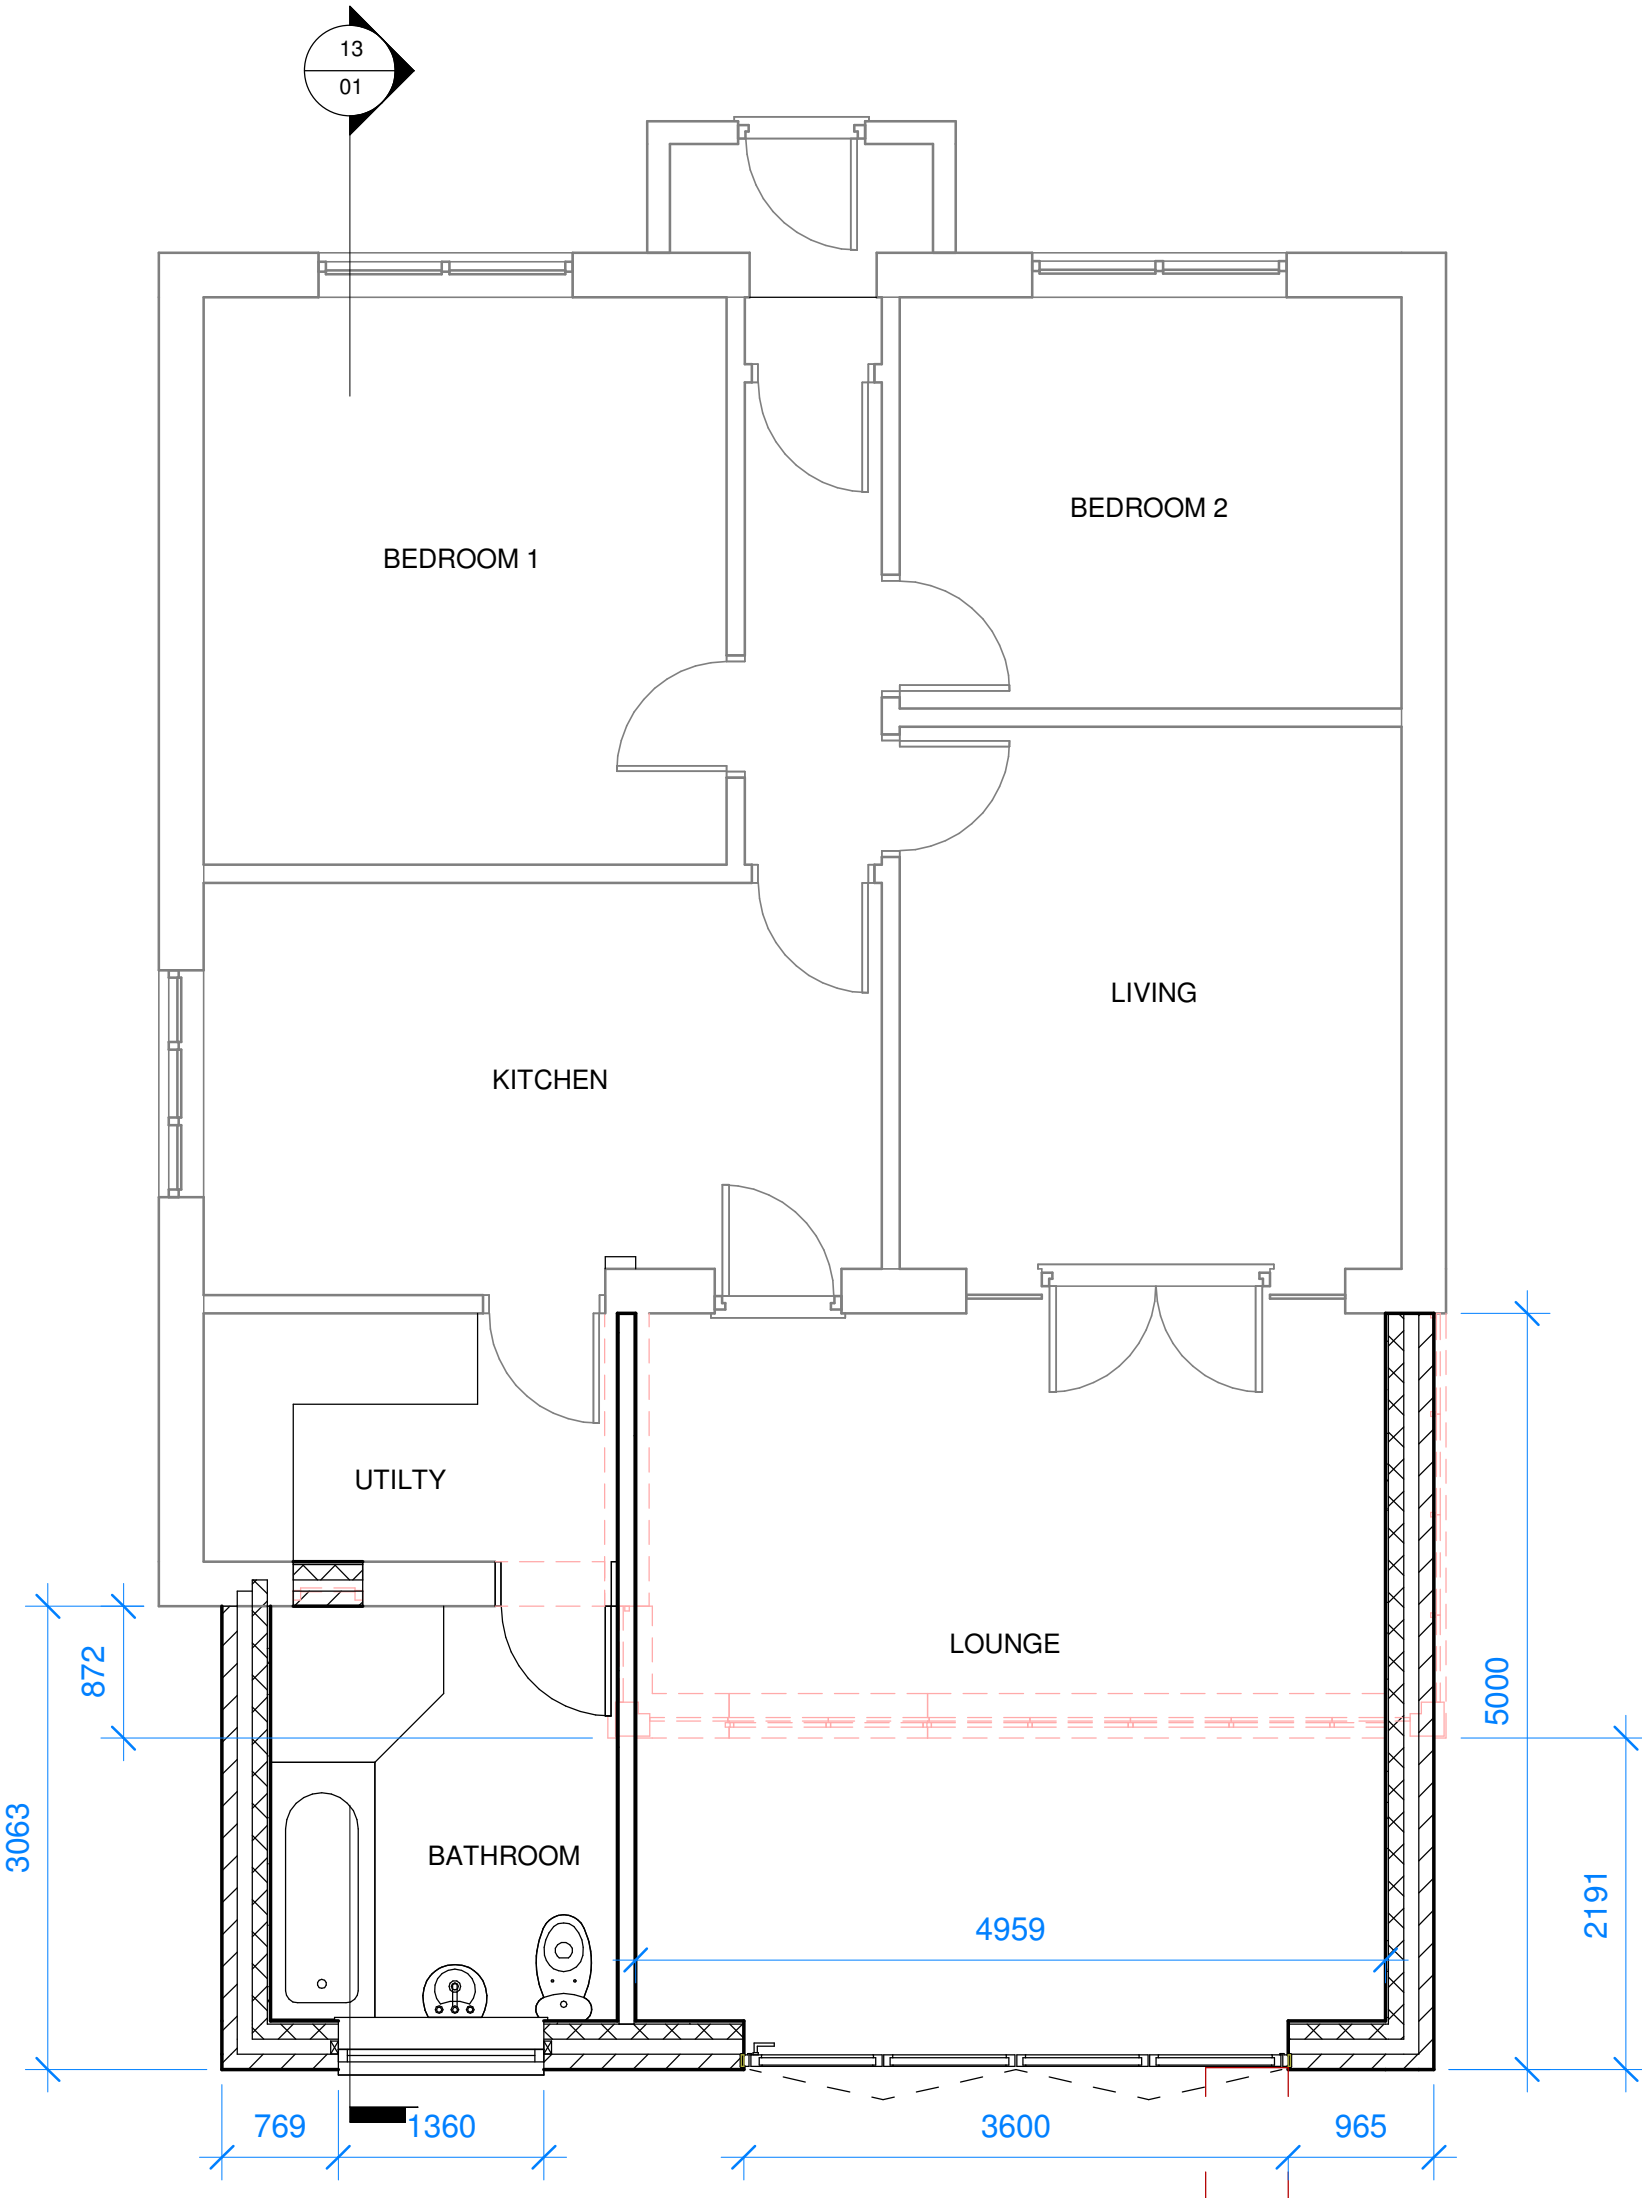


GFL Proposed
1 : 50




South Proposed
1 : 100

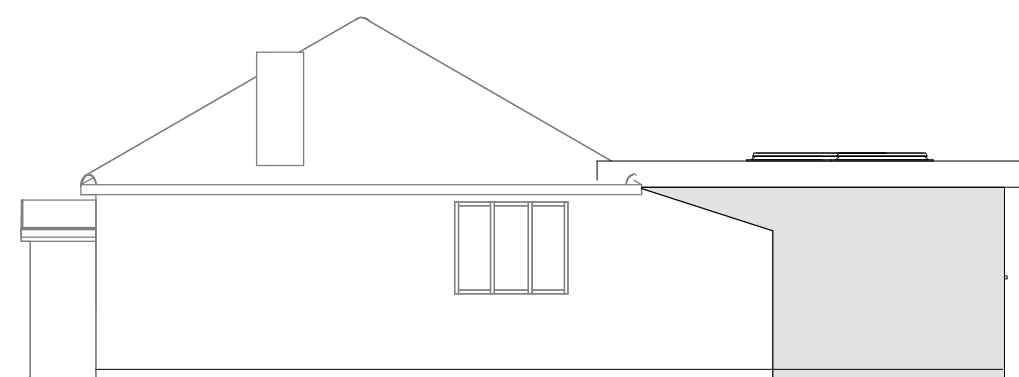


West Proposed
1 : 100

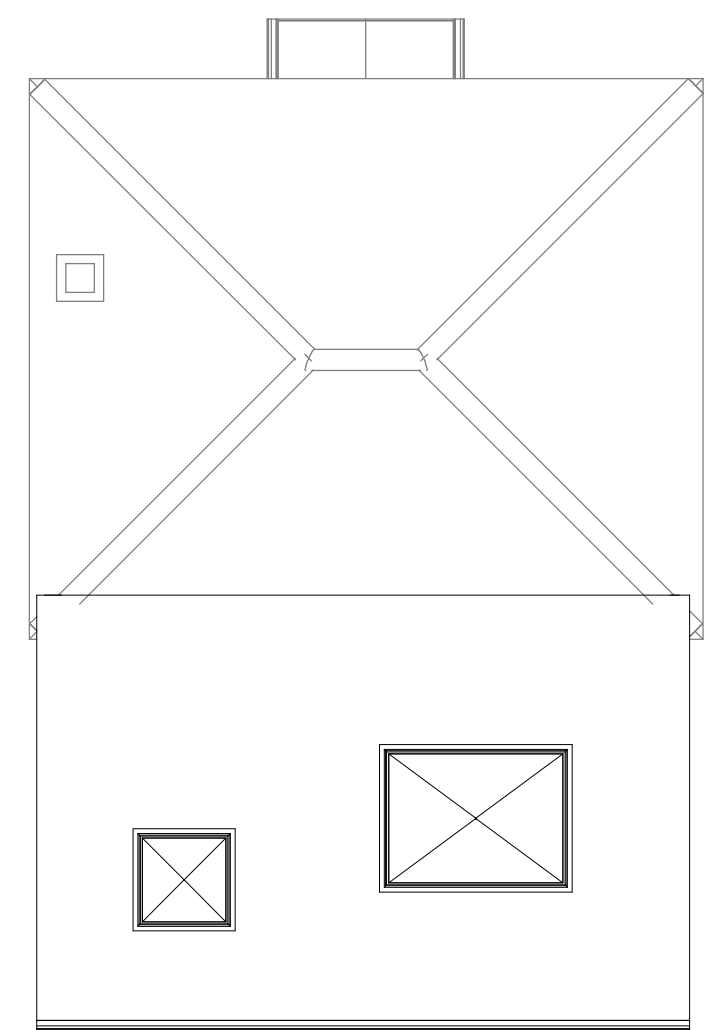

Roof Propsed
1 : 100

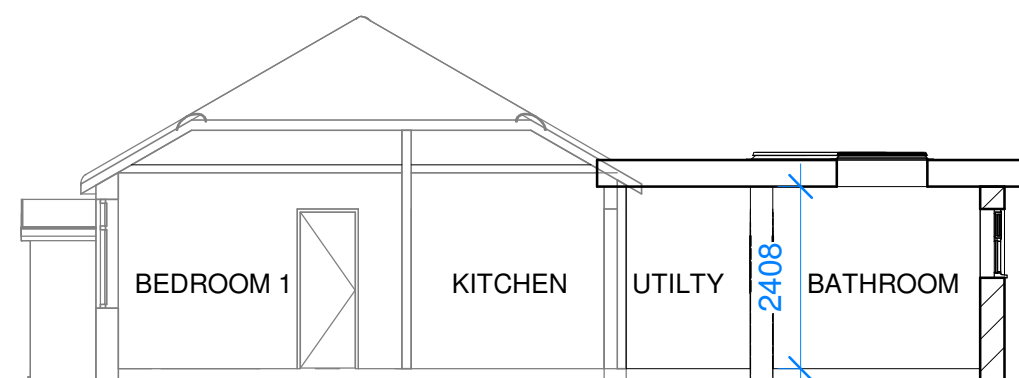


Section Proposed
1 : 100

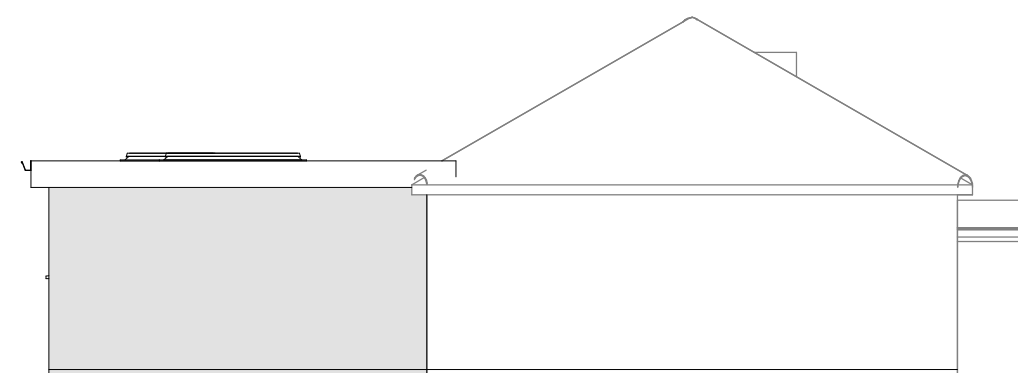

East Proposed
1 : 100



North Proposed
1 : 100

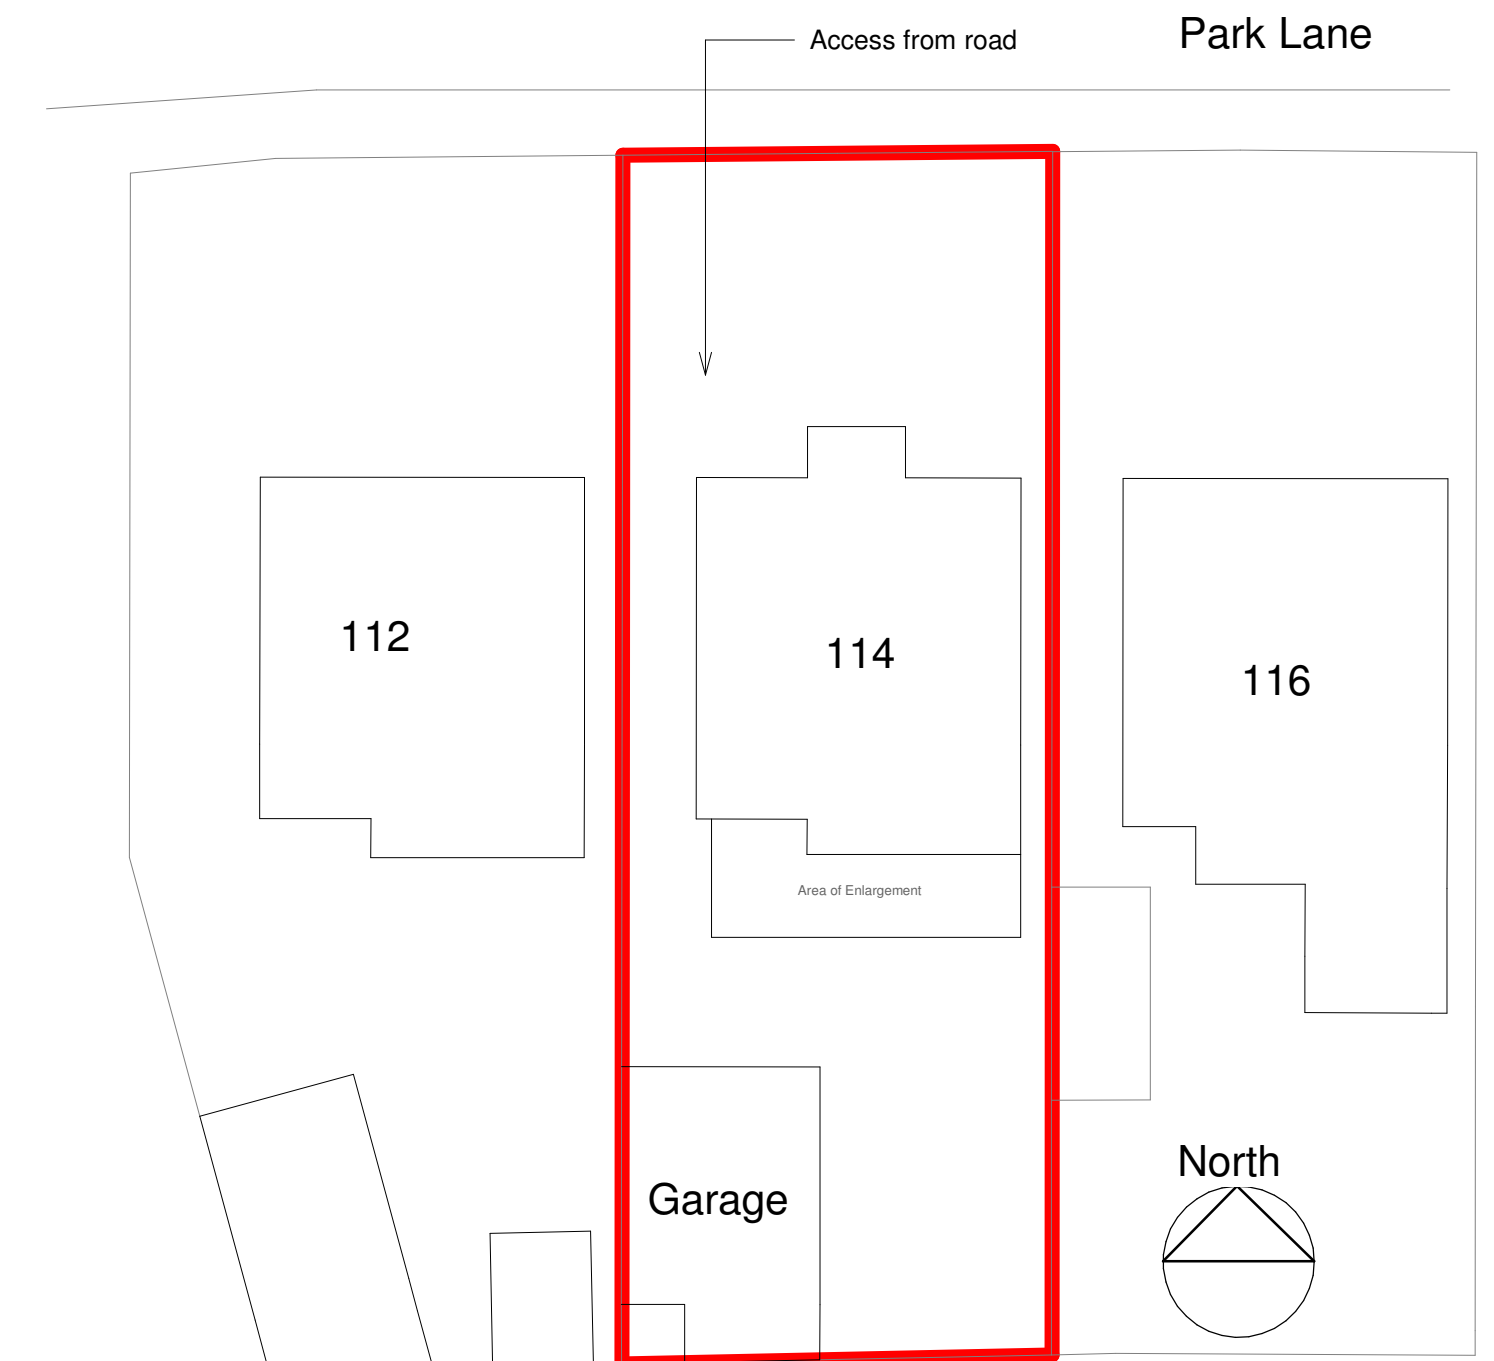

Site
1 : 200

PROJECT

Rear Single Storey Extension

TITLE

Existing and Proposed Plans, Elevations,
Location and Site

CLIENT

D Orridge - 114 Park Lane Knypersley
Staffordshire ST8-7BQ

DRAWN BY

Author

CHECKED BY

Checker

DATE

15/05/2022

SCALE (@ A1)

As indicated

PROJECT NUMBER

MJC-ORRI-22

DRAWING NUMBER

01

REV