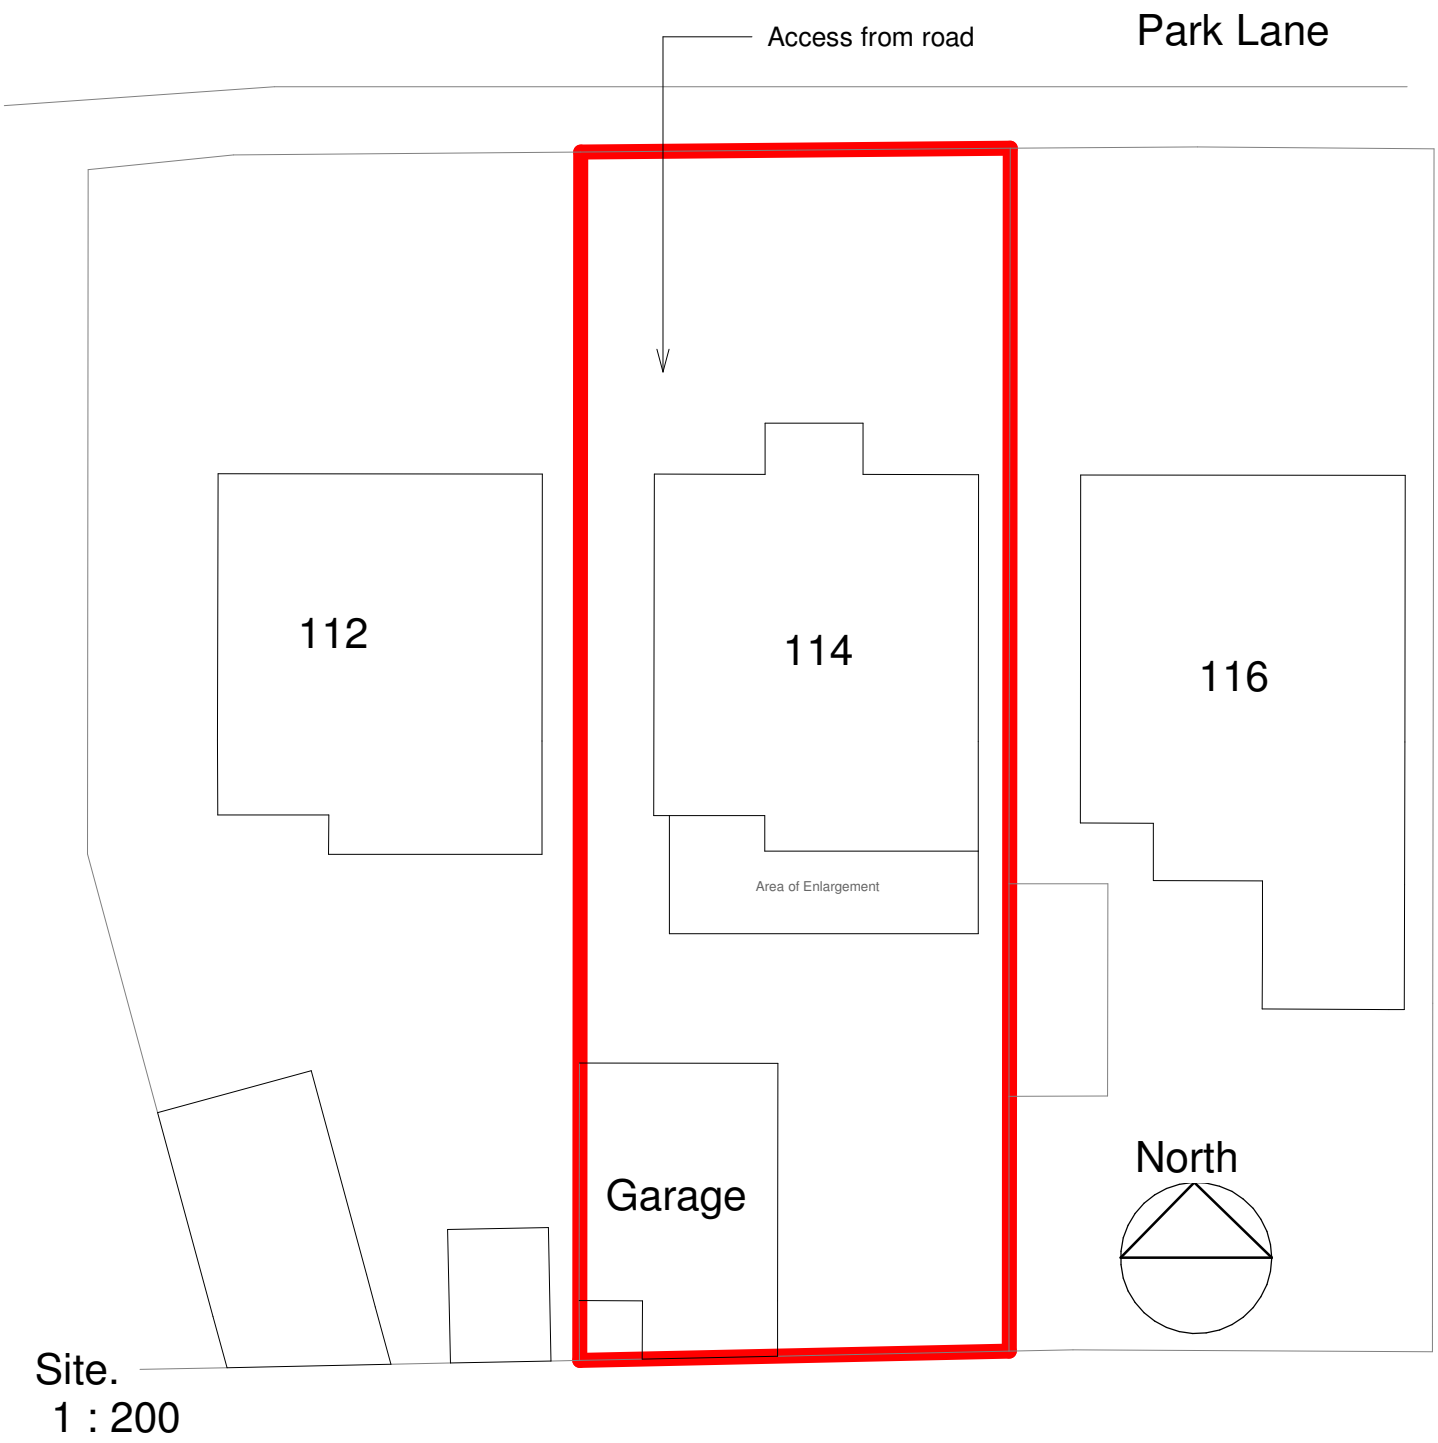


Site.
1 : 200

		PROJECT Rear Single Storey Extension	CLIENT D Orridge - 114 Park Lane Knypersley Staffordshire ST8-7BQ
Code	Status	SHEET Site	Date Issue Date Project Number MJC-ORRI-22 Scale (@ A4) 1 : 200 REV
SUITABILITY DESCRIPTION	PURPOSE OF ISSUE		Drawn by Author Checked by Checker DRAWING NUMBER 03