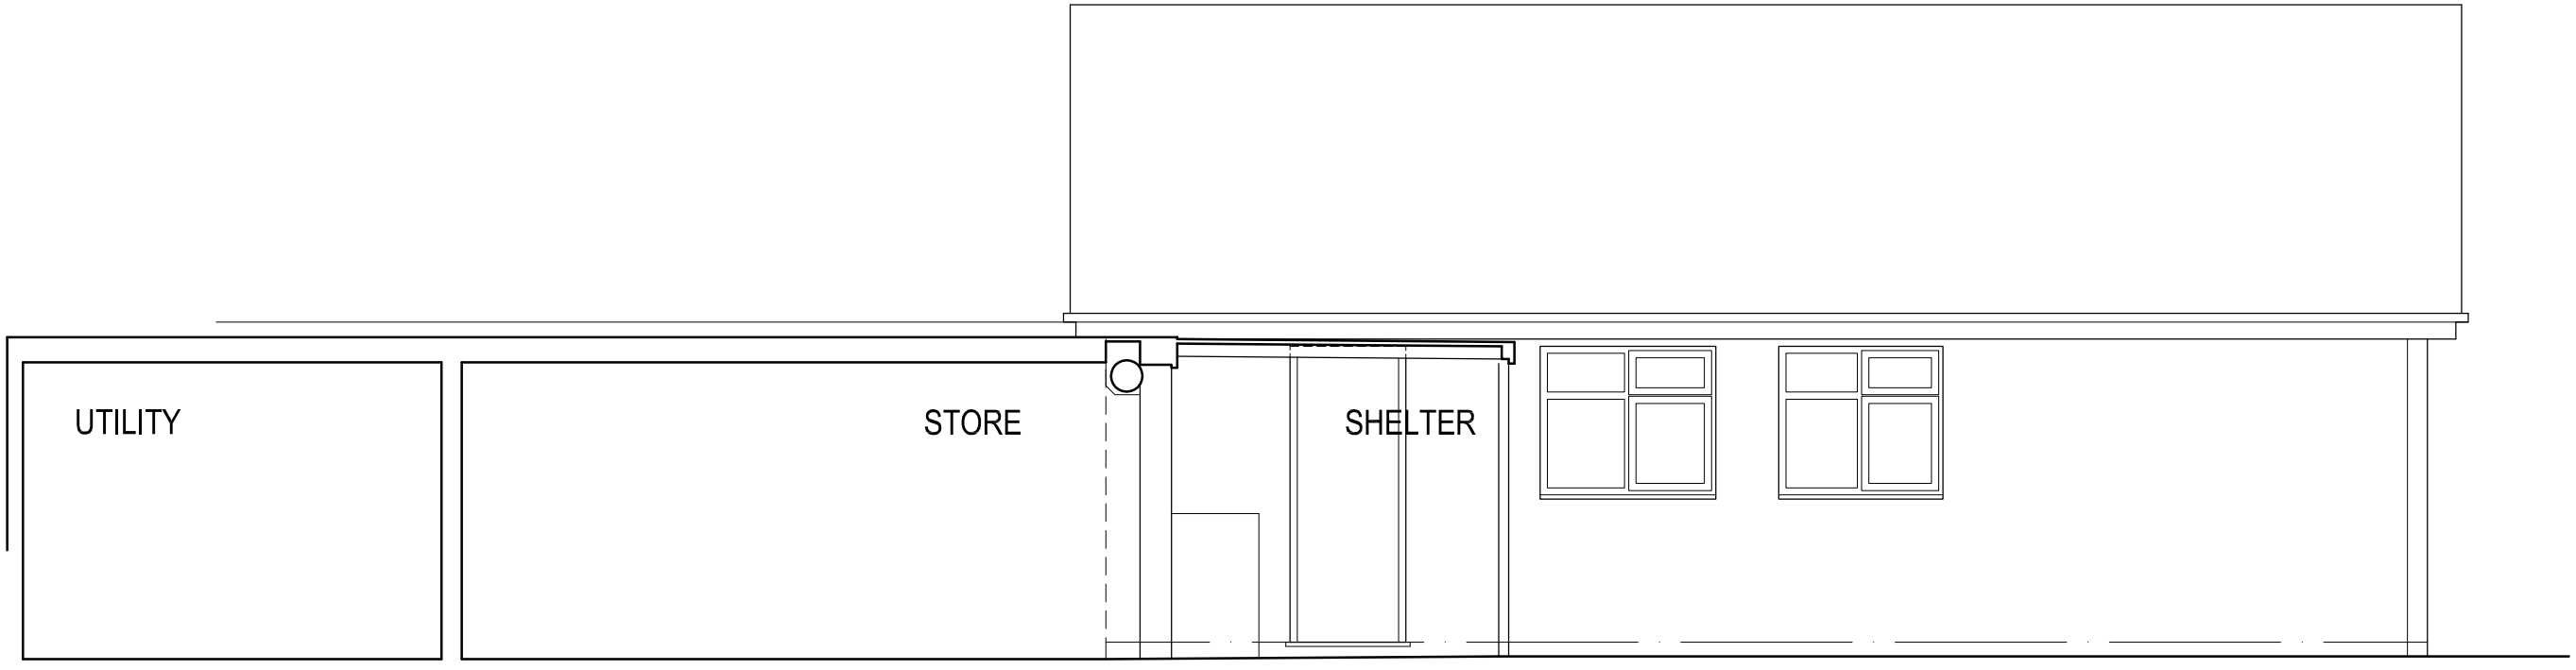

SIDE ELEVATION OF HOUSE

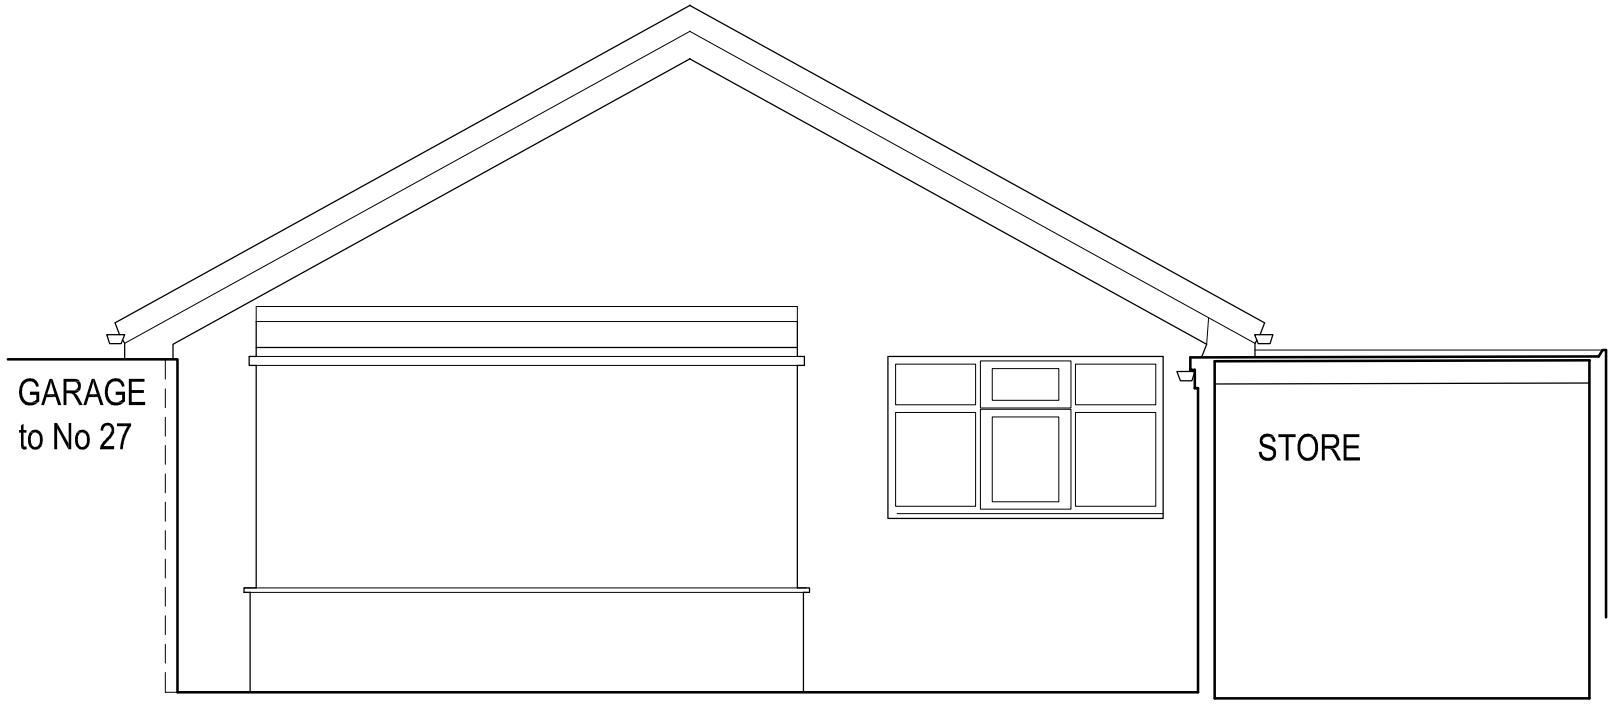

REAR ELEVATION

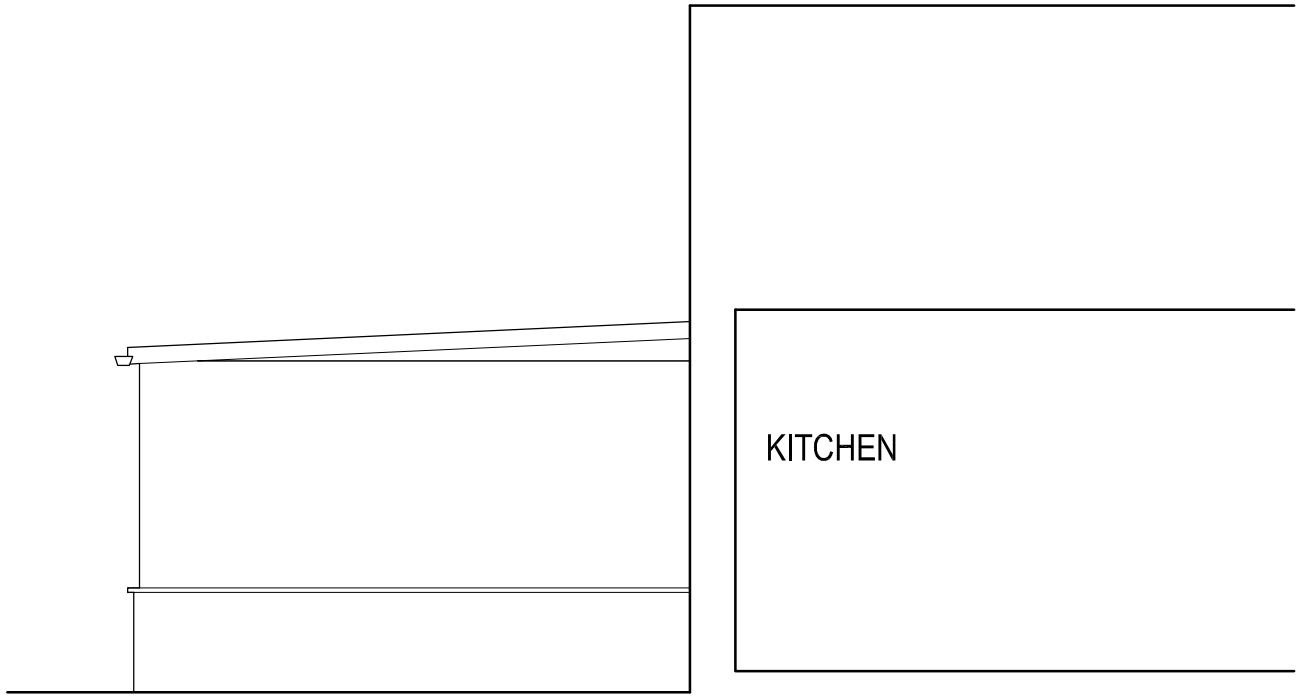

SIDE ELEVATION OF CONSERVATORY

0 1 2 3m

Revisions

. . .

job 25 Churnet Close, Cheddleton
Proposed Rear Extension

title Elevations as Existing

date	scale	drawn by	dwg. no.	rev.
26.04.22	1/50 @ A3	..	25CC-02	.

Ian Ankers architecture
Building and Design Consultants
Ryecroft Farm, Rushton Spencer, Macclesfield, SK11 0RP
t 01260 546944
e ian@ianankers.co.uk
w www.ianankers.co.uk