




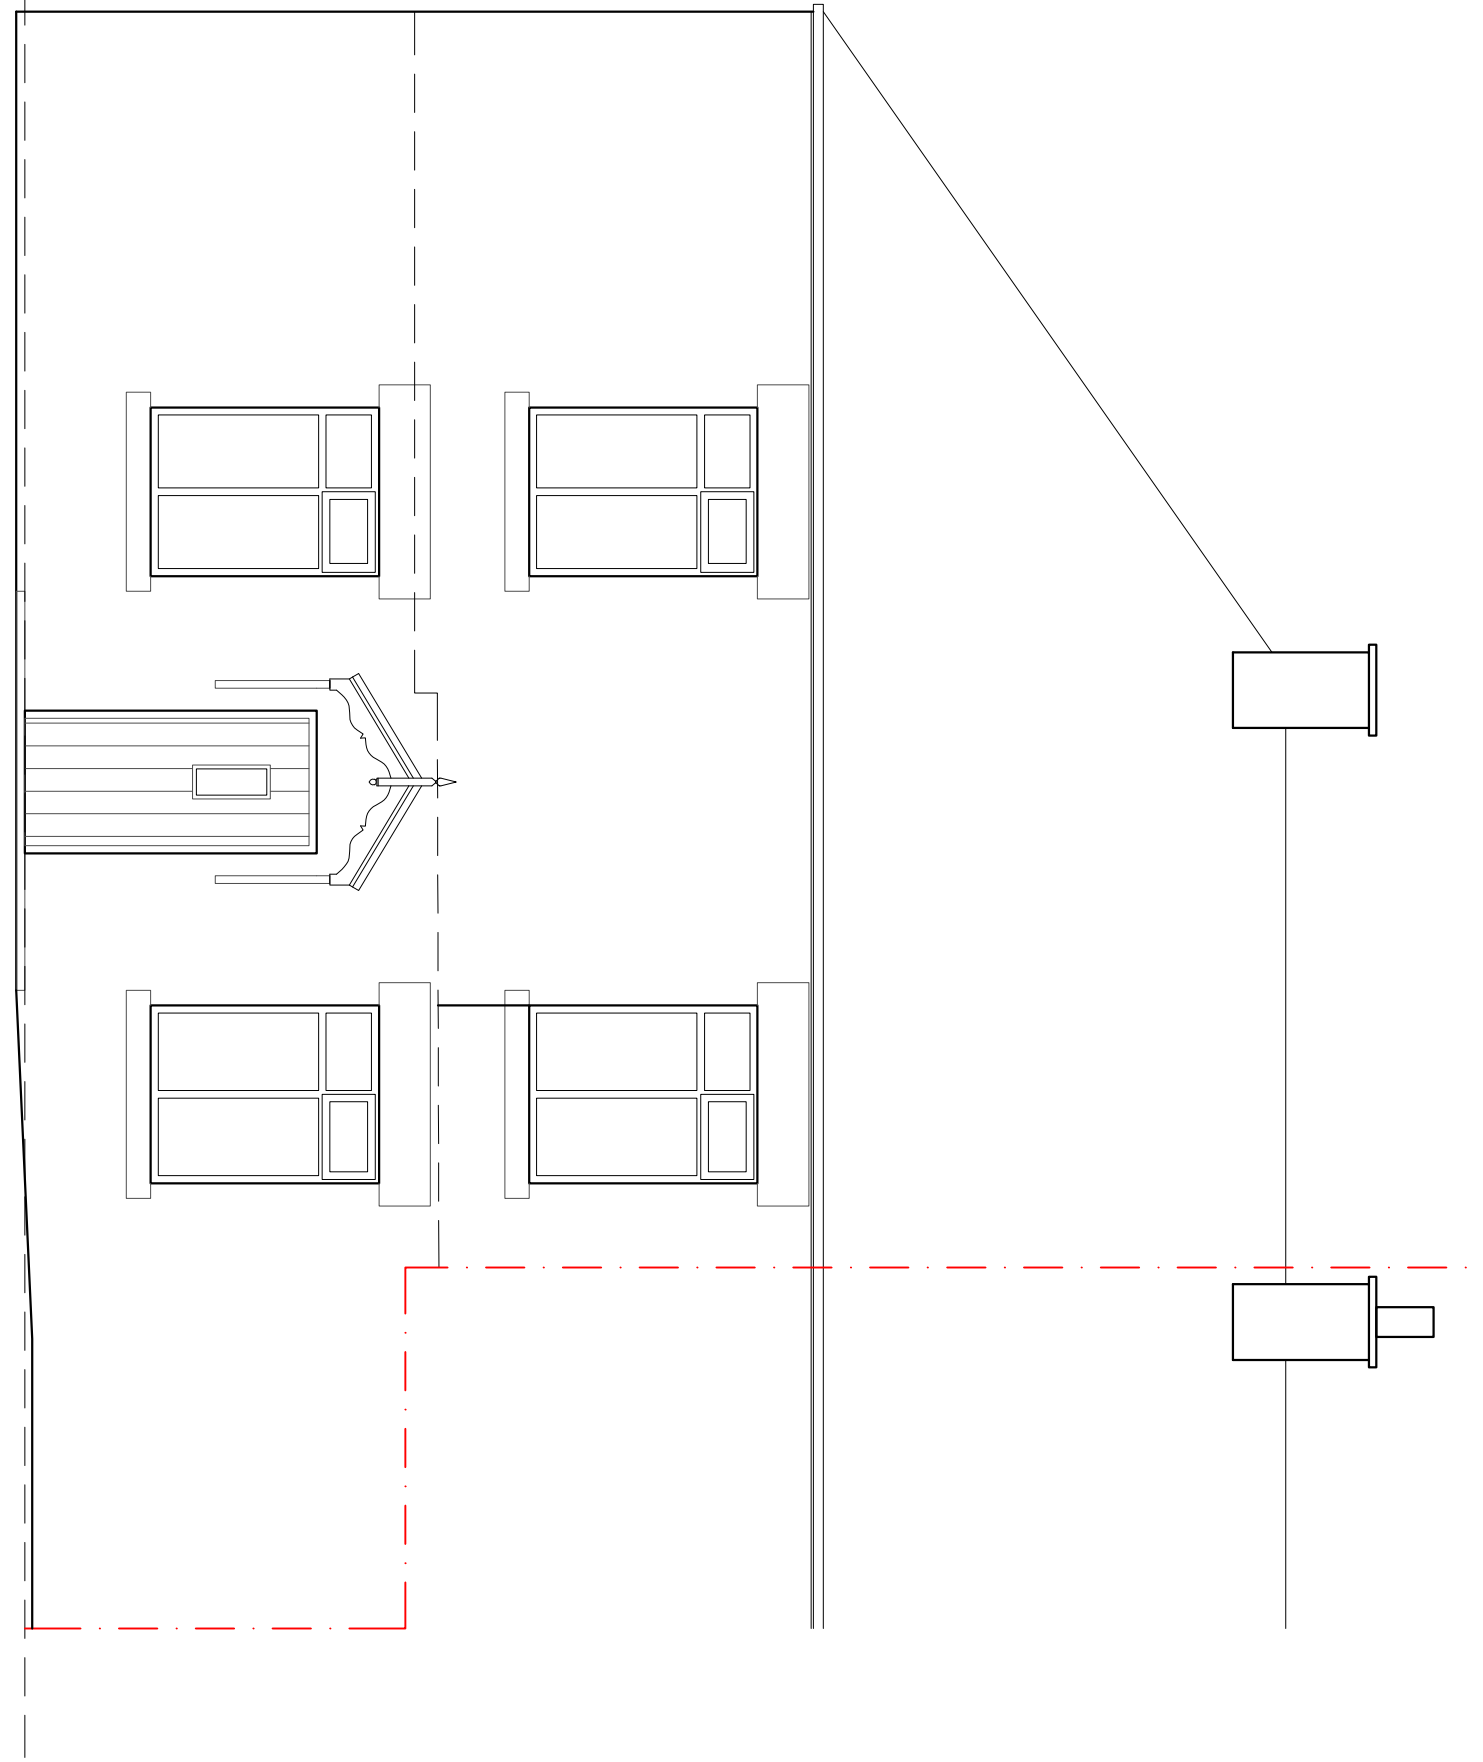


FRONT ELEVATION 1:50

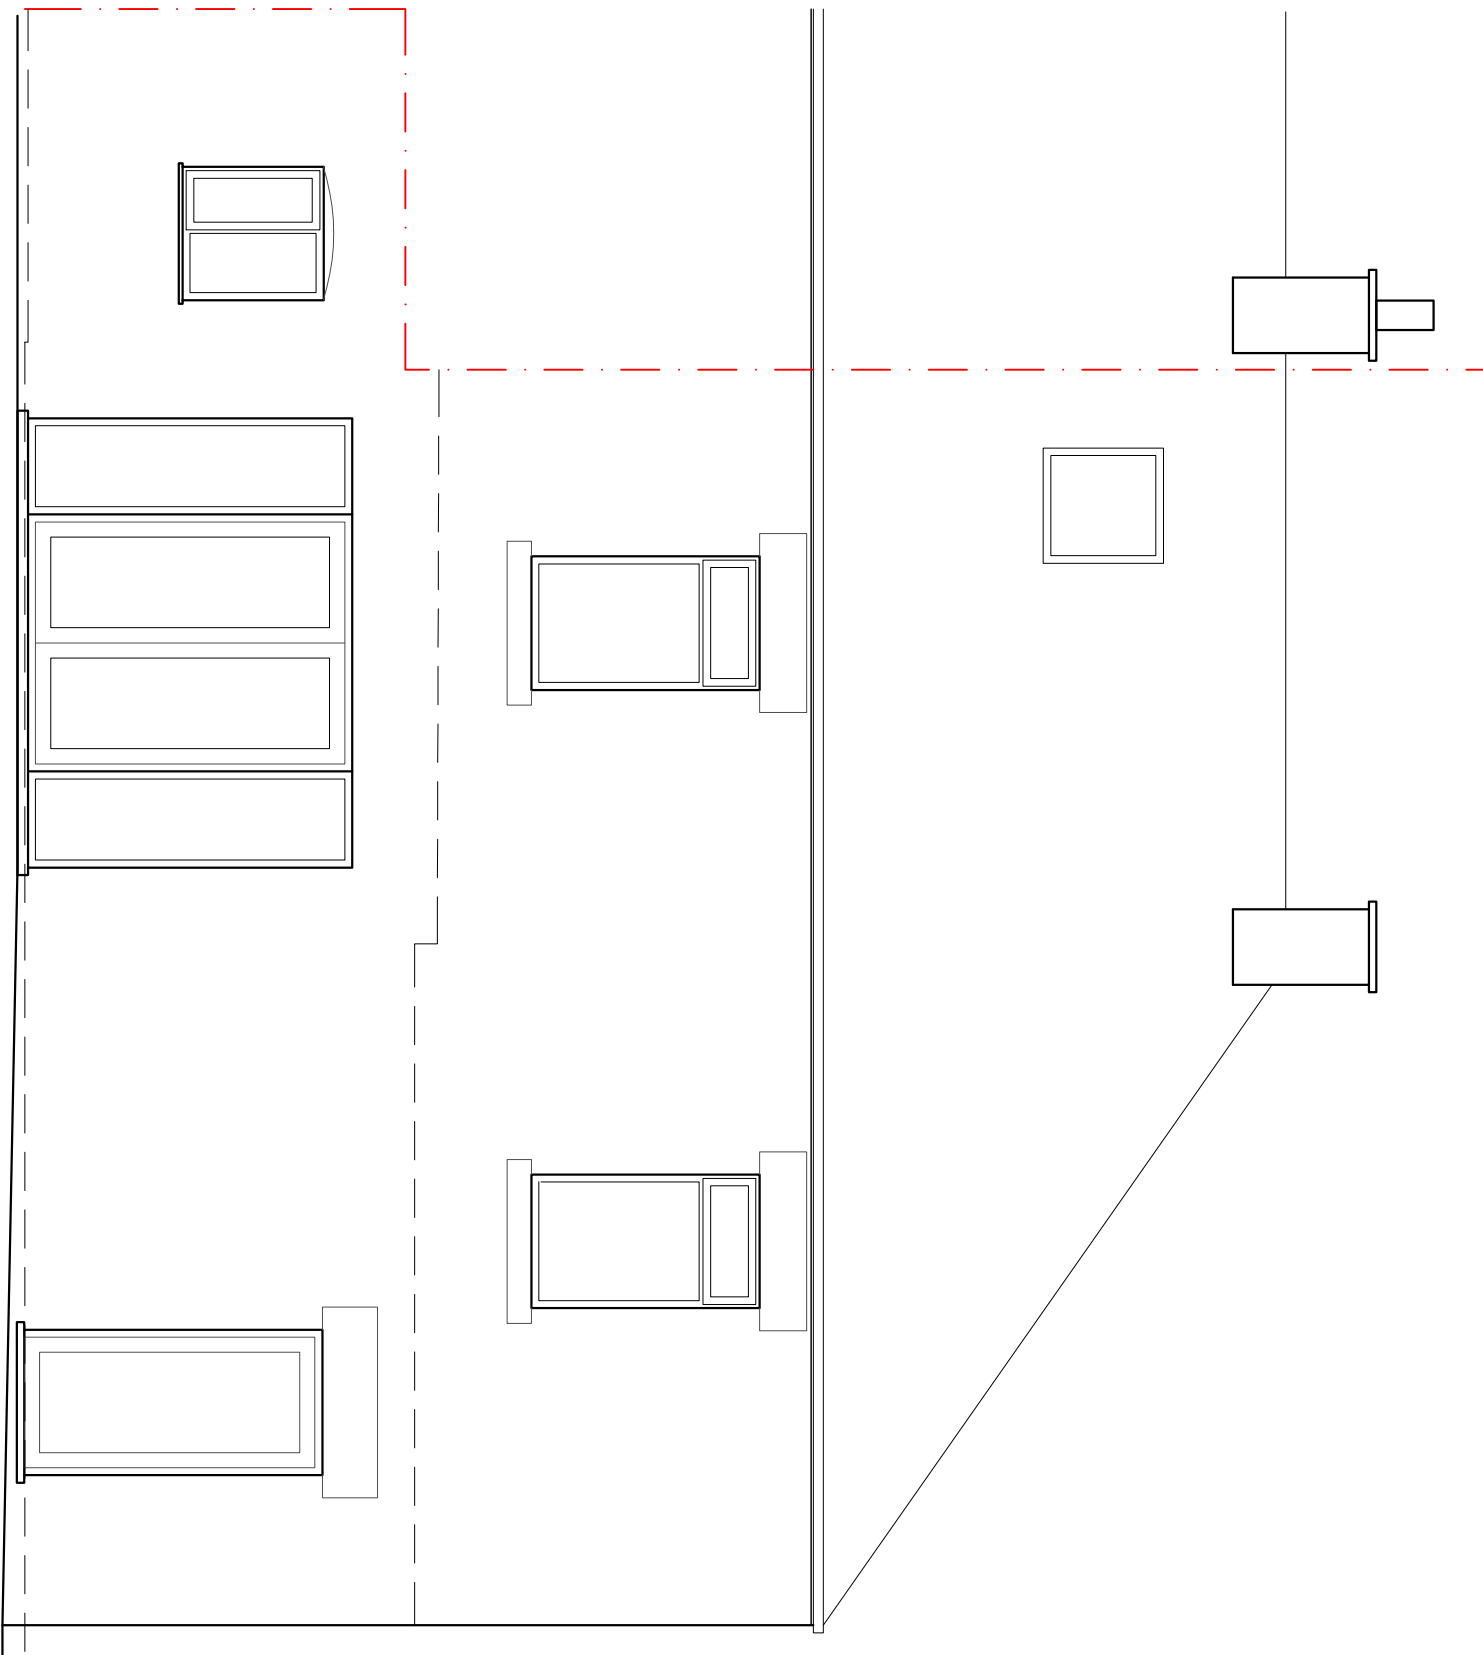



REAR ELEVATION 1:50

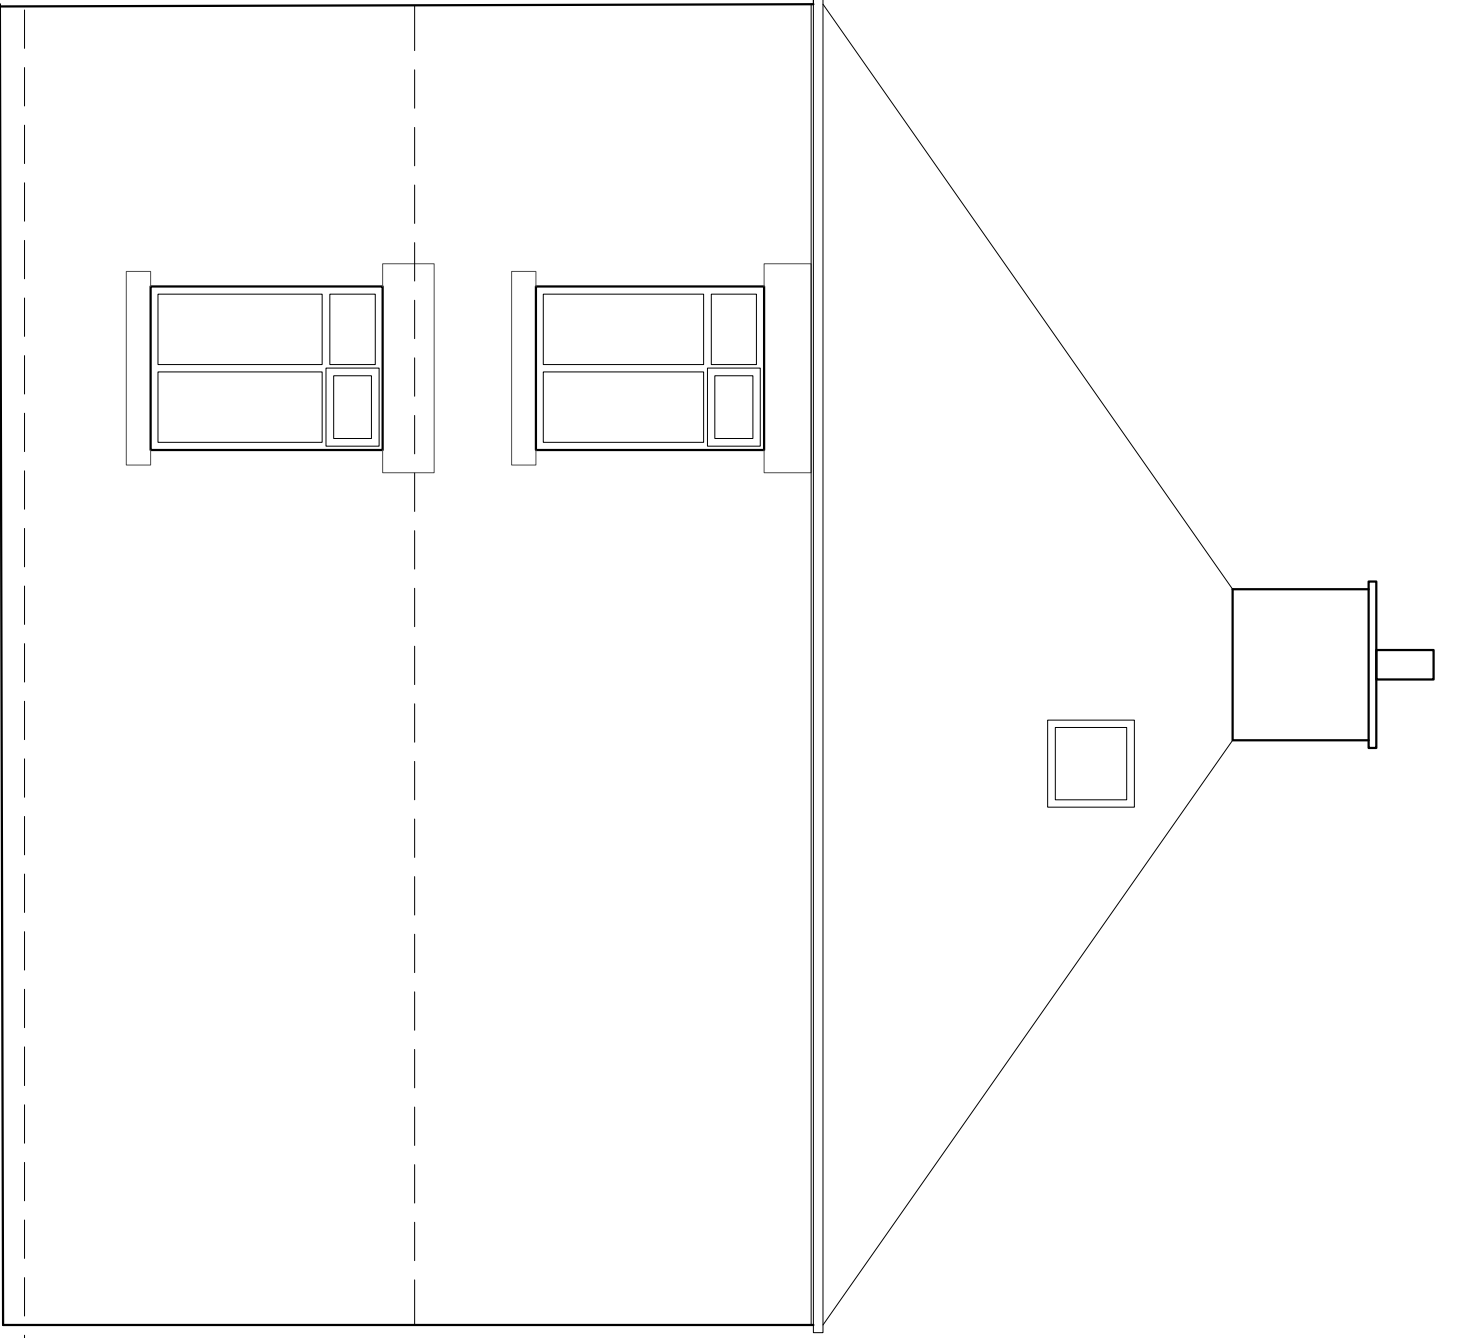


SIDE ELEVATION 1:50

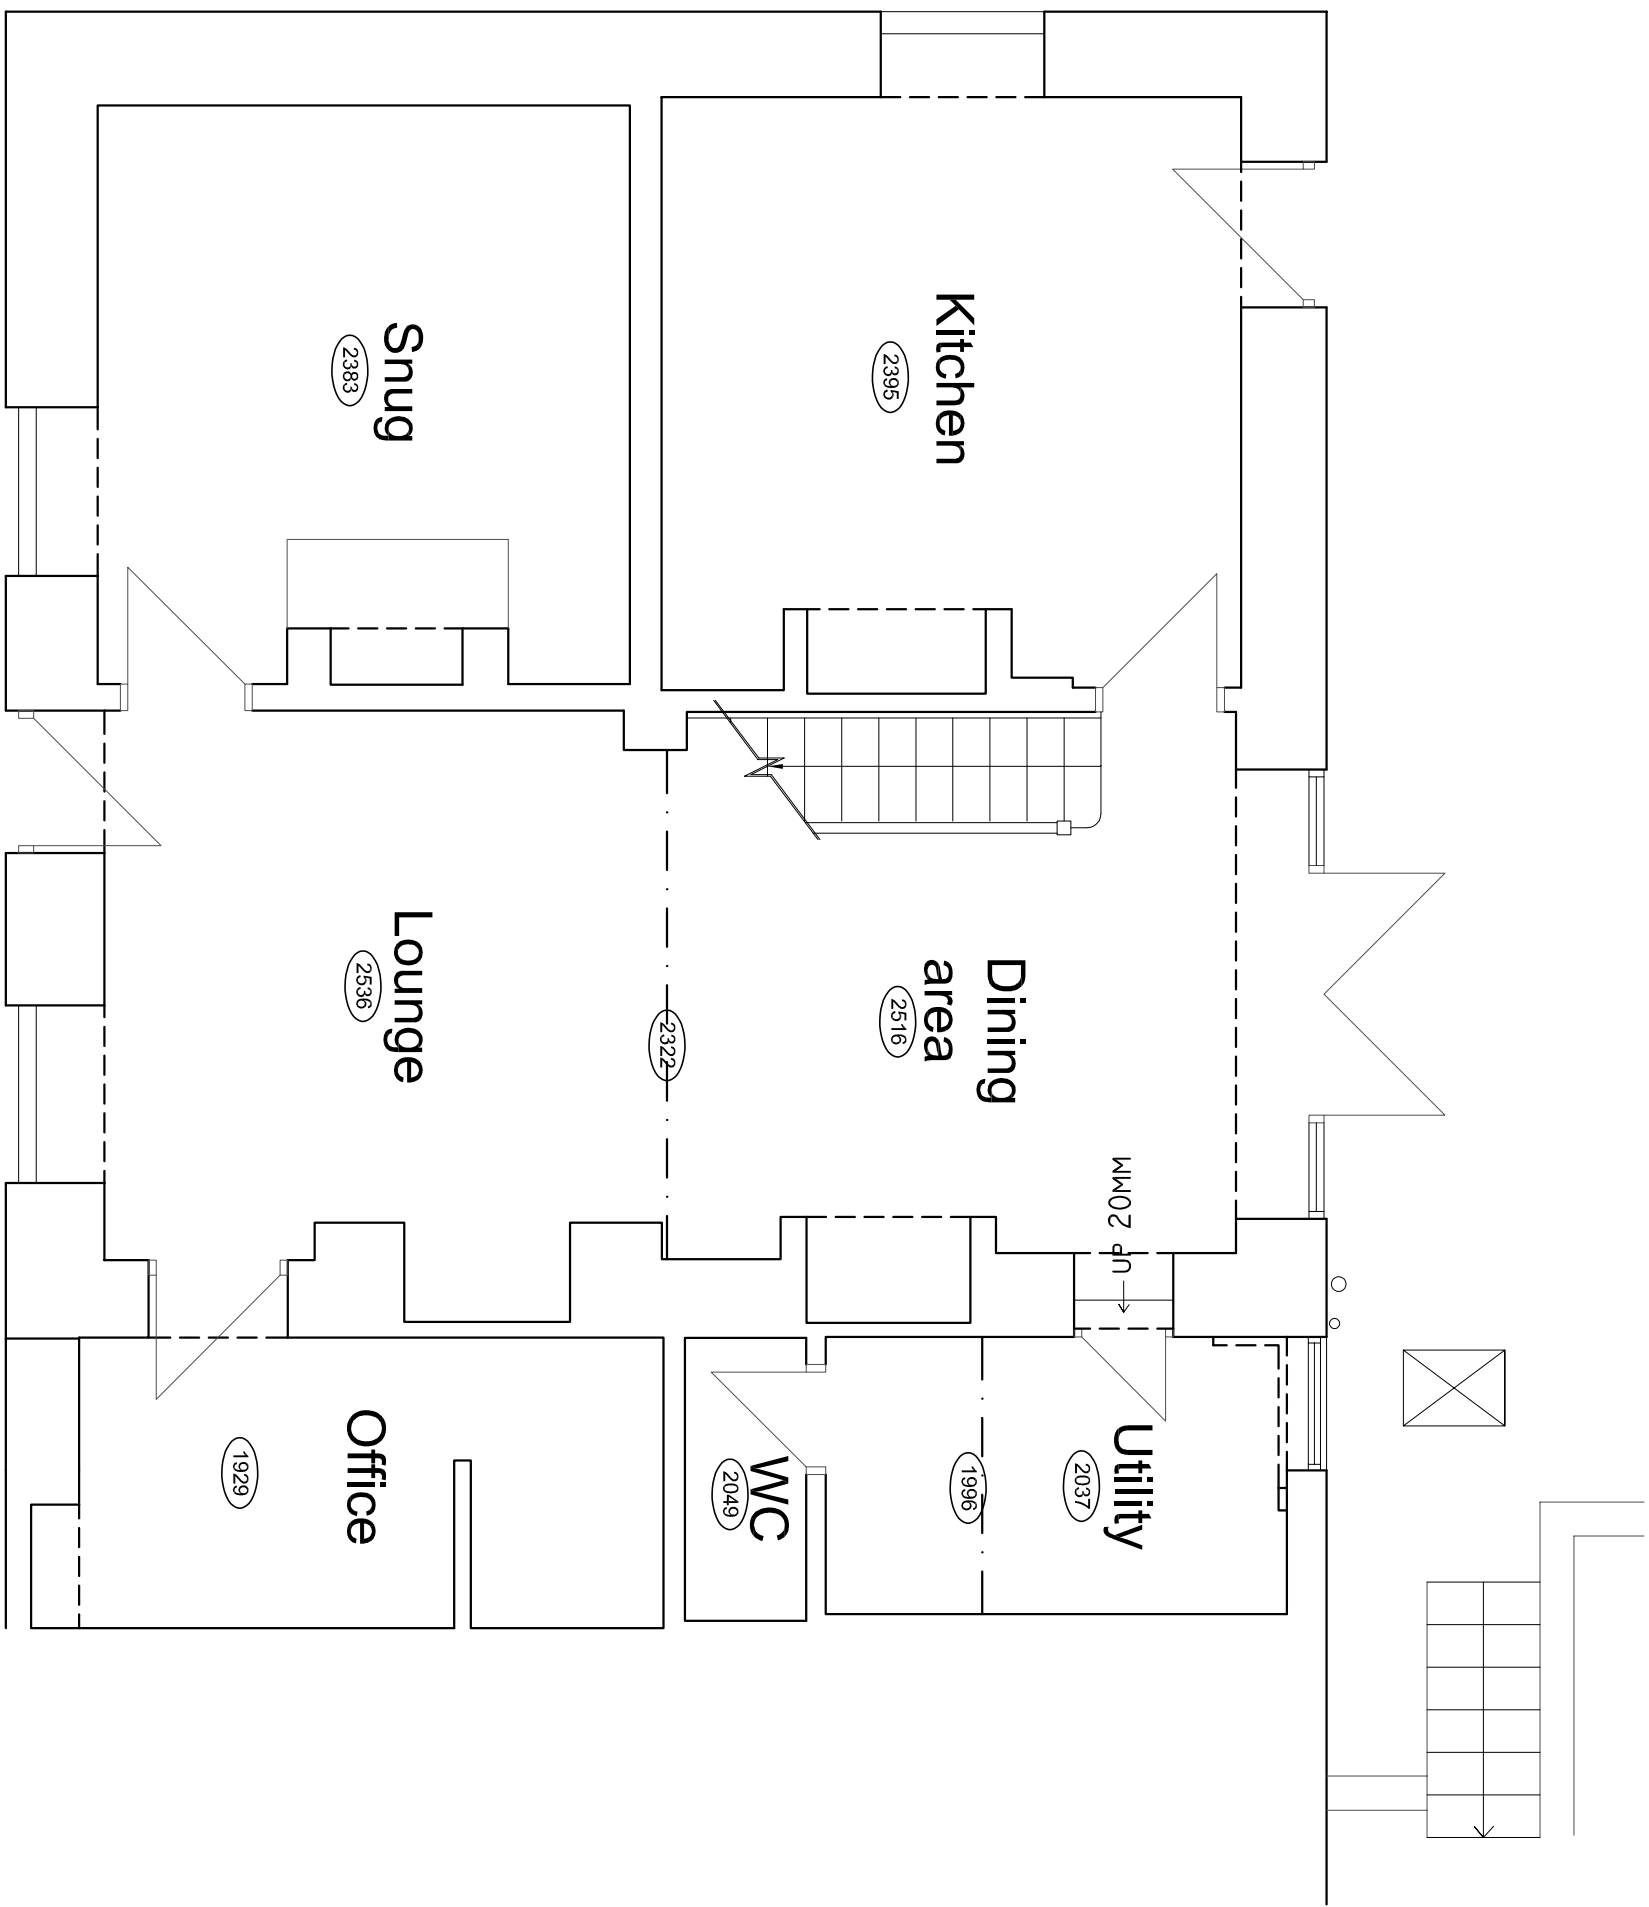

GROUND FLOOR PLAN 1:50

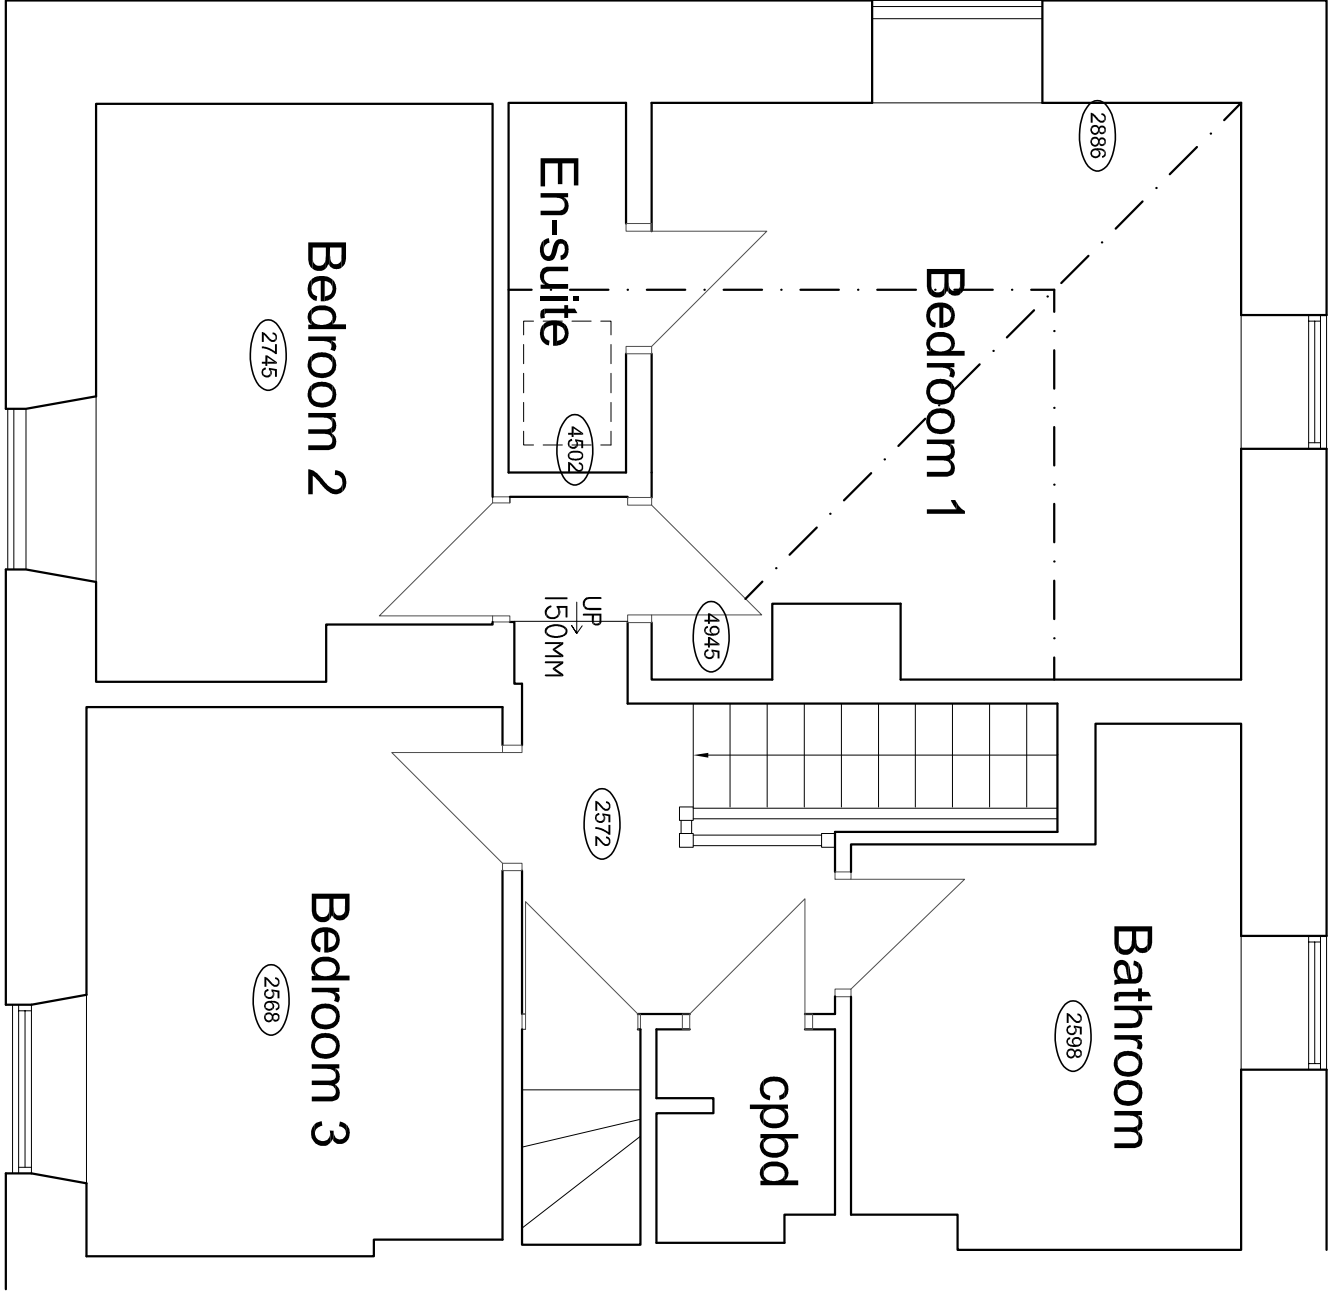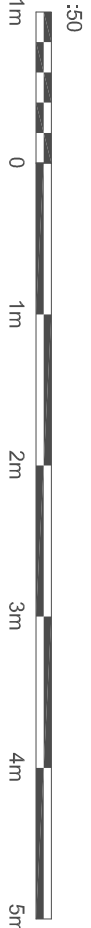

FIRST FLOOR PLAN 1:50

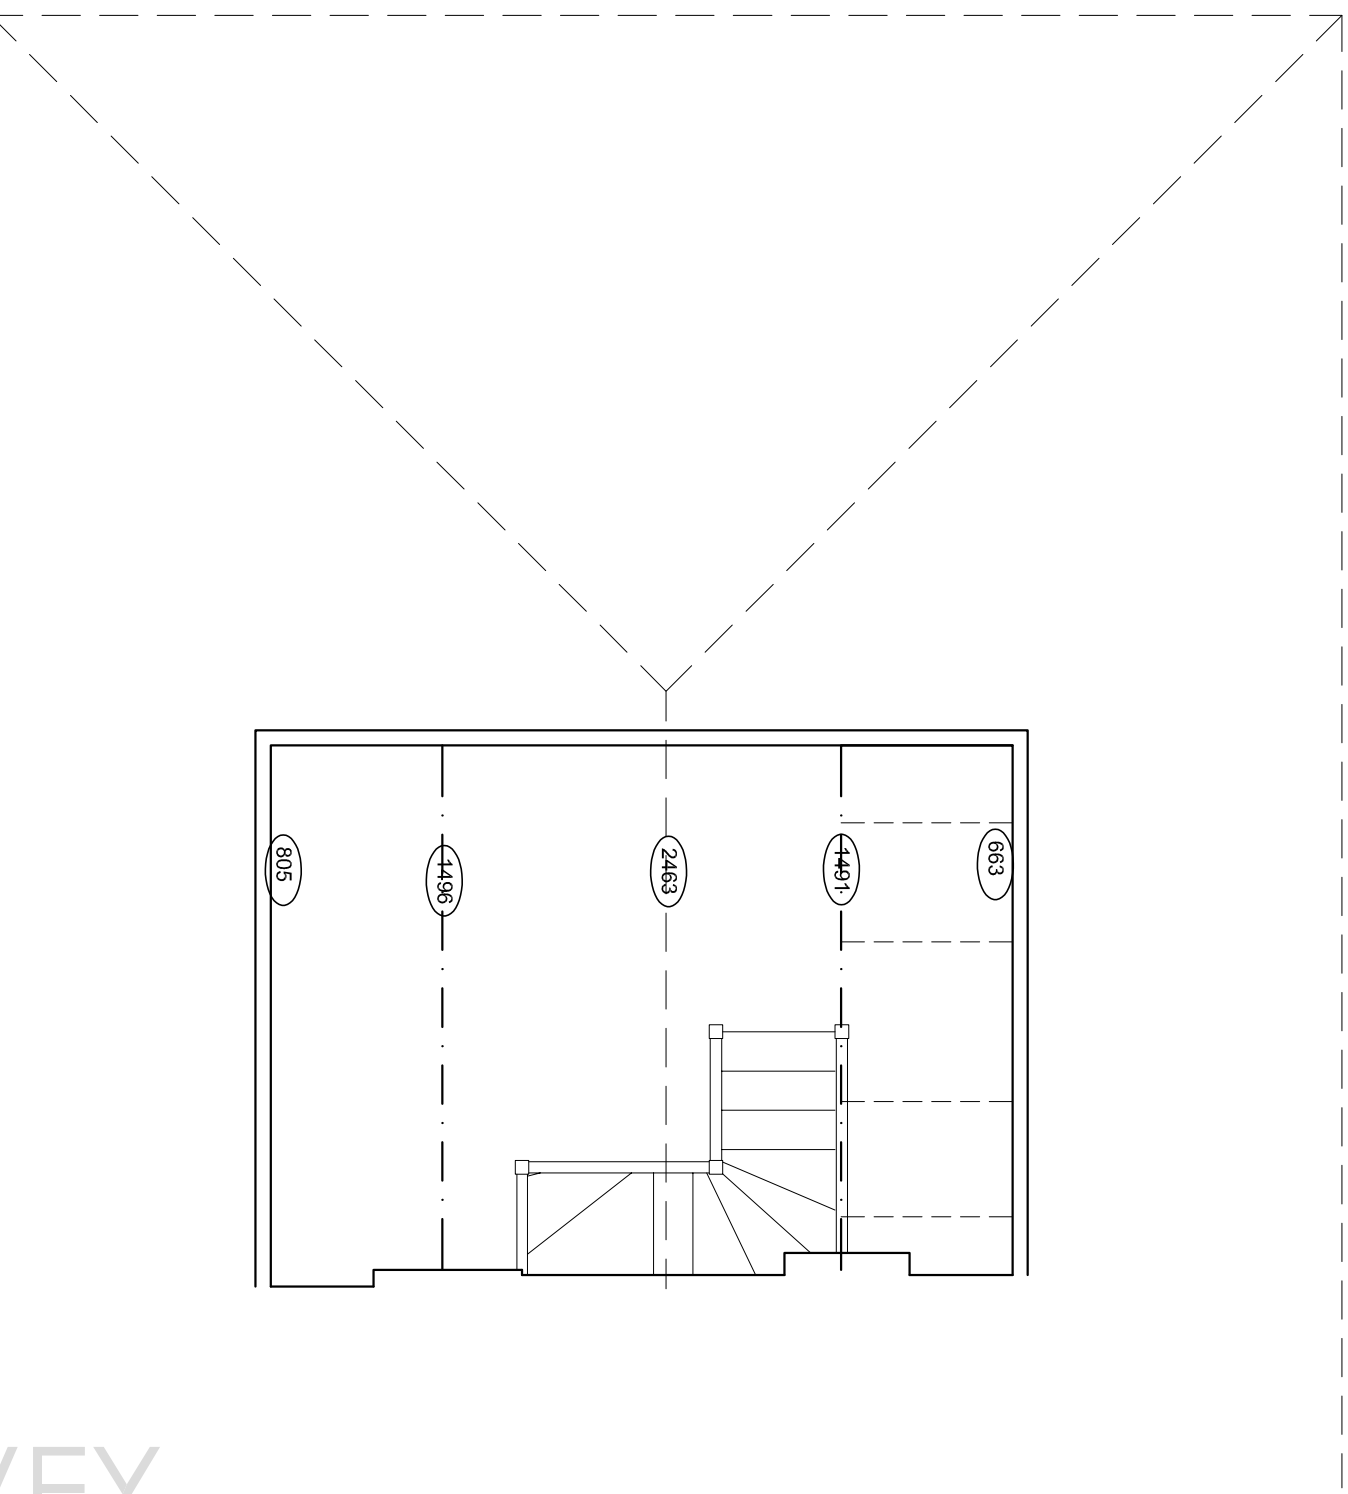

SECOND FLOOR PLAN 1:50