Copyright of this drawing is vested in the Architect and it must not be copied or reproduced without consent. All contractors must visit the site and be responsible for taking and checking all dimensions relative to their work. Hewitt&Carr Architects Ltd are to be advised of any variation between drawings and site conditions.
THIS DRAWING IS FOR PLANNING PURPOSES ONLY AND CLIENTS/CONTRACTORS ARE ADVISED TO CLARIFY DIMENSIONS WITH THE ARCHITECT PRIOR TO SETTING OUT.

Rev.	Drawn	Comments	Date

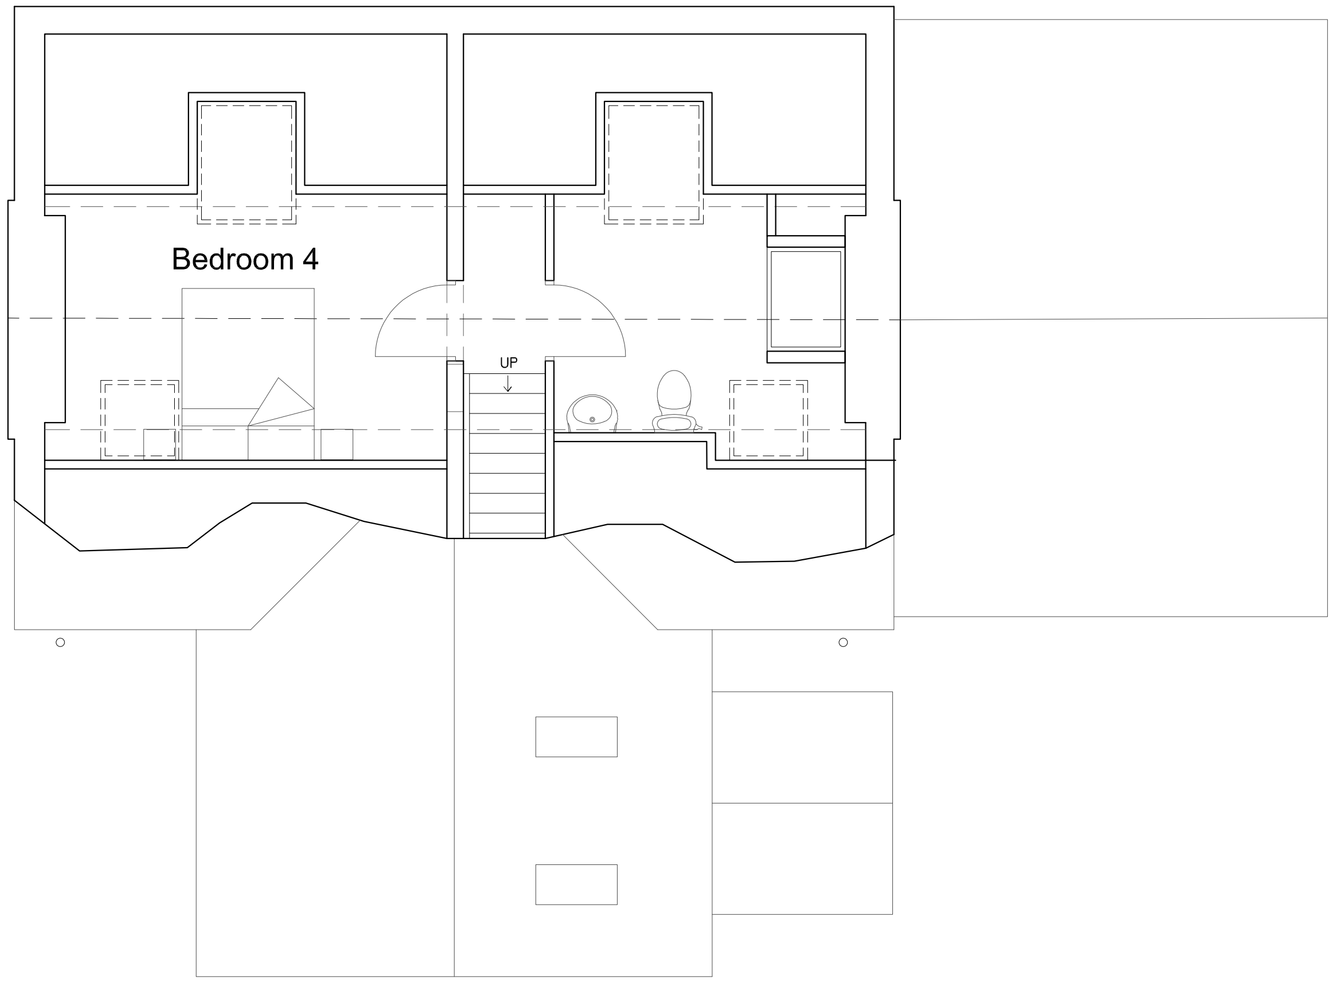

SECOND FLOOR PLAN 1:50



ROOF PLAN 1:50

1:50
1m 0 1m 2m 3m 4m 5m

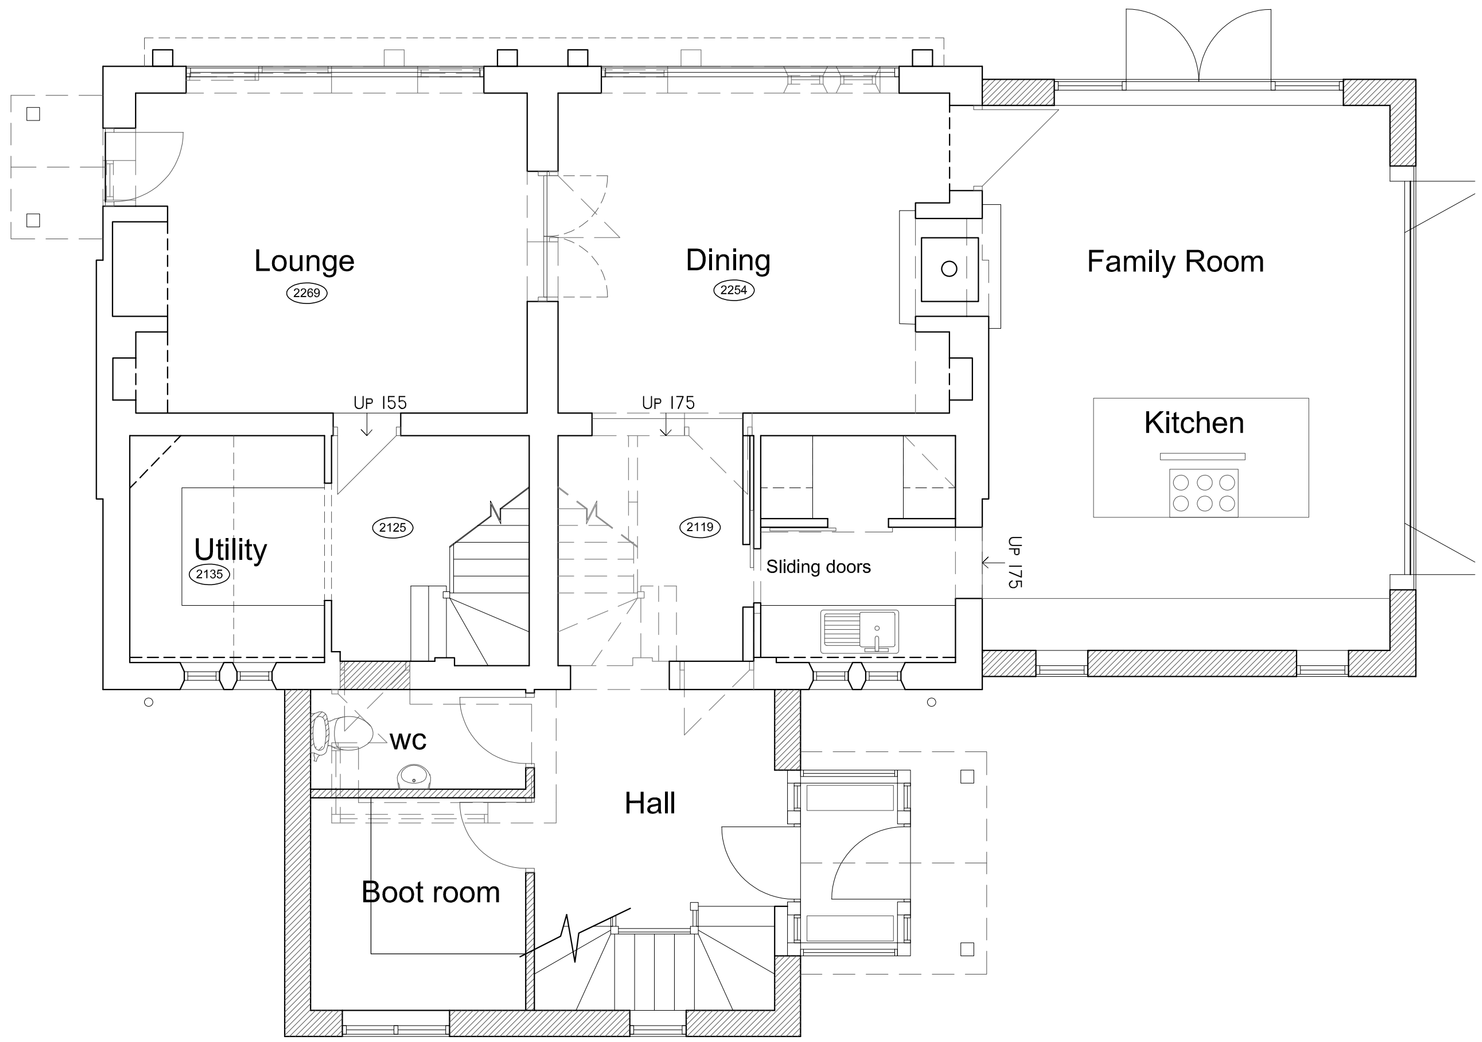

GROUND FLOOR PLAN 1:50

1:50
1m 0 1m 2m 3m 4m 5m



FIRST FLOOR PLAN 1:50

Hewitt&Carr Architects
A: DaisyBank House | 17-19 Leek Road | Cheadle | ST10 1JE
T: 01538 756888
E: enquiries@hcarchitects.co.uk
W: www.hcarchitects.co.uk

Client
Mr and Mrs S Clarke

Project
Proposed extension and alterations to existing cottage

Title
Plans as Proposed

PLANNING

Status
PLANNING

Date Nov 2021 Drawn MJC

Scale @A1 As Noted Checked

Project No 01118 Drawing No. AL(0)03 Rev B

File Ref: H:\REF