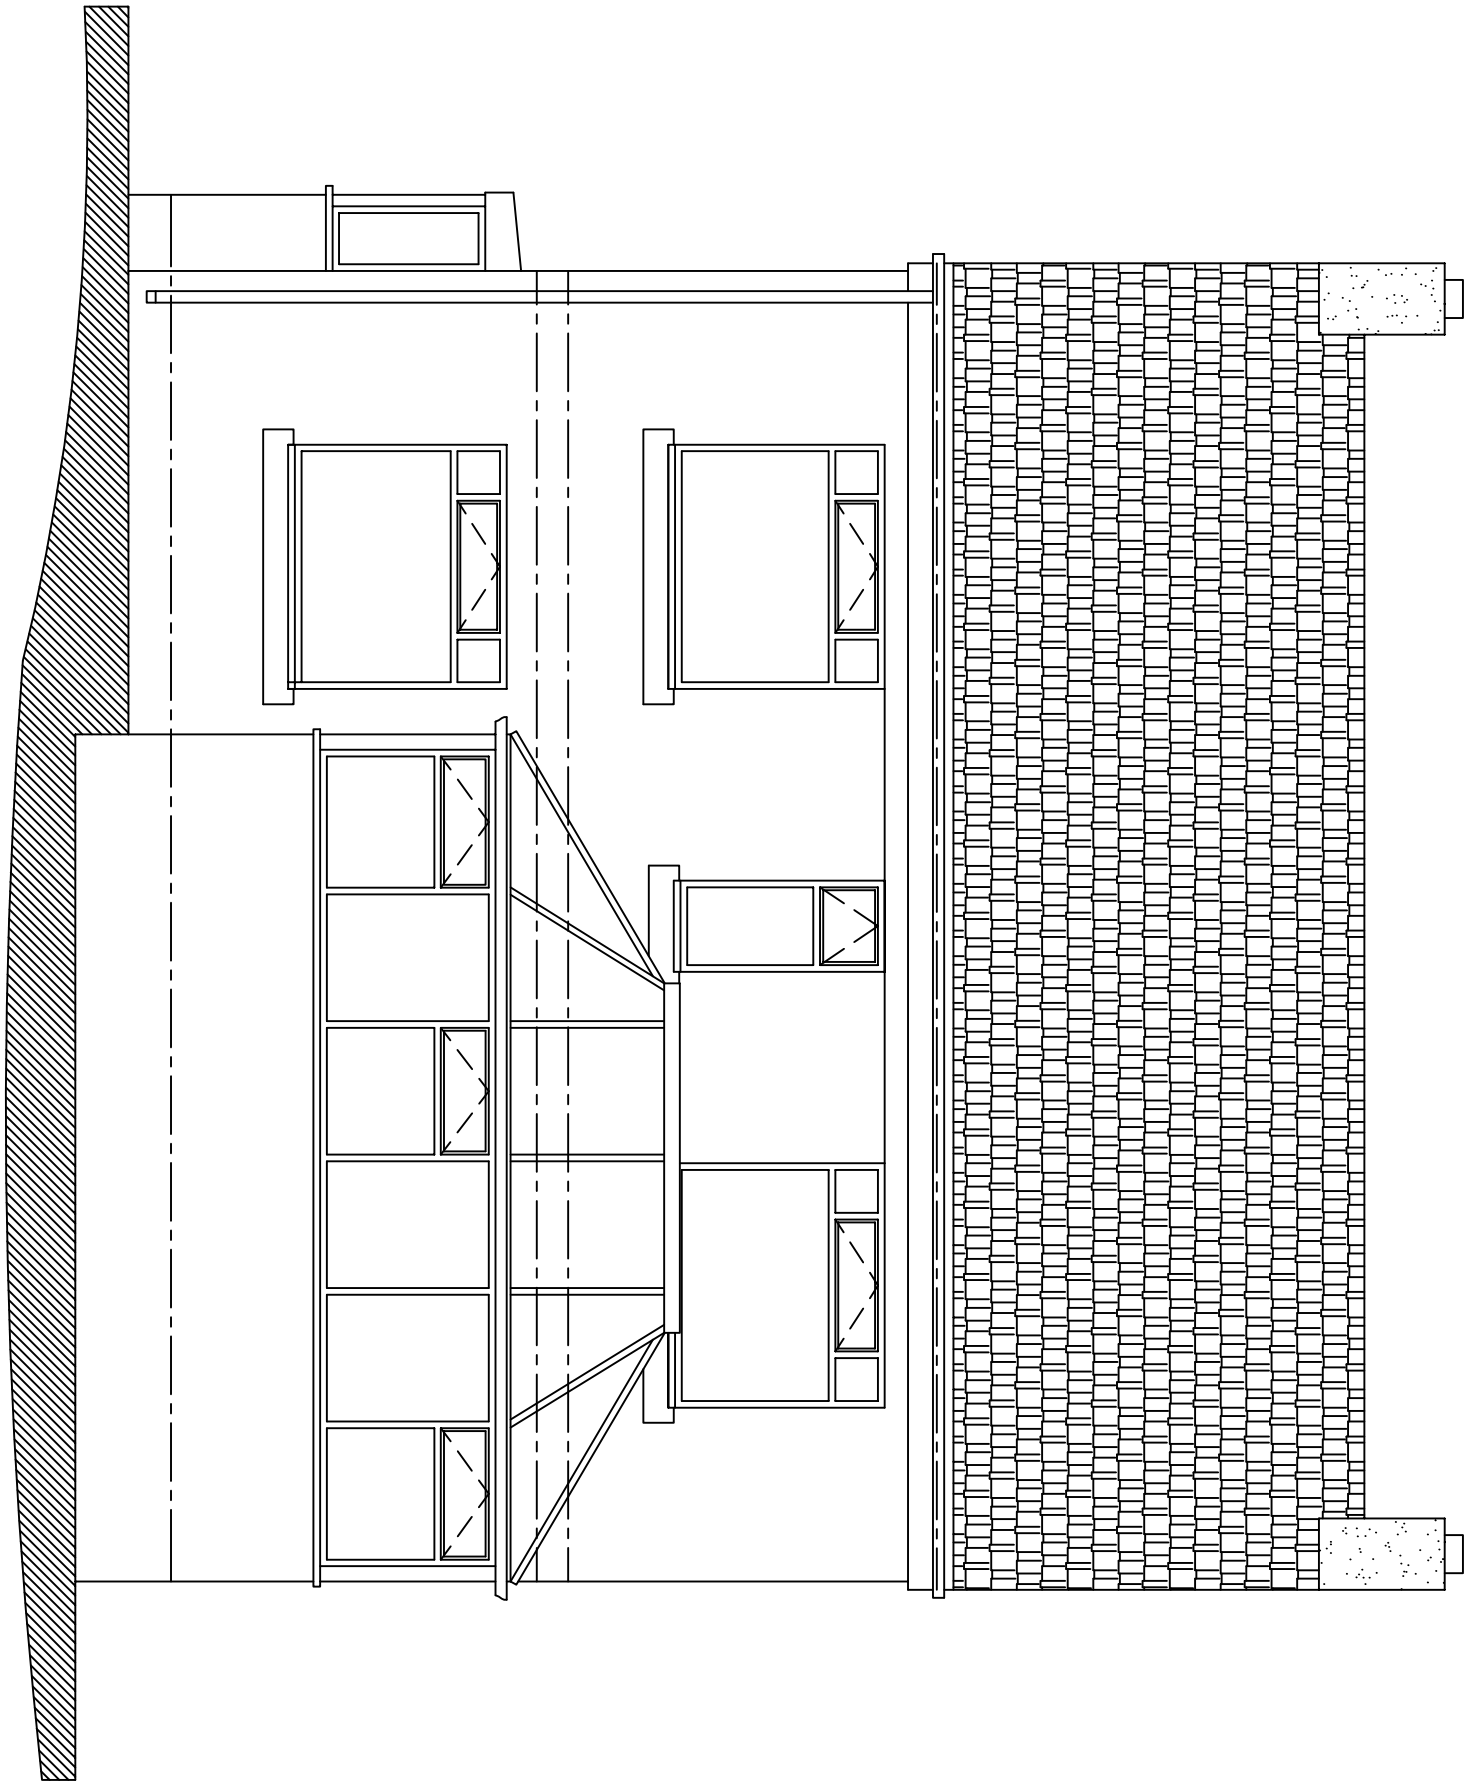
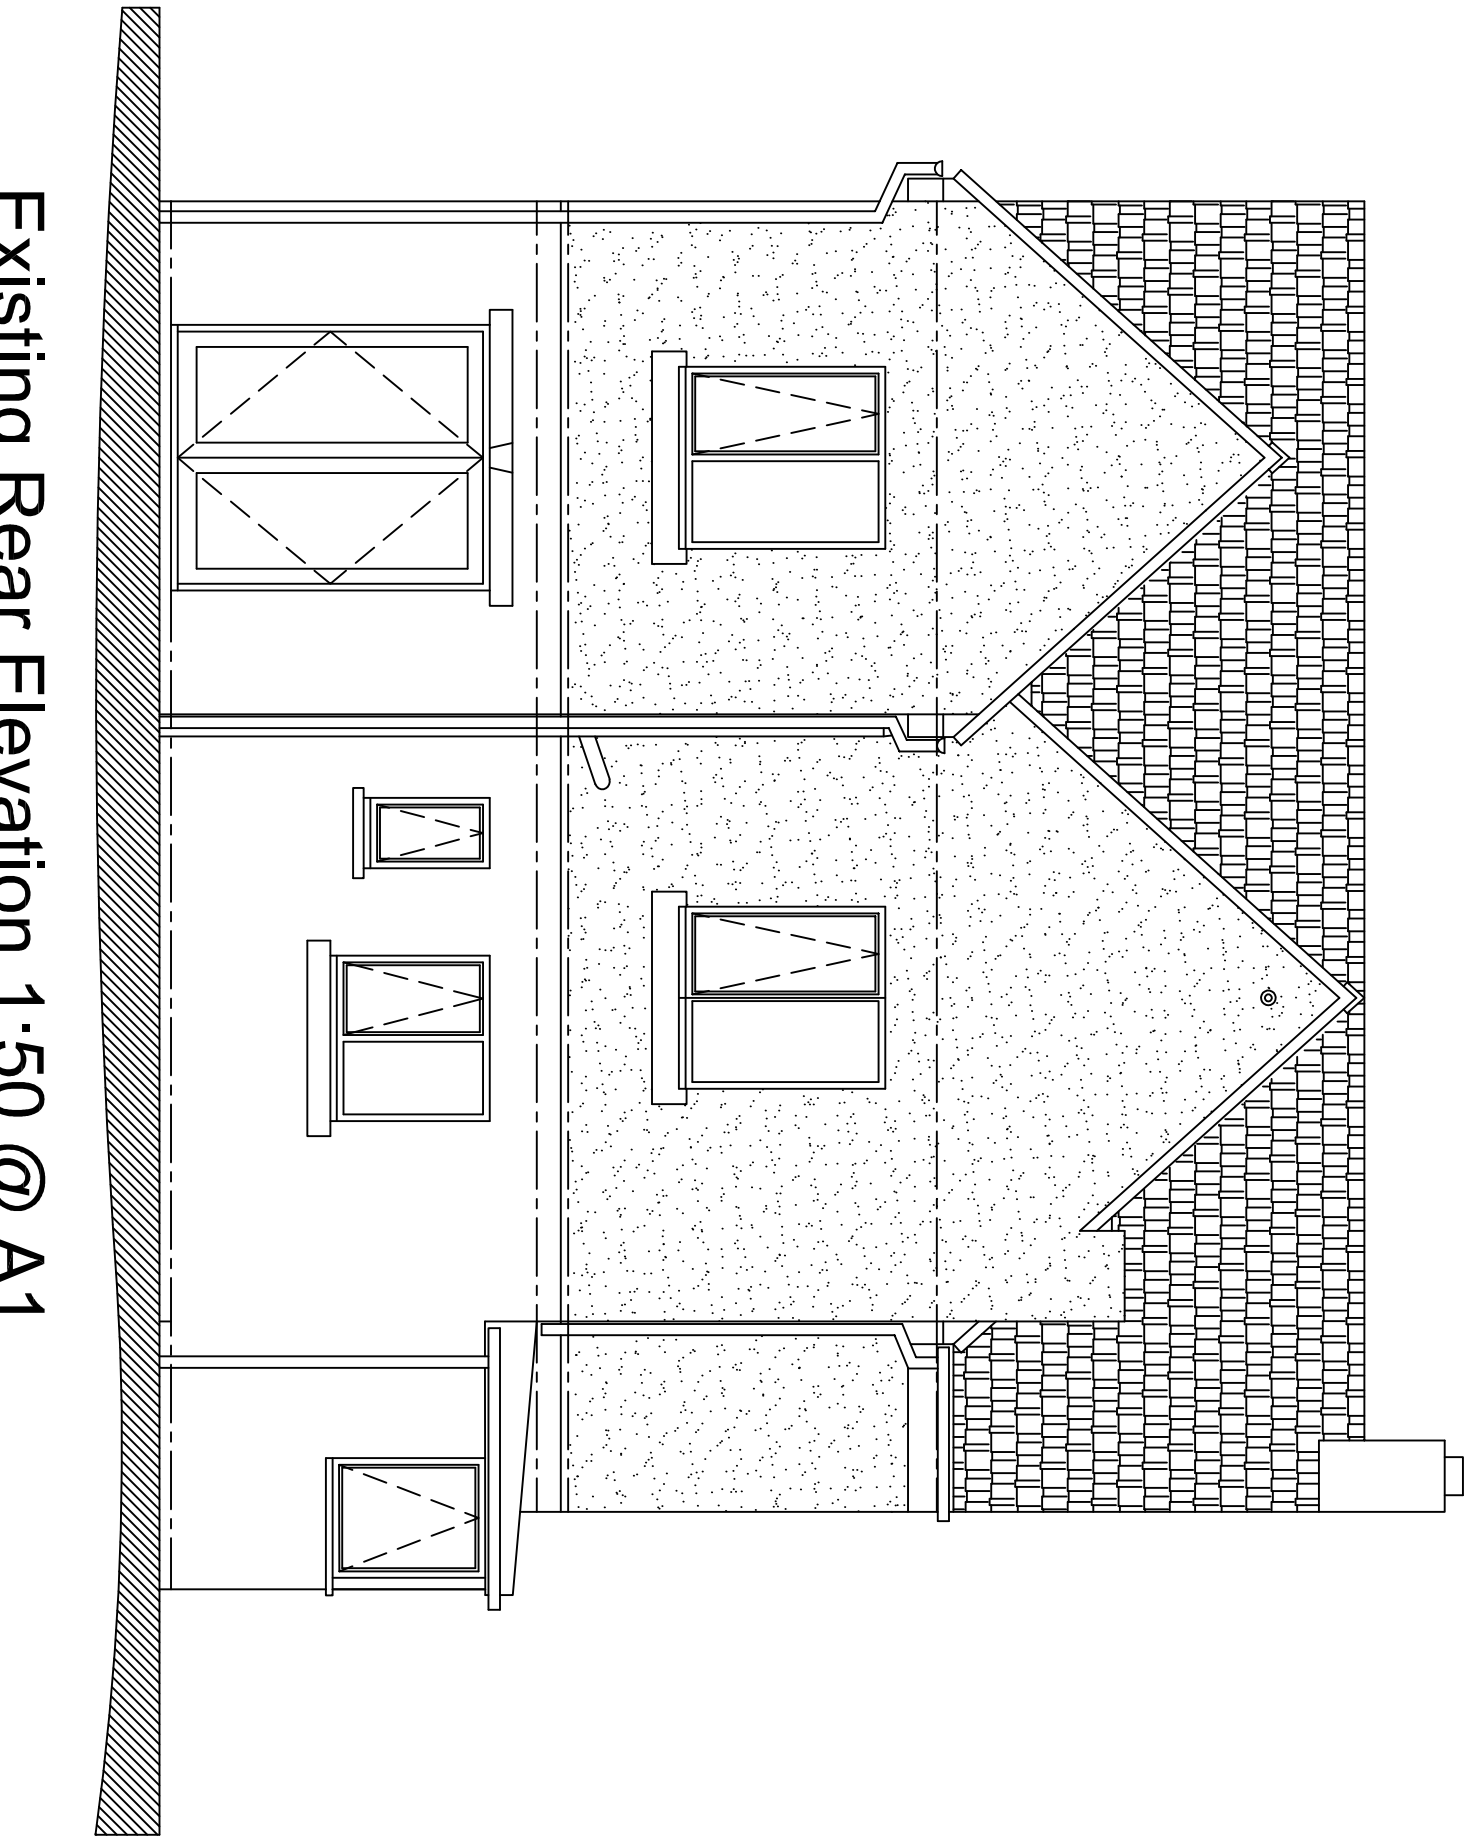
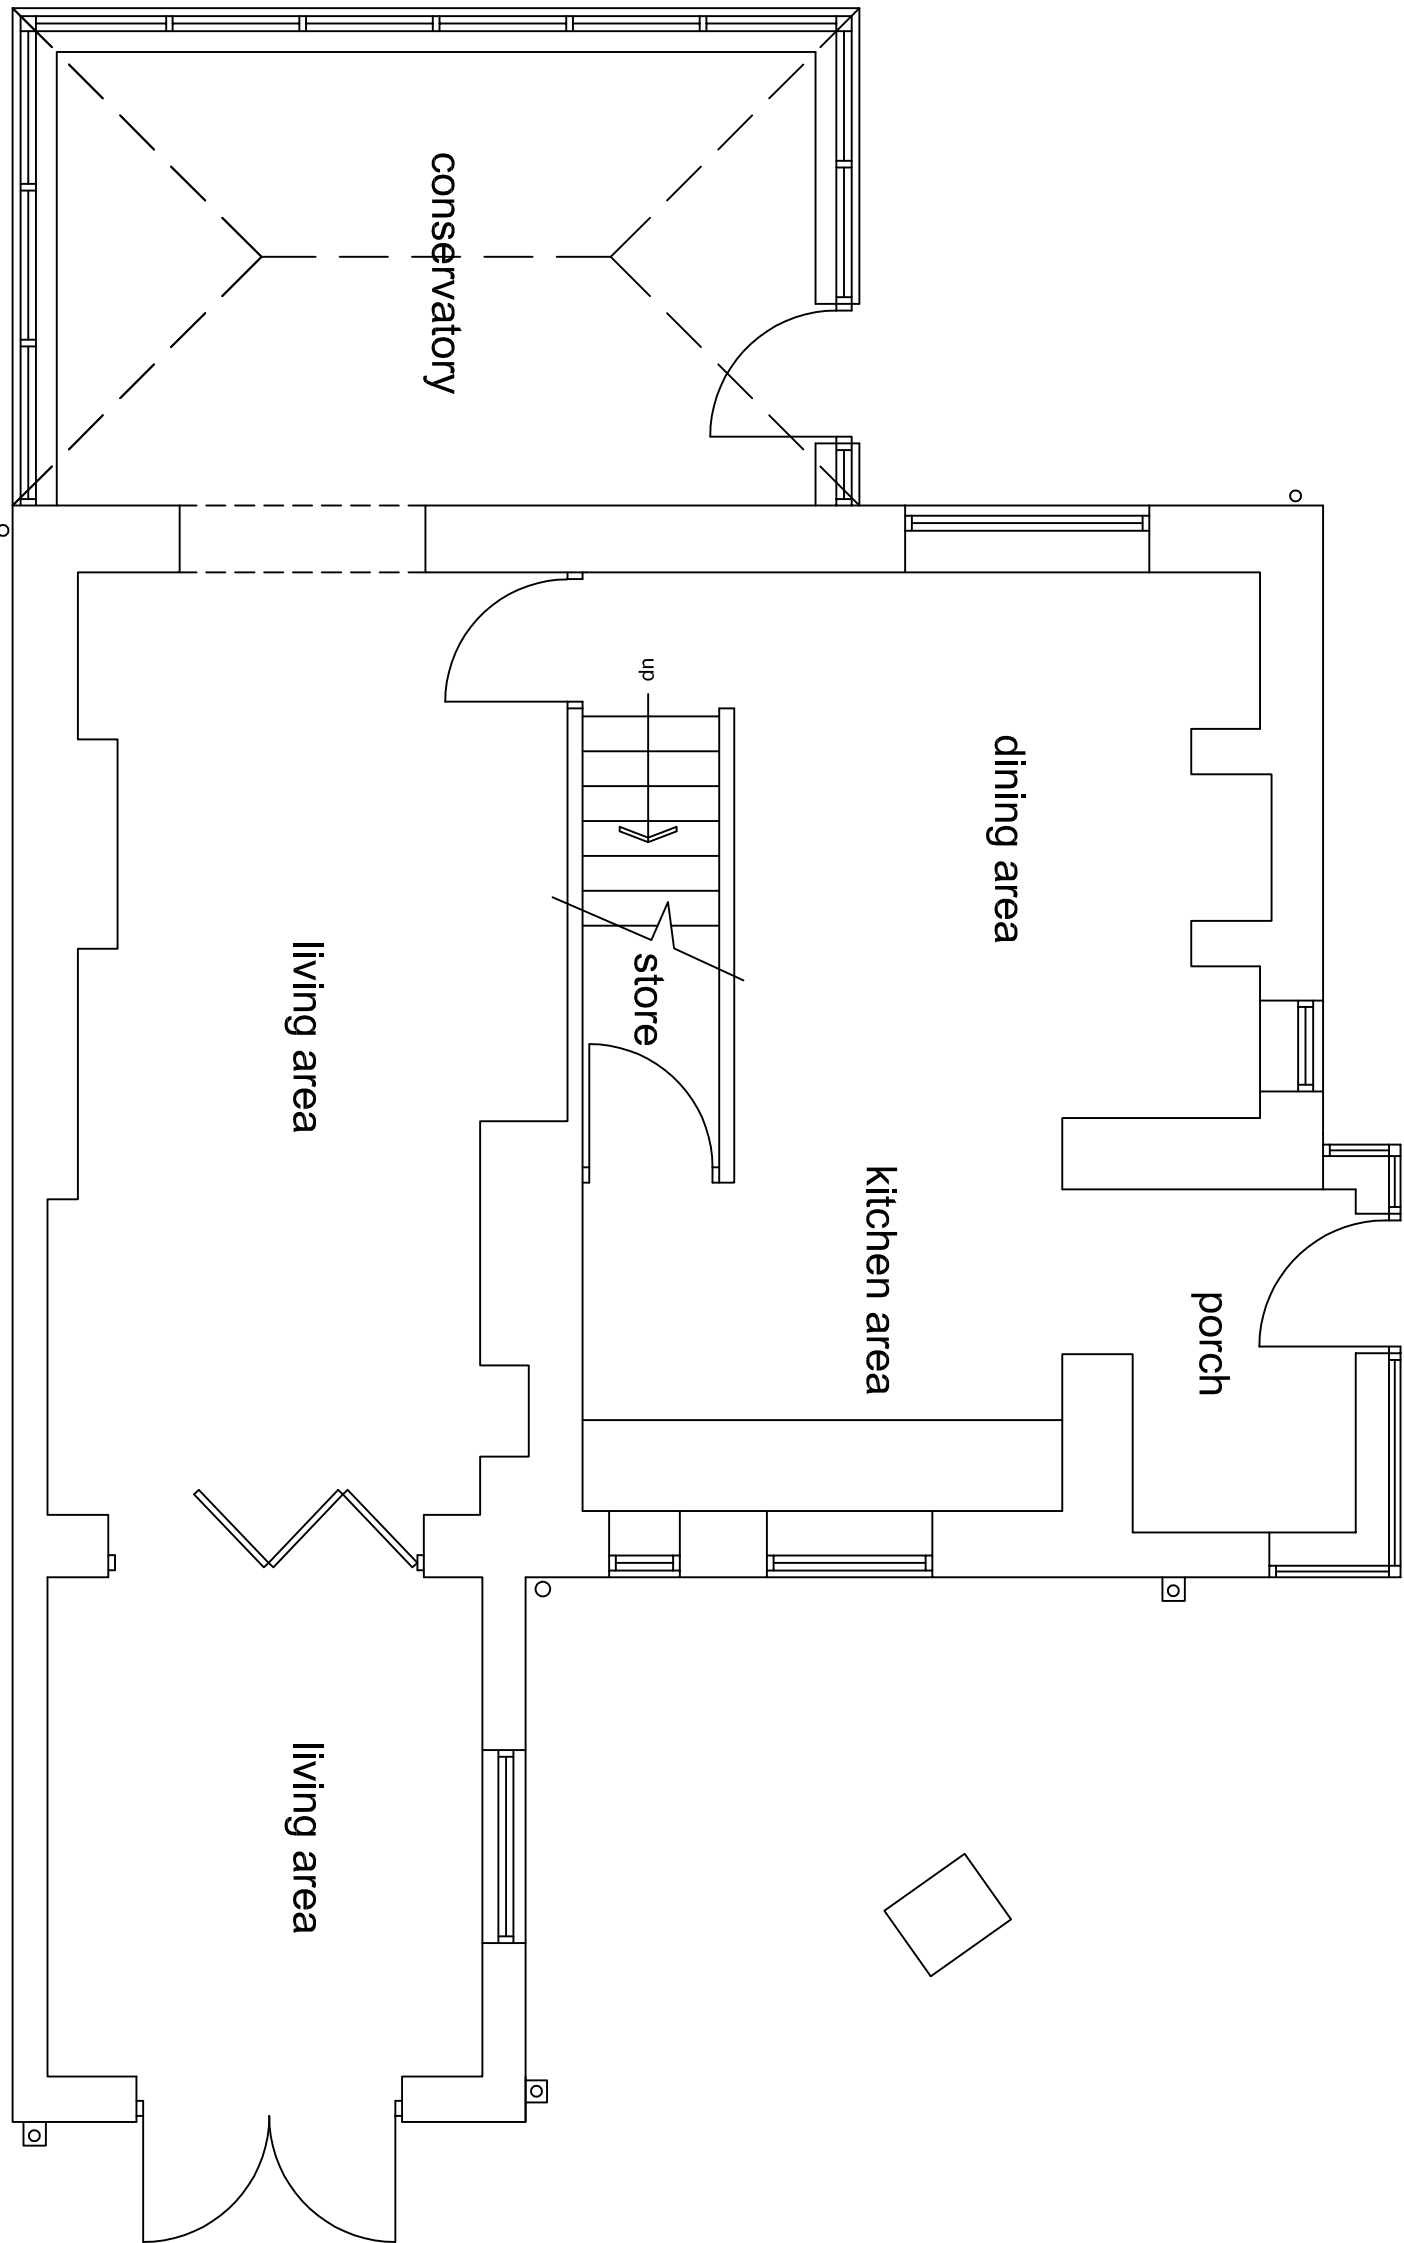
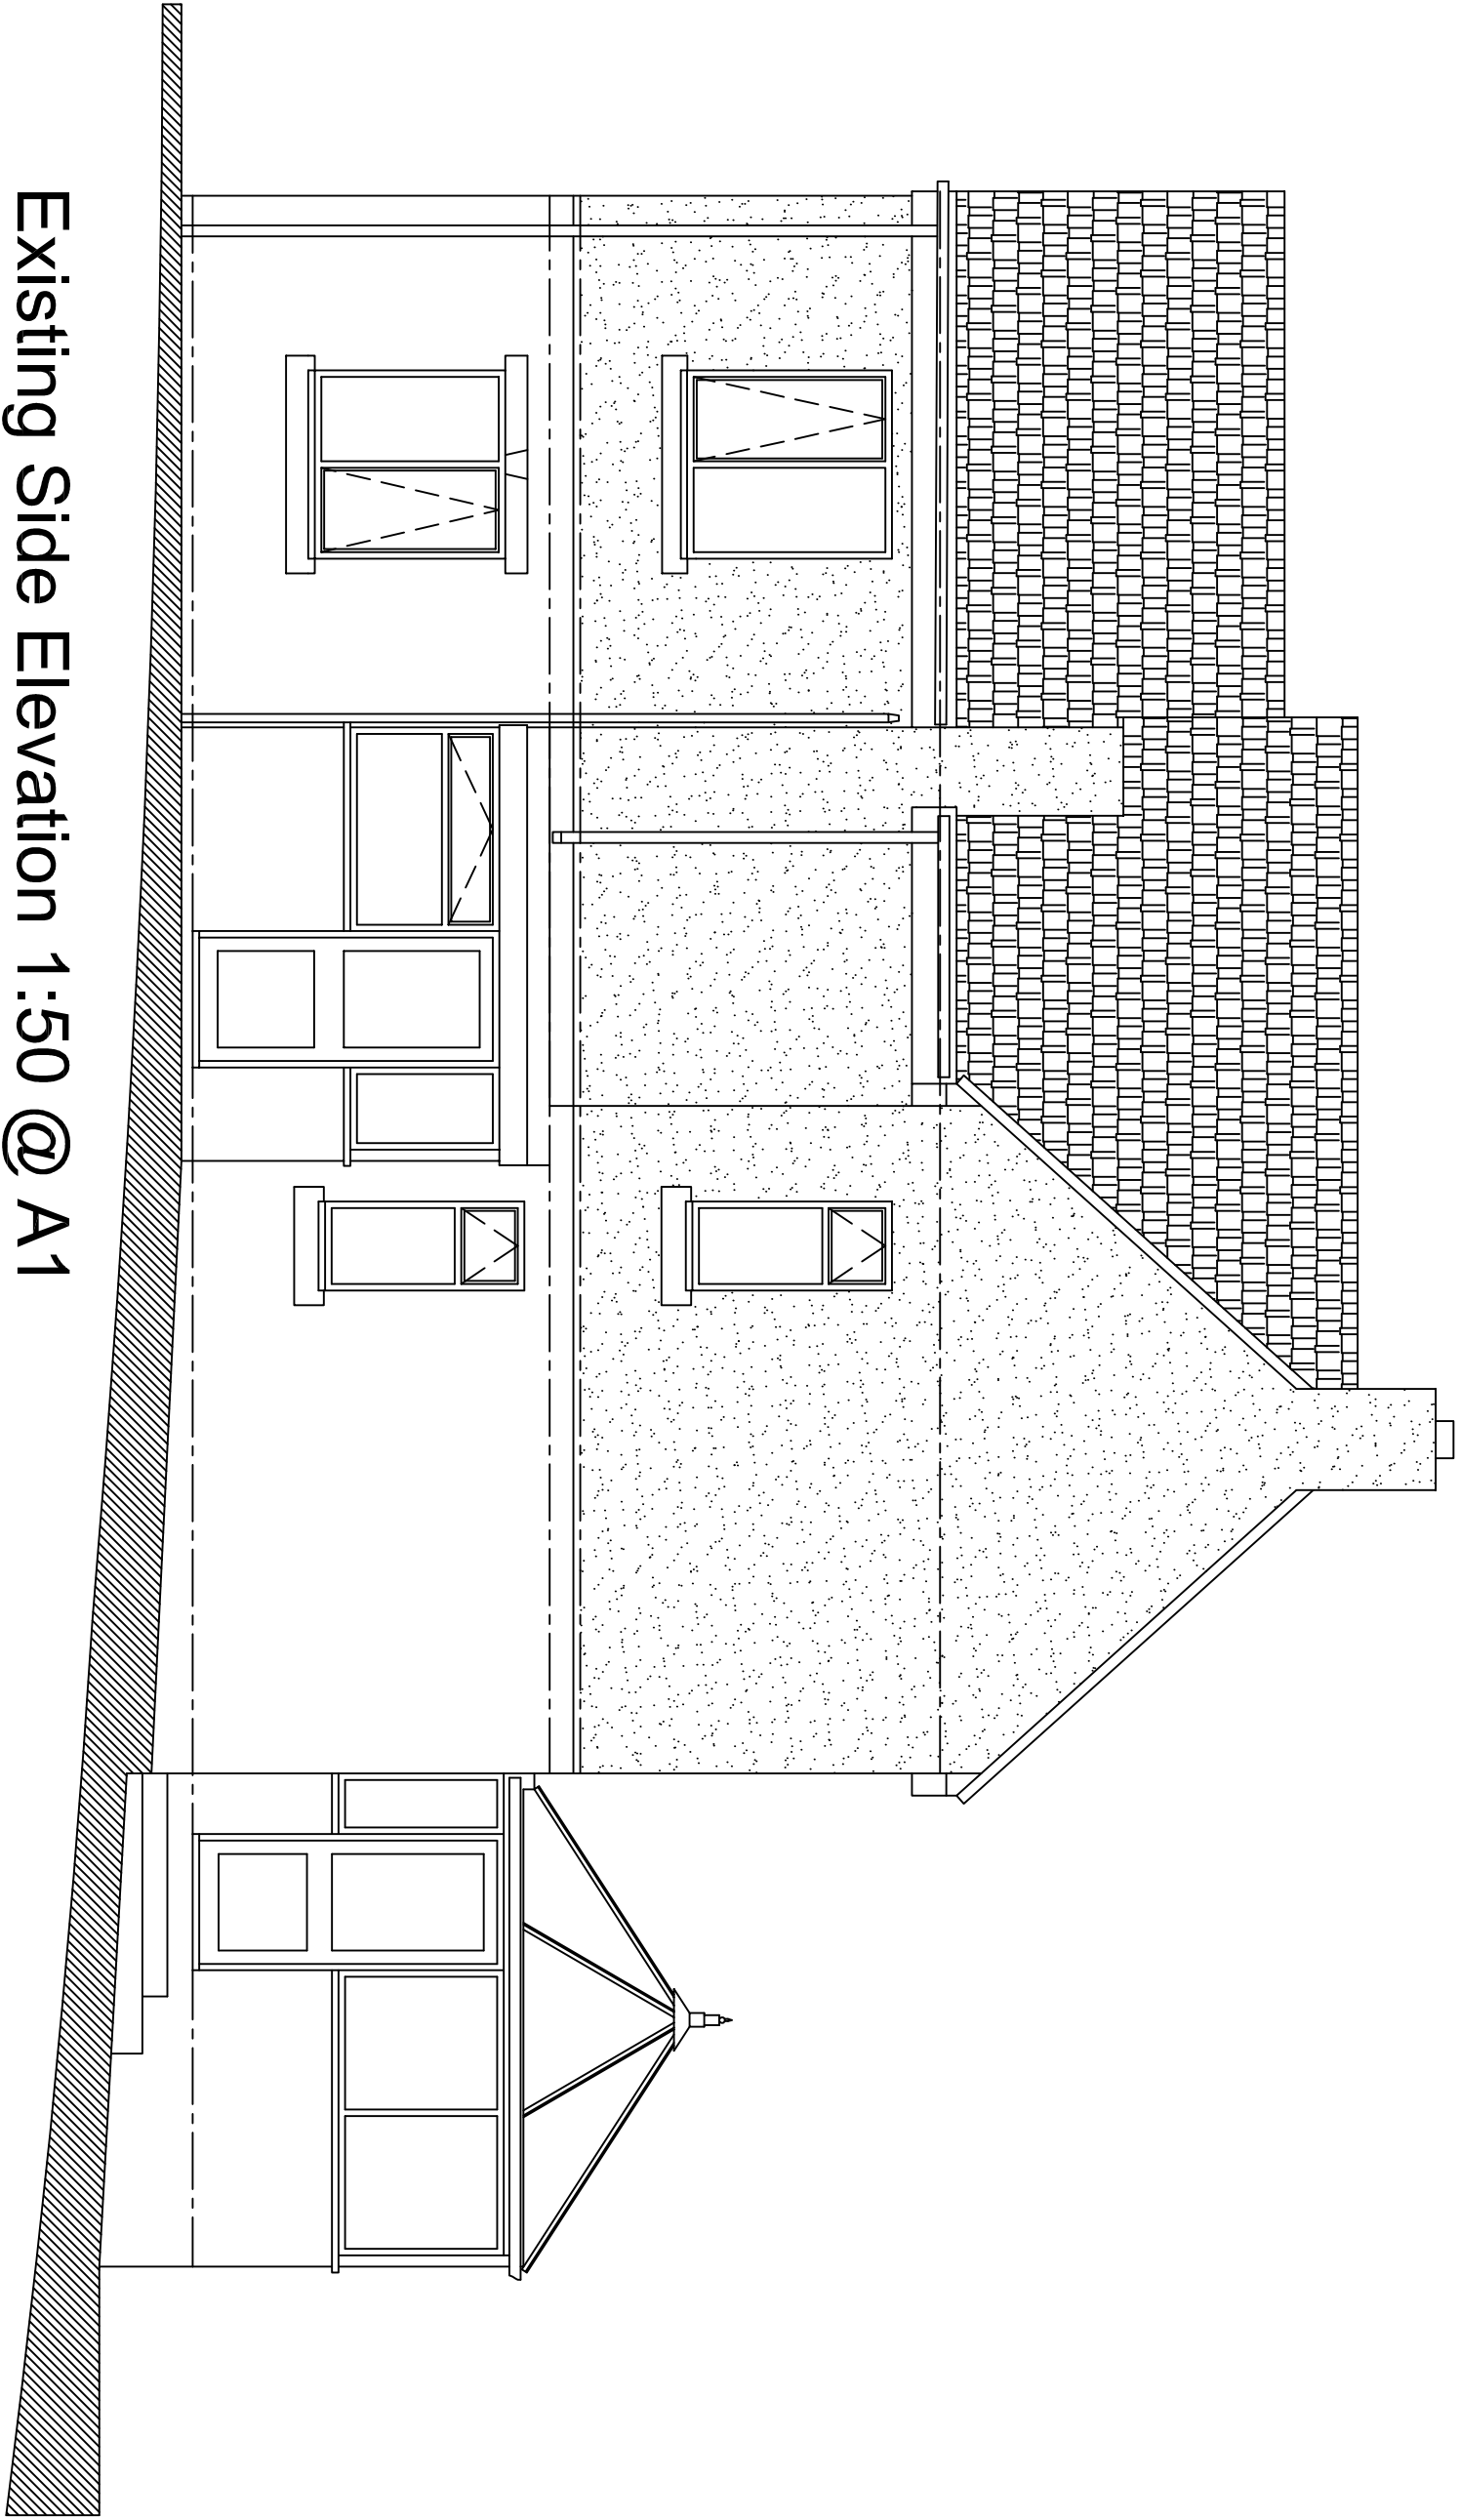
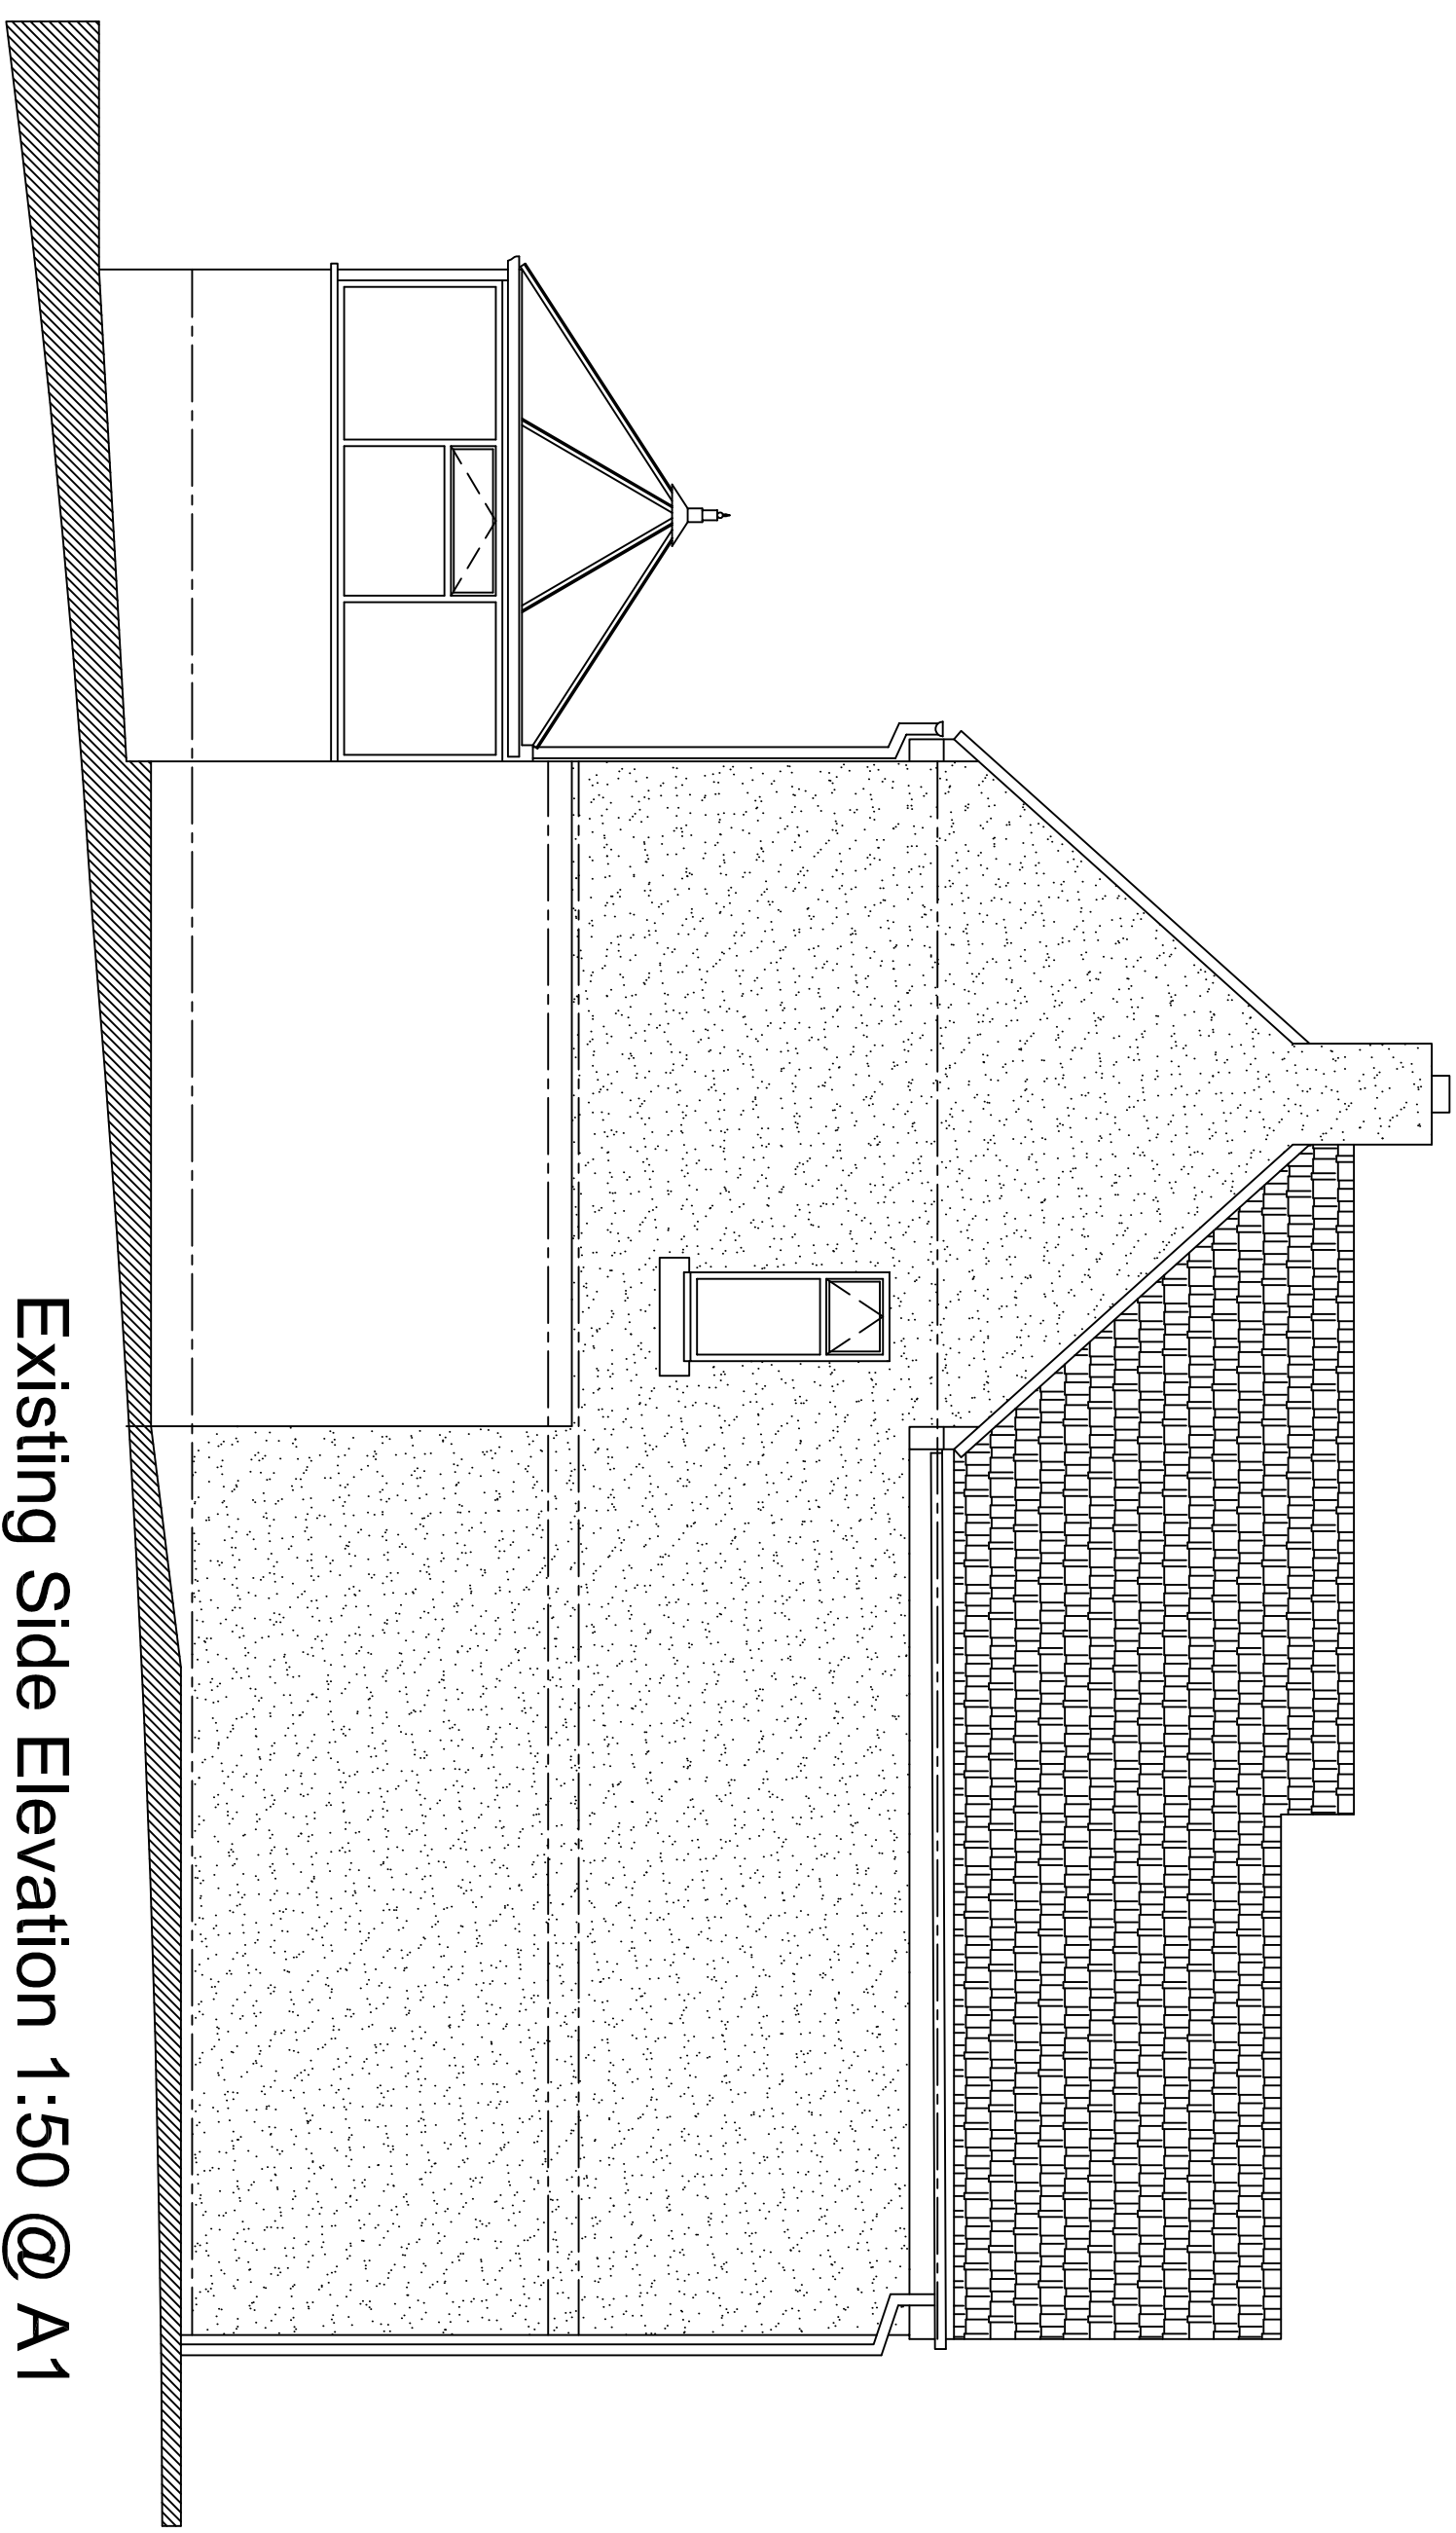


Existing Ground Floor Plan 1:50 @ A1

Existing Rear Elevation 1:50 @ A1

Existing Front Elevation 1:50 @ A1

Proposed Demolition of existing Conservatory & rear Porch & rebuild of Conservatory & rear Porch/Wc Extension at Cliff House, Bank End
Brown Edge, Stoke on Trent. ST6 8QR
For Mr & Mrs C. Condiffe. scale :- 1:50 date :- May 2022