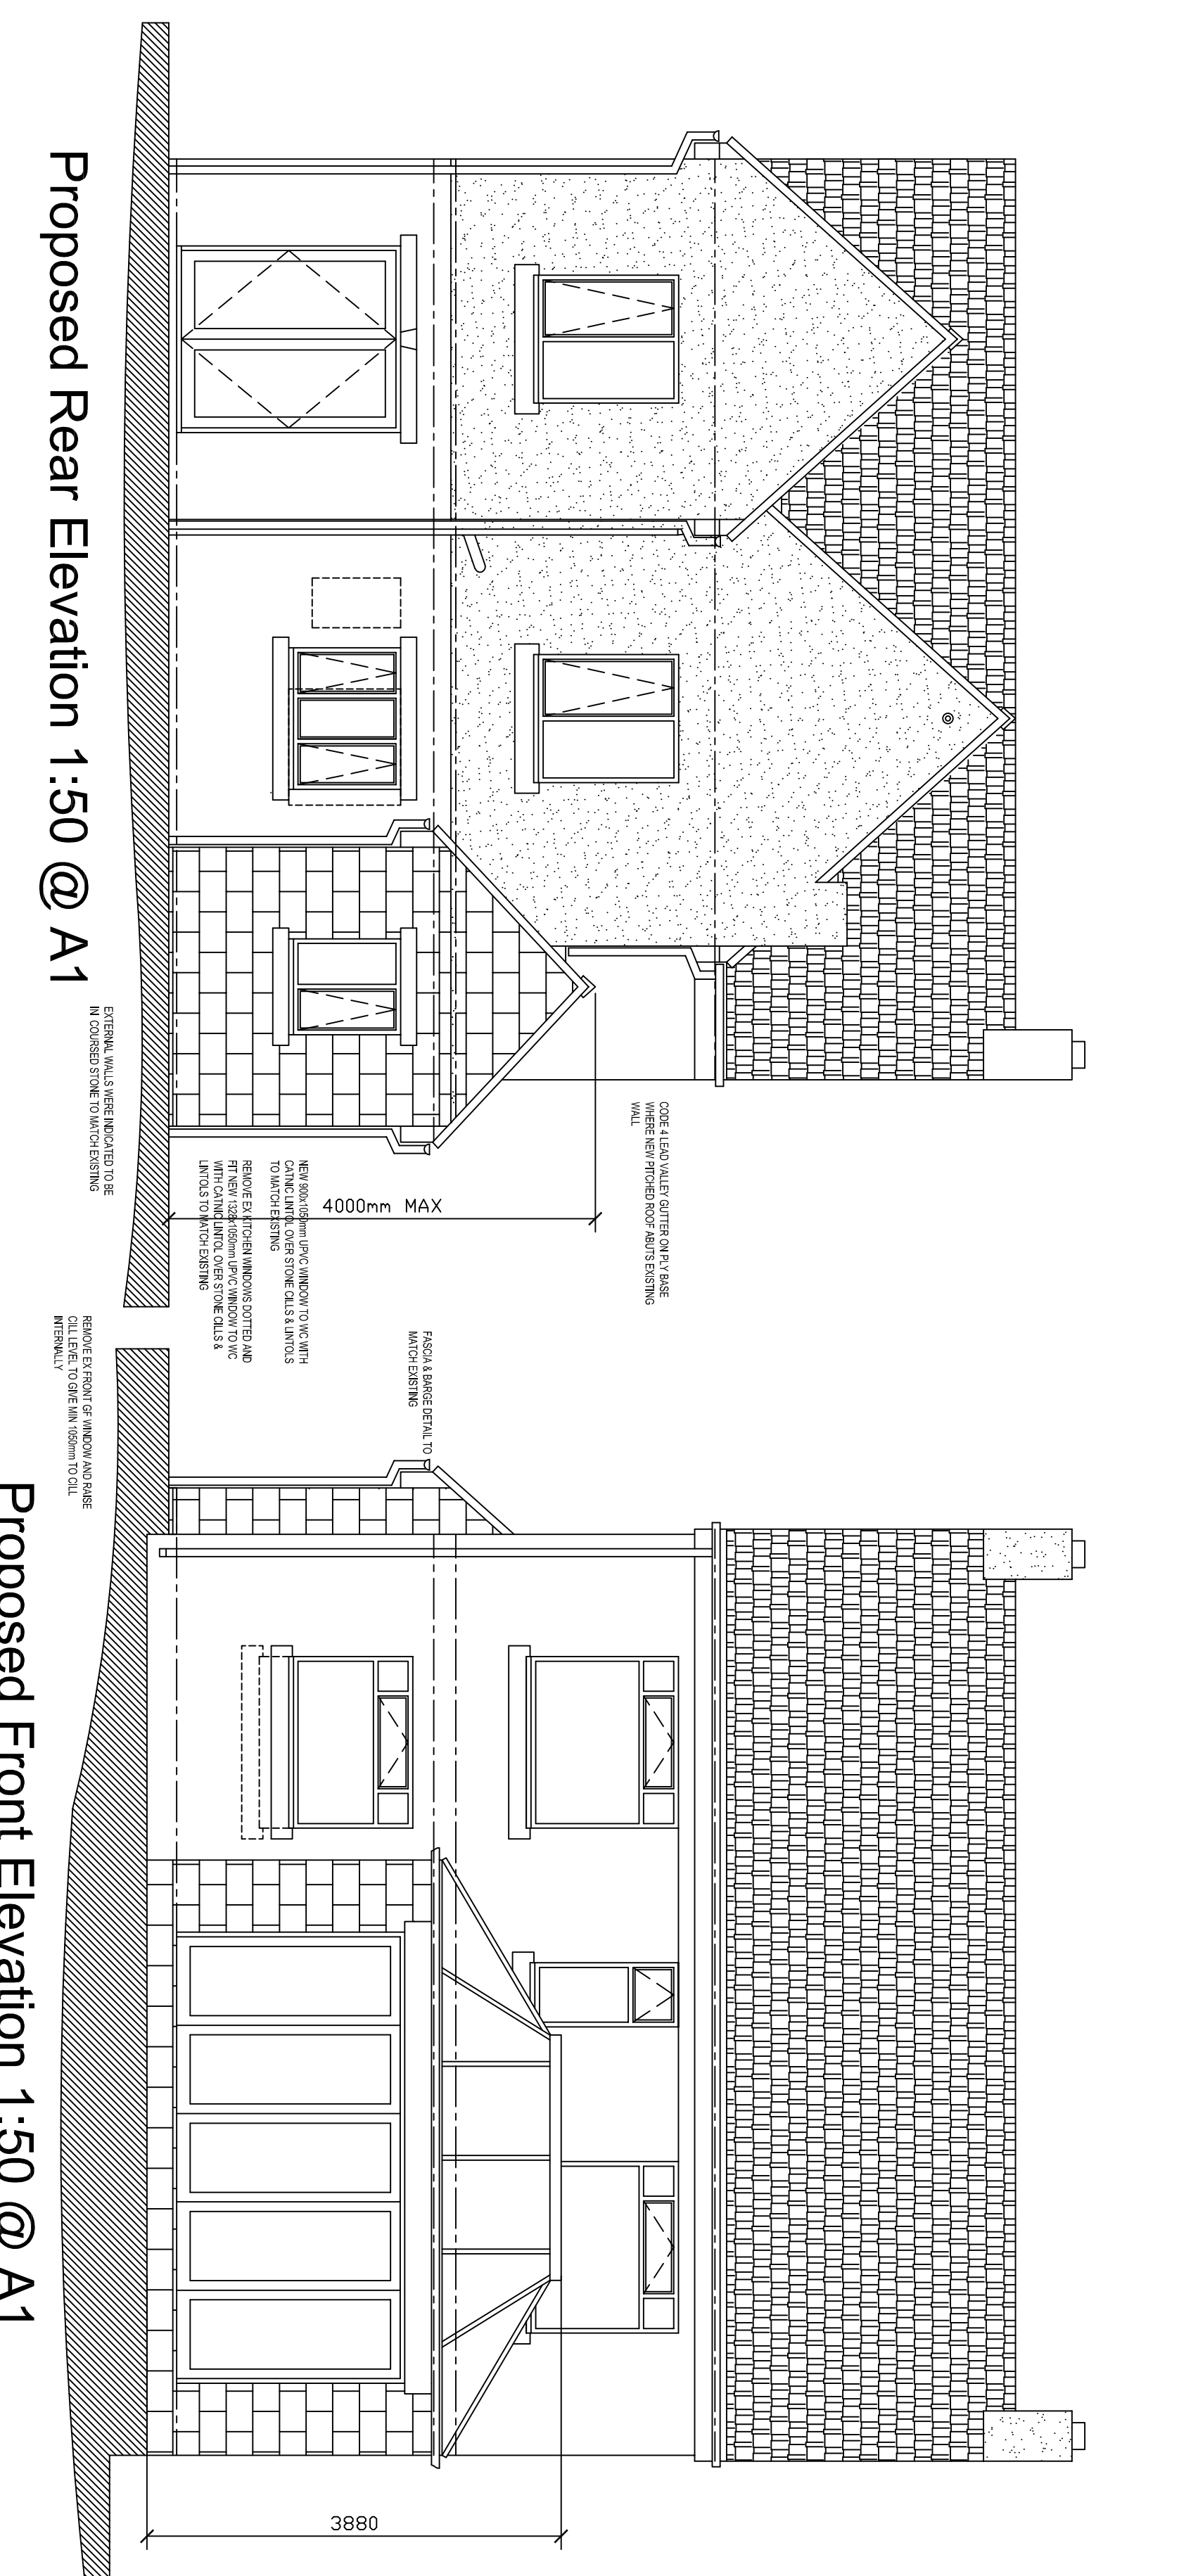
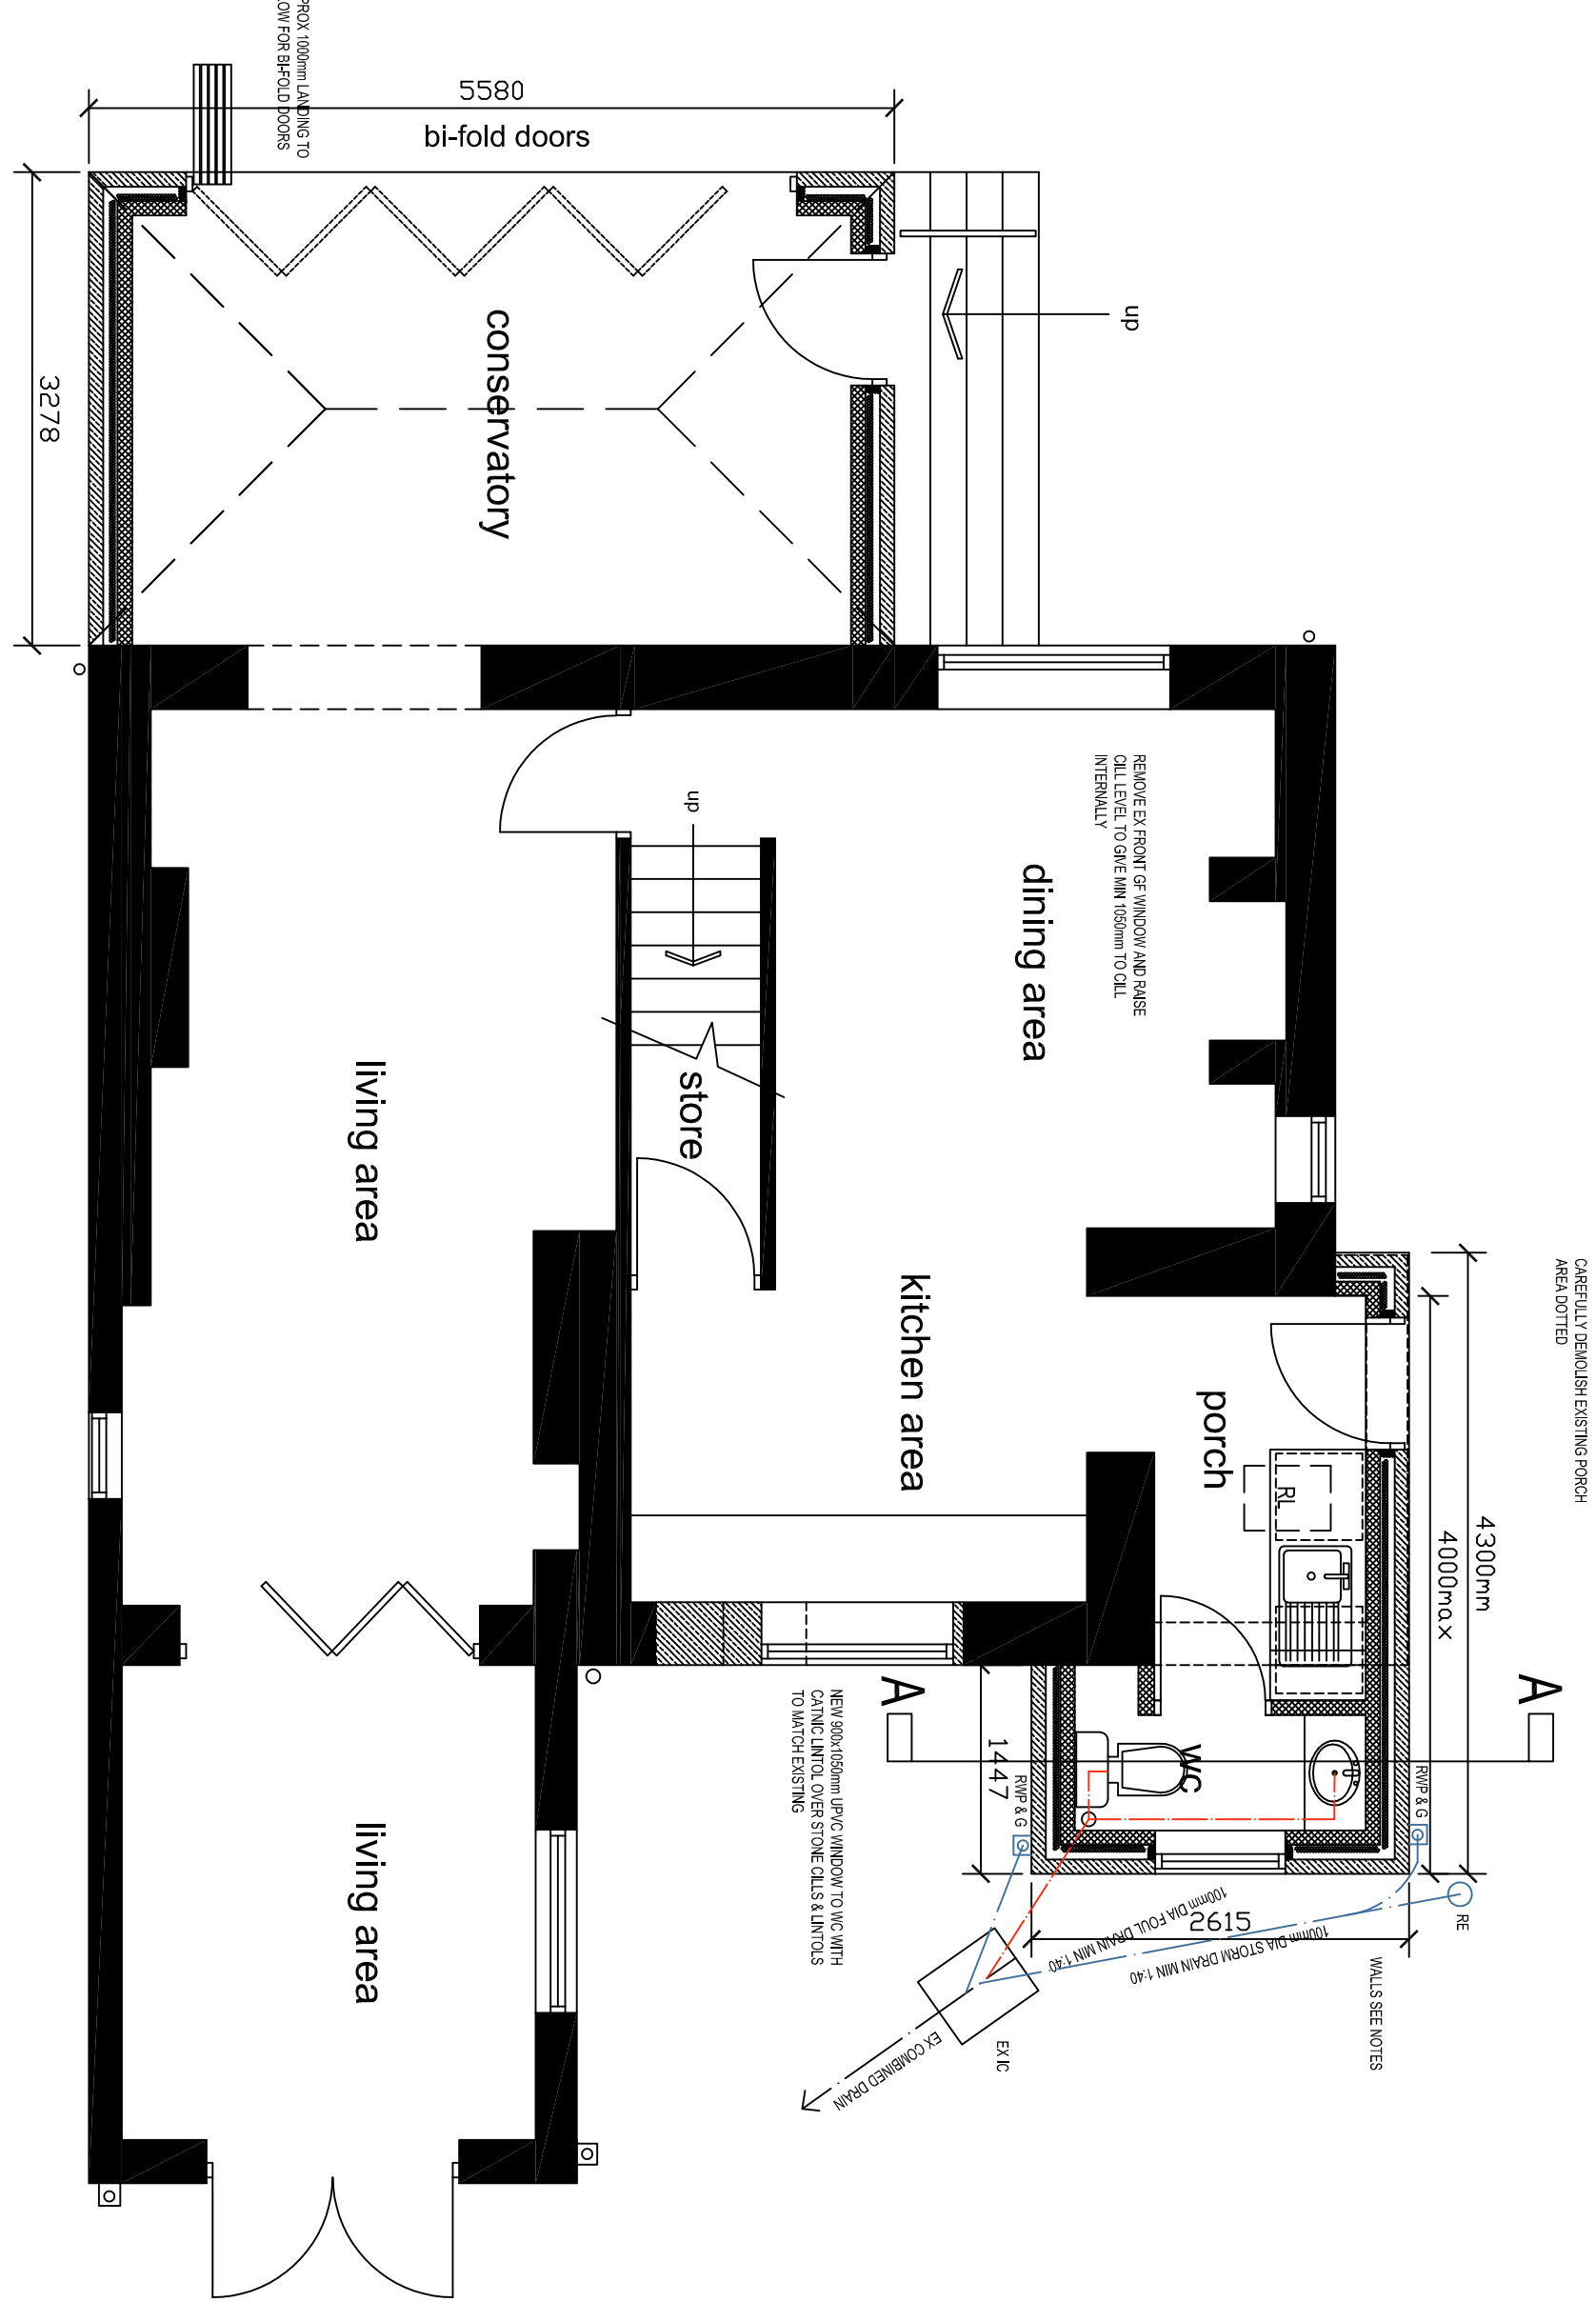
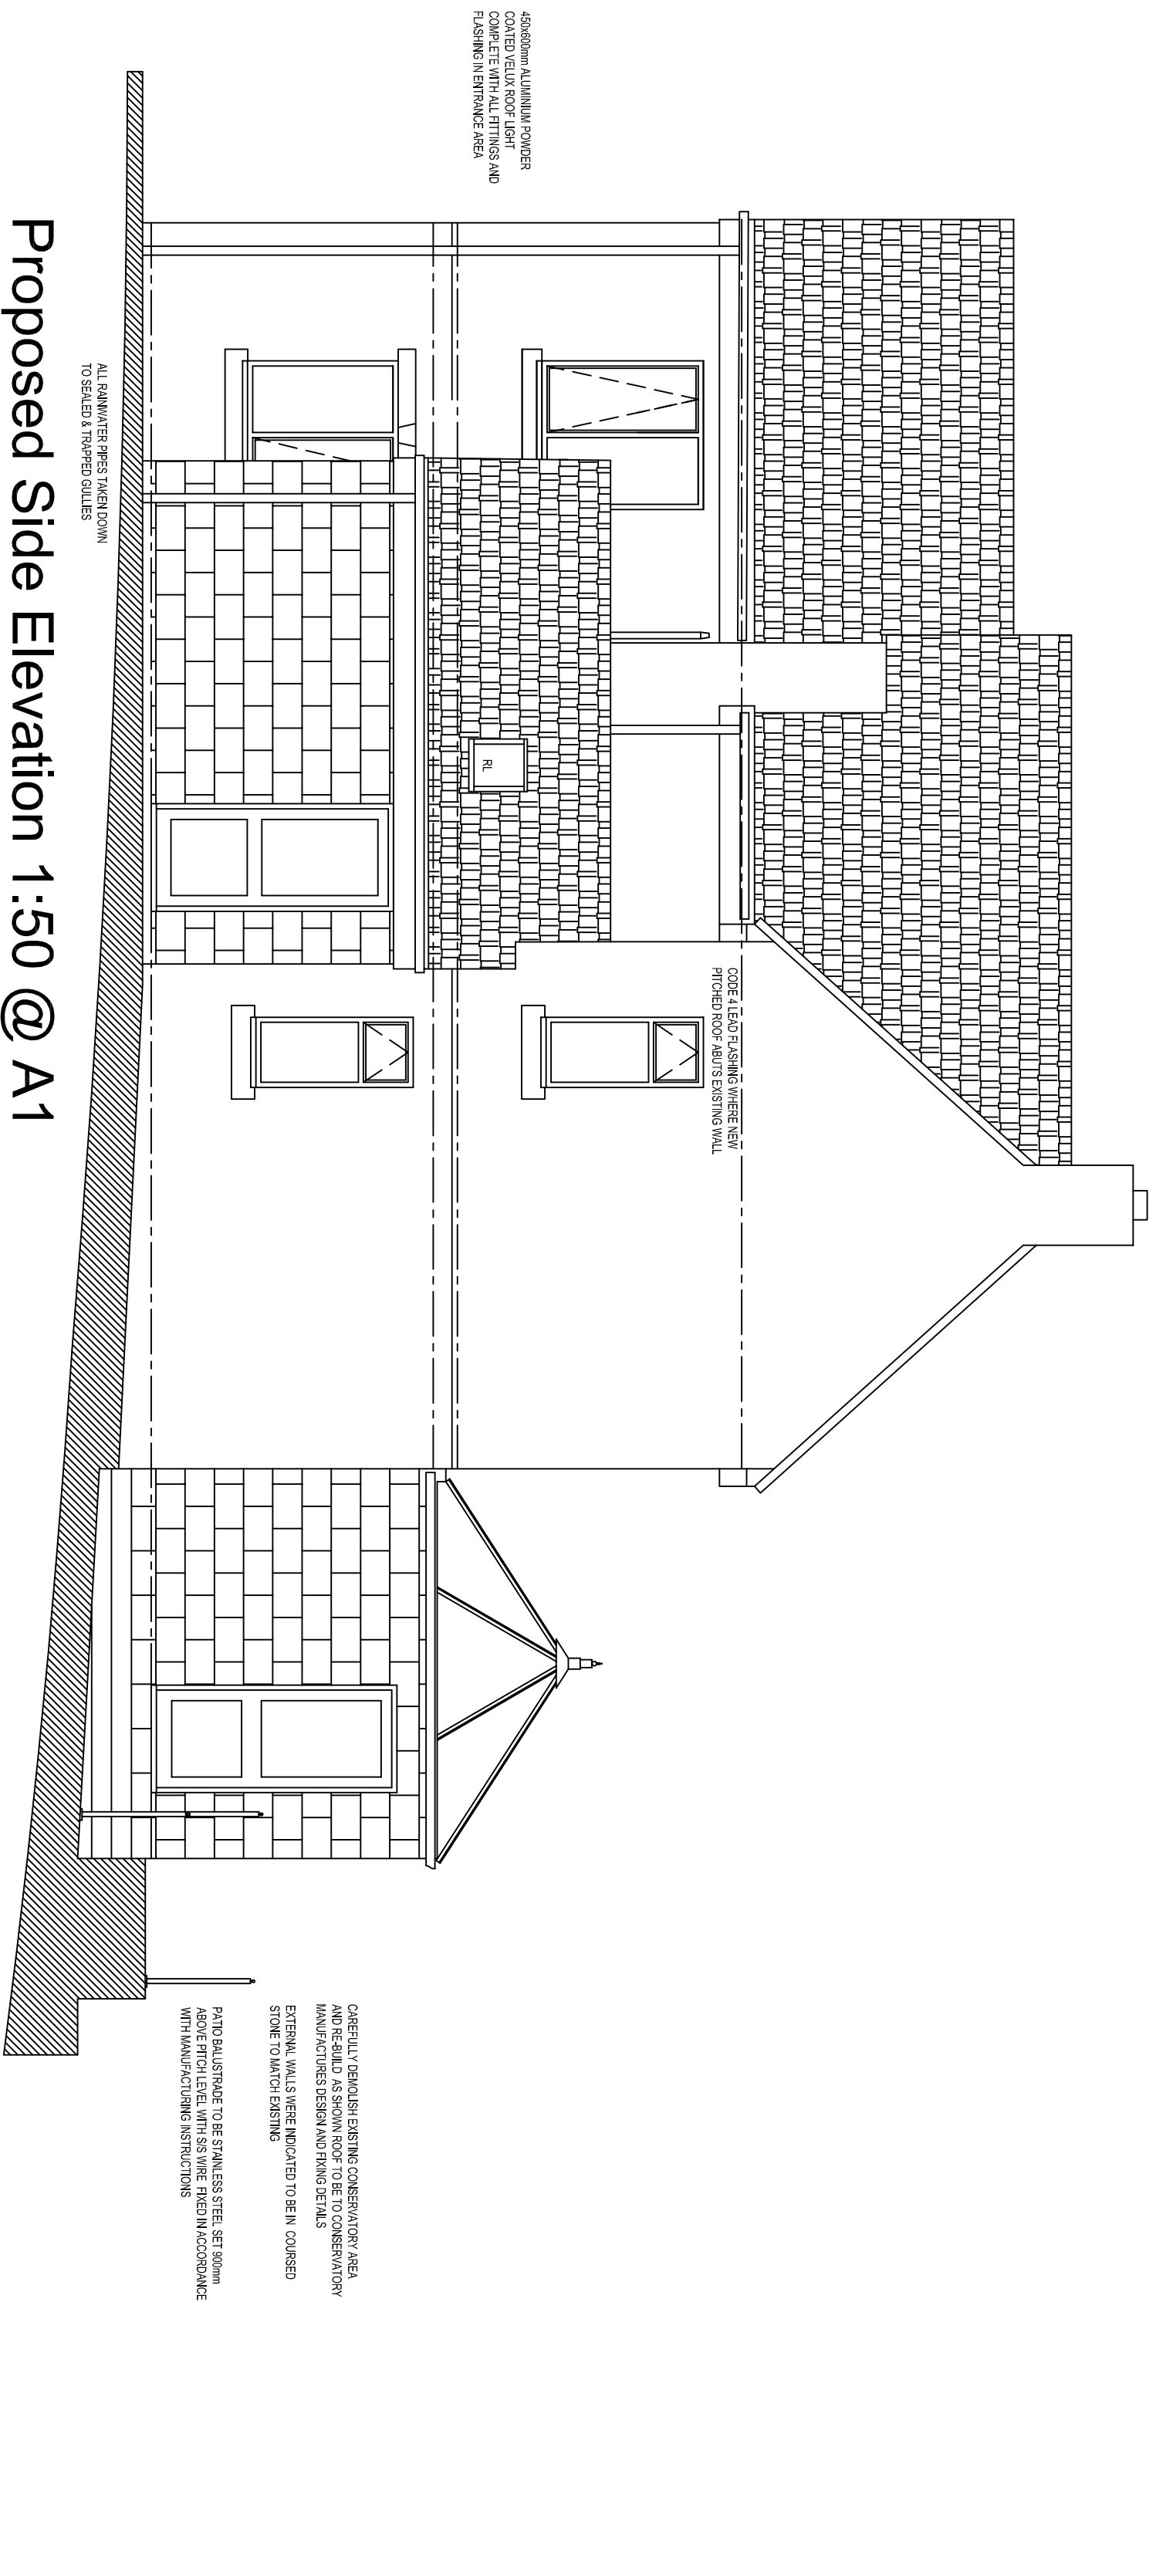
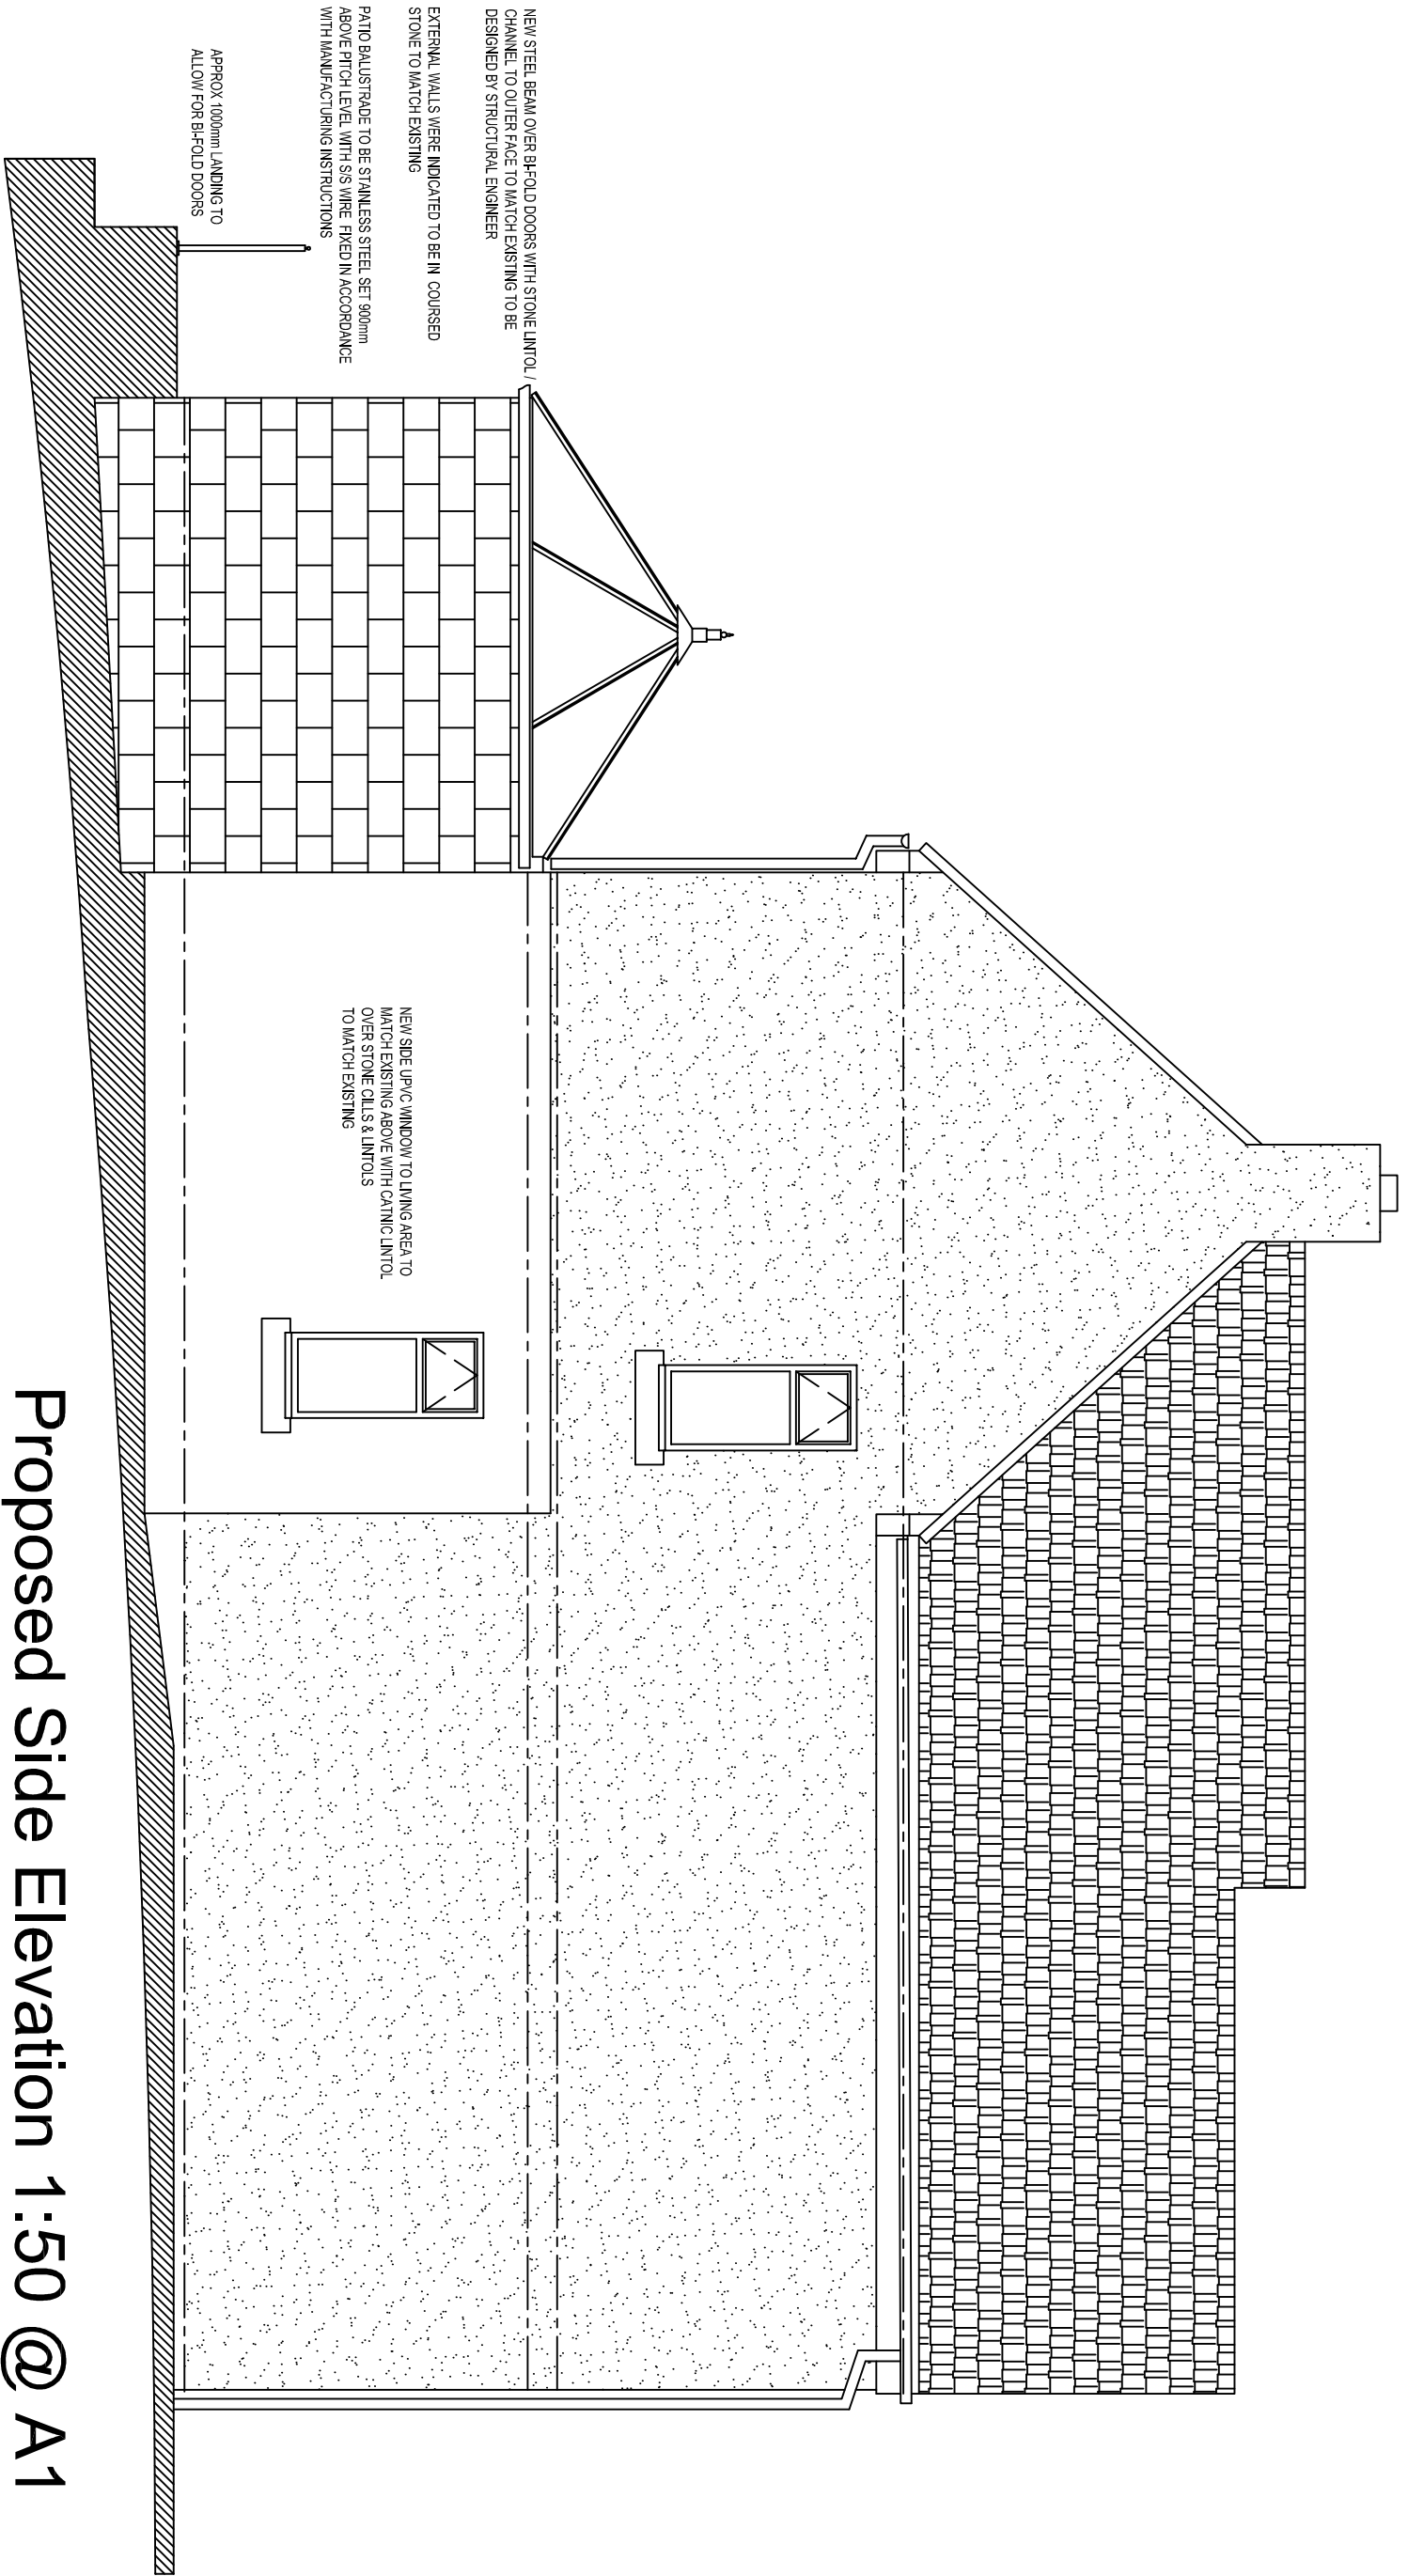


Proposed Demolition of existing Conservatory & rear Porch & rebuild of Conservatory & rear Porch/Wc Extension at Cliff House, Bank End
Brown Edge, Stoke on Trent. ST6 8QR
For Mr & Mrs C. Condliffe. scale :- 1:50 date :- May 2022