

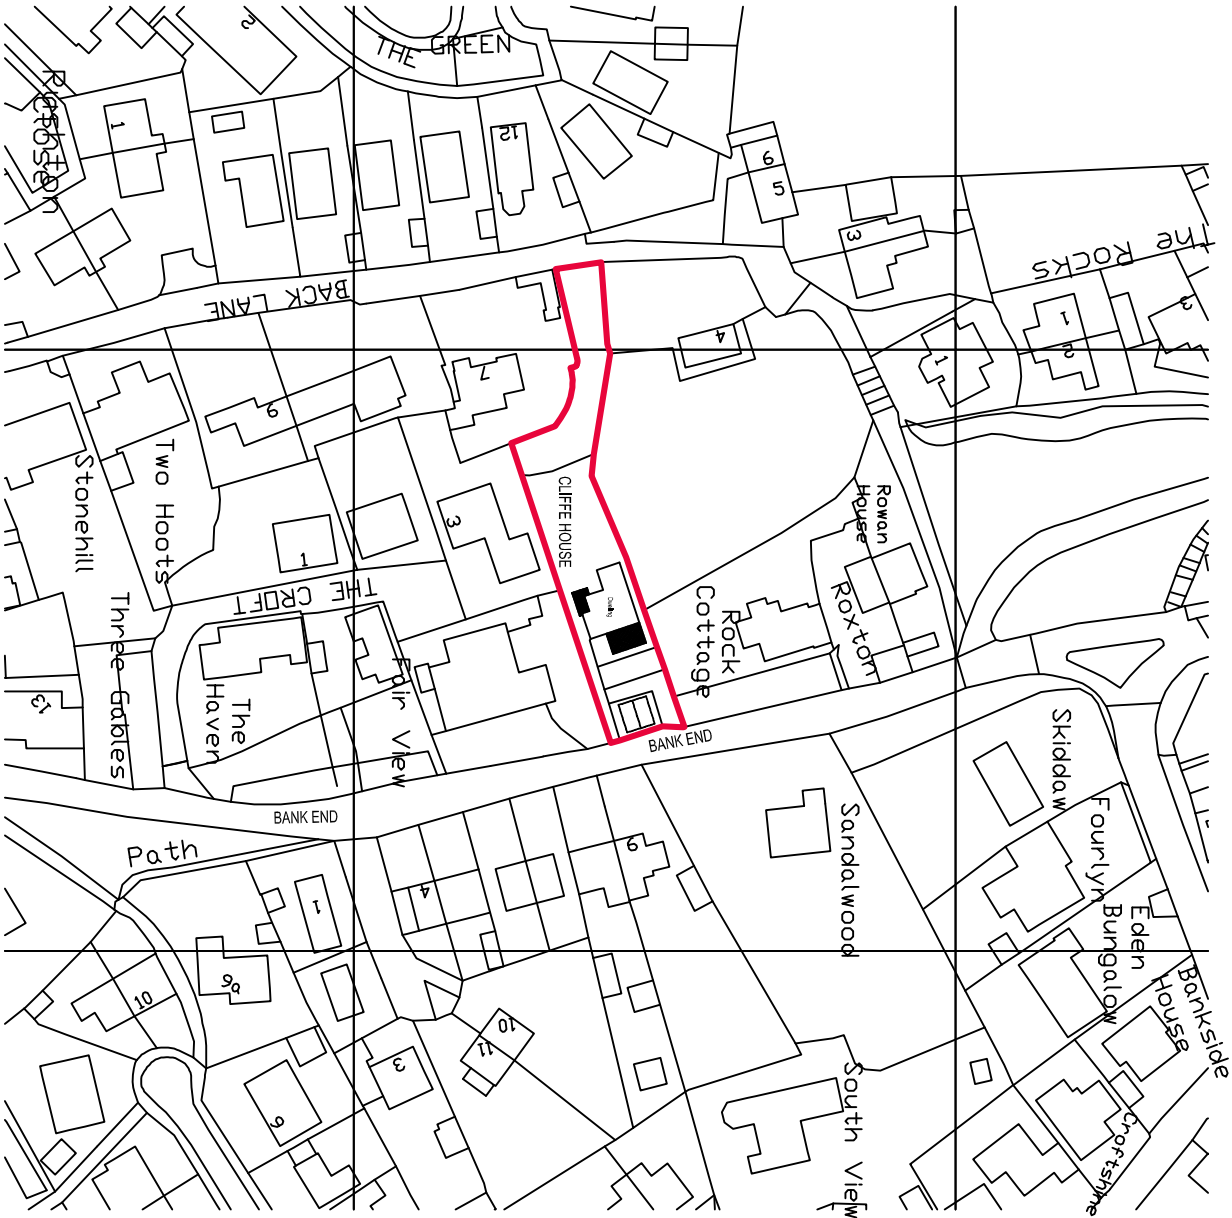
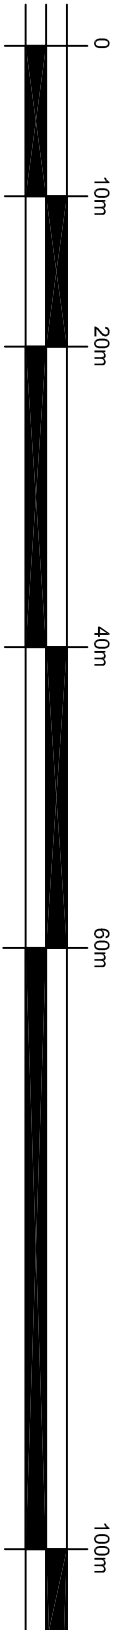


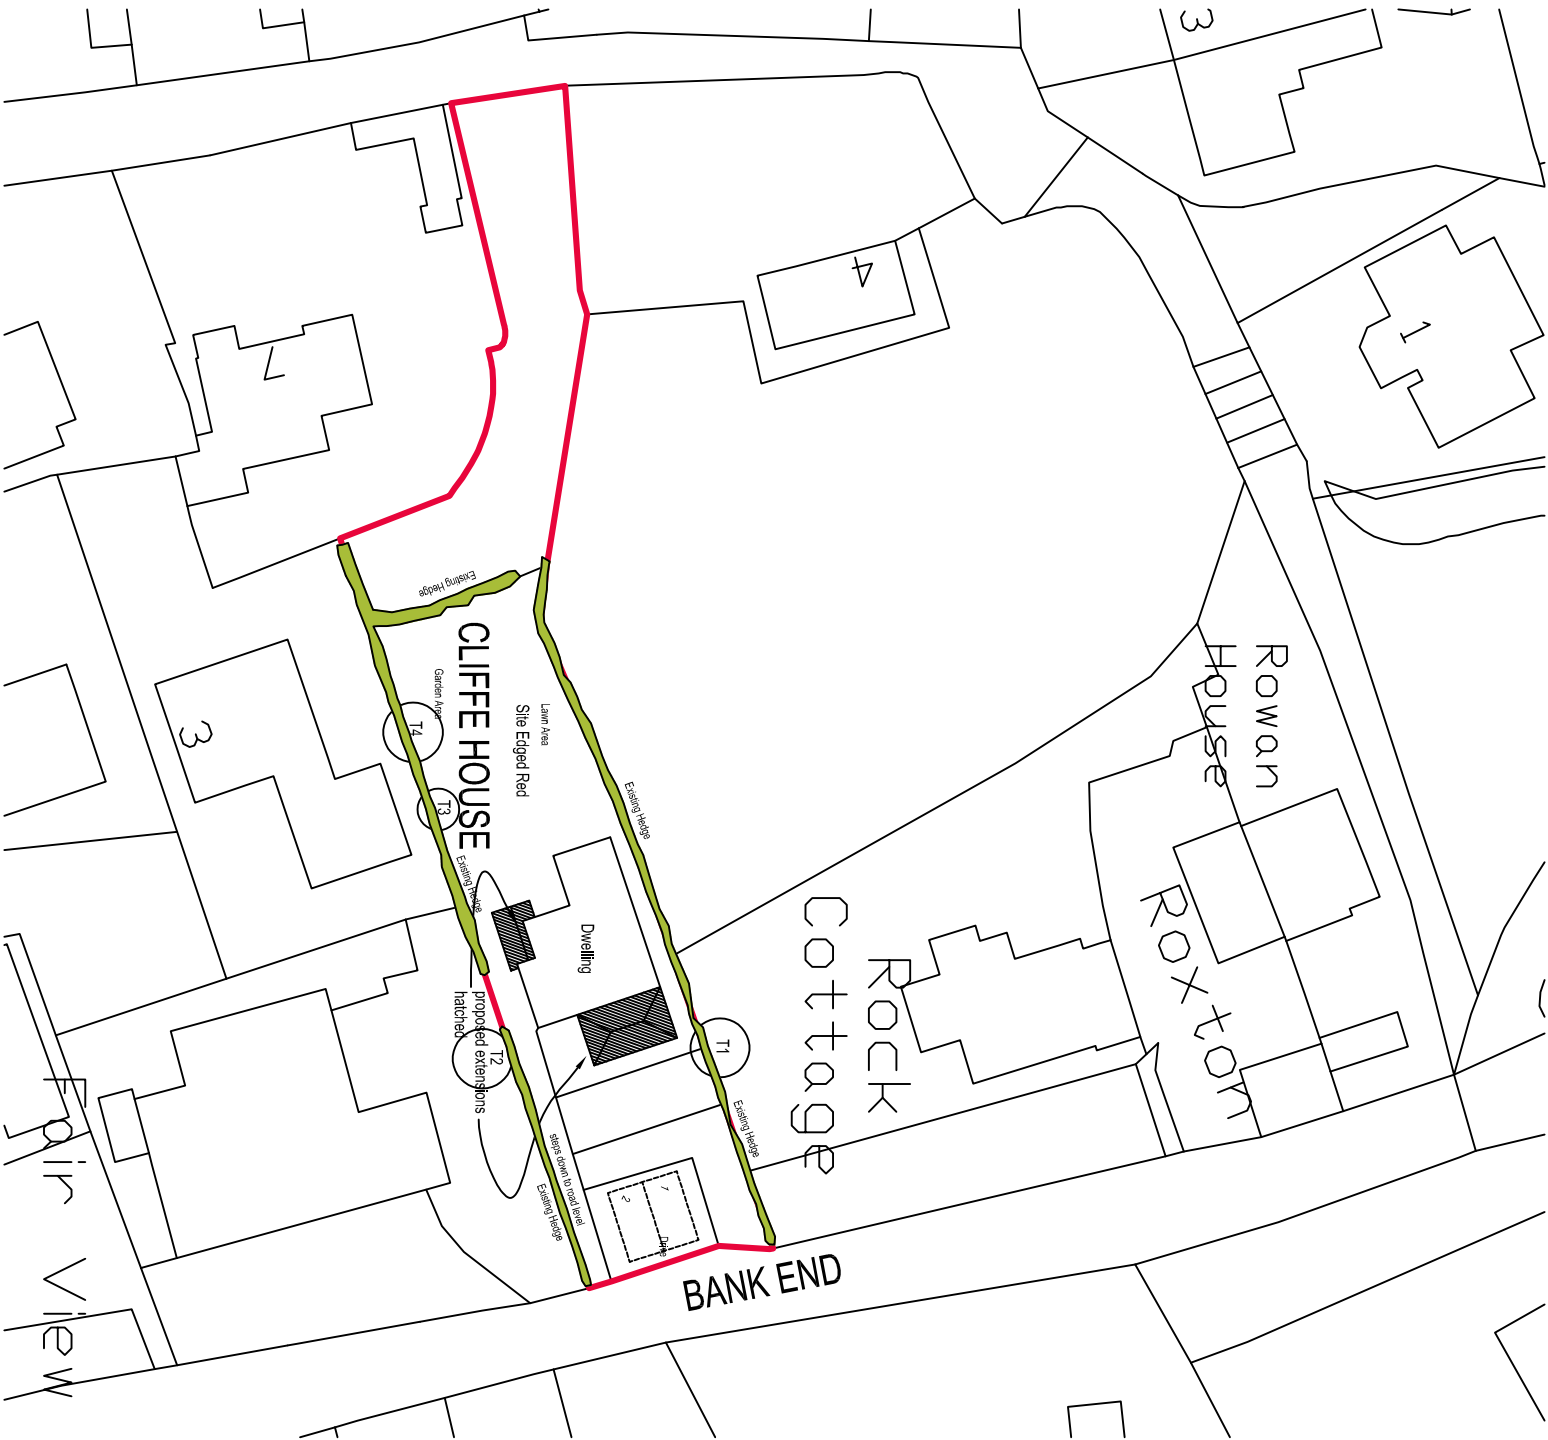

Crown Copyright and database rights 2022. OS 100031961 National Map Centre. Purchased 30/05/2022 1 year licence.

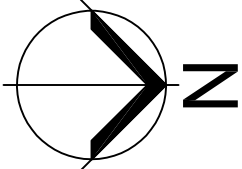

Proposed Demolition of existing Conservatory & rear Porch & rebuild of Conservatory & rear Porch/Wc Extension at Cliffe House, Bank End
Brown Edge, Stoke on Trent. ST6 8QR
For Mr & Mrs C. Condliffe. scale :- 1:1250 & 1:500 date :- May 2022