


ELEVATION OF CONCRETE BLOCK WALL AS EXISTING

ELEVATION OF STONE WALL AS PROPOSED
scale 1/100 0 1 2 3 4 5m

Notes
1. new stone supplied and finished to match adjacent walling beyond pier; coursing to match extg
2. pointing to be coloured and slightly recessed to match new work elsewhere

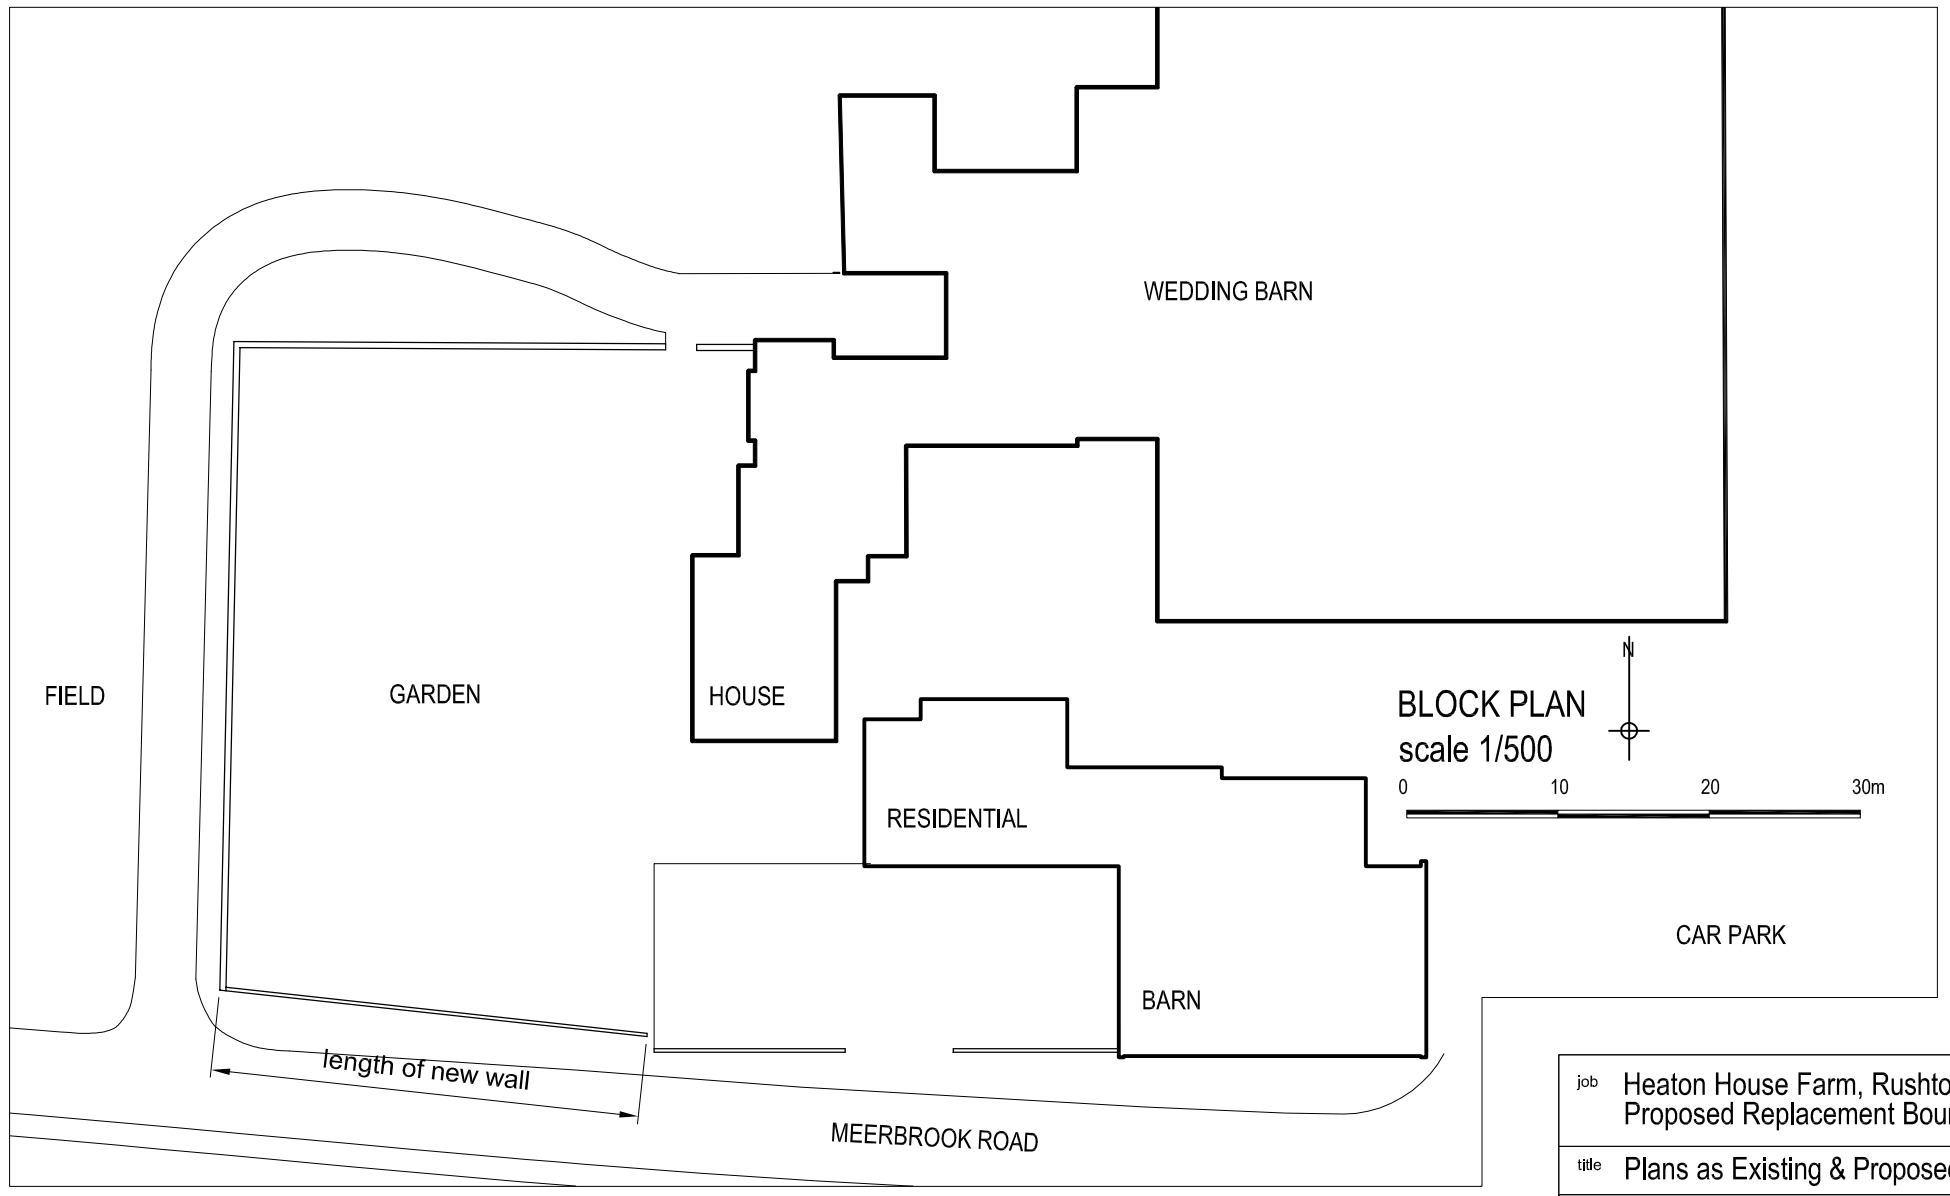

BLOCK PLAN
scale 1/500 0 10 20 30m



PHOTOGRAPH OF WALL FROM EASTERN APPROACH ALONG MEERBROOK ROAD

DESIGN STATEMENT
The garden is currently bounded by an original stone wall, thought to be early 19th century, to the north and west. The original stone wall to the south, bounding onto Meerbrook Road, was dismantled in the 1970's and replaced with a concrete block wall.
The intention is now to reinstate a stone wall to the road frontage to match, as close as is possible, the original stone wall. The verge to Meerbrook Road is sloping and it is necessary to step the wall as it rises up the road. General heights, detailing and coursing have been taken from the existing wall to the north which is similarly stepped up the rising groumd

job	Heaton House Farm, Rushton Spencer Proposed Replacement Boundary Wall		
title	Plans as Existing & Proposed		
date 26.05.22	scale as shown @ A3	dwg. no. HHF-W-01	rev. A

Ian Ankers architecture
Building and Design Consultants
Ryecroft Farm, Rushton Spencer, Macclesfield, SK11 0RP
t 01260 546944
e ian@ianankers.co.uk
w www.ianankers.co.uk