



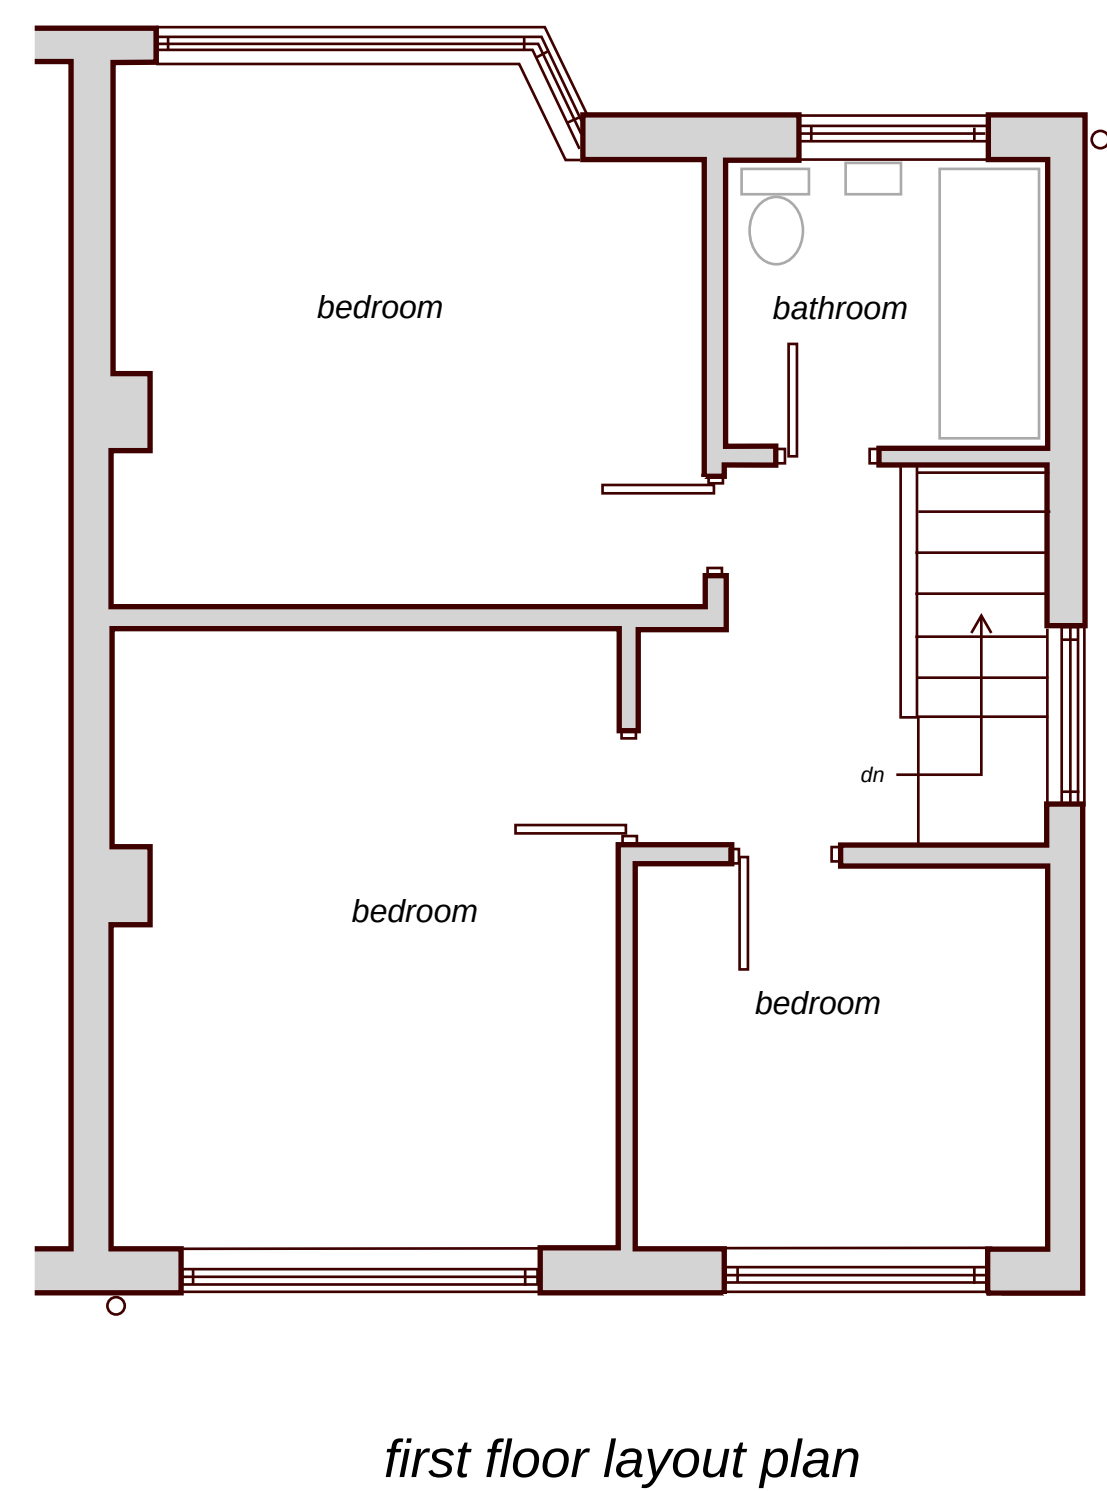

Proposed Two Storey Side Extension
at 25, Uplands Drive, Werrington, Staffs. ST9 0LG

Scale 1-50 (A1) - existing layout Dwg ref UD1a May 2022

Geoff Rouane C.Build.E, MCABE, MRICS.
Chartered Surveyor Chartered Engineer
Tel 07946517767
Email: geoffrouane@btinternet.com

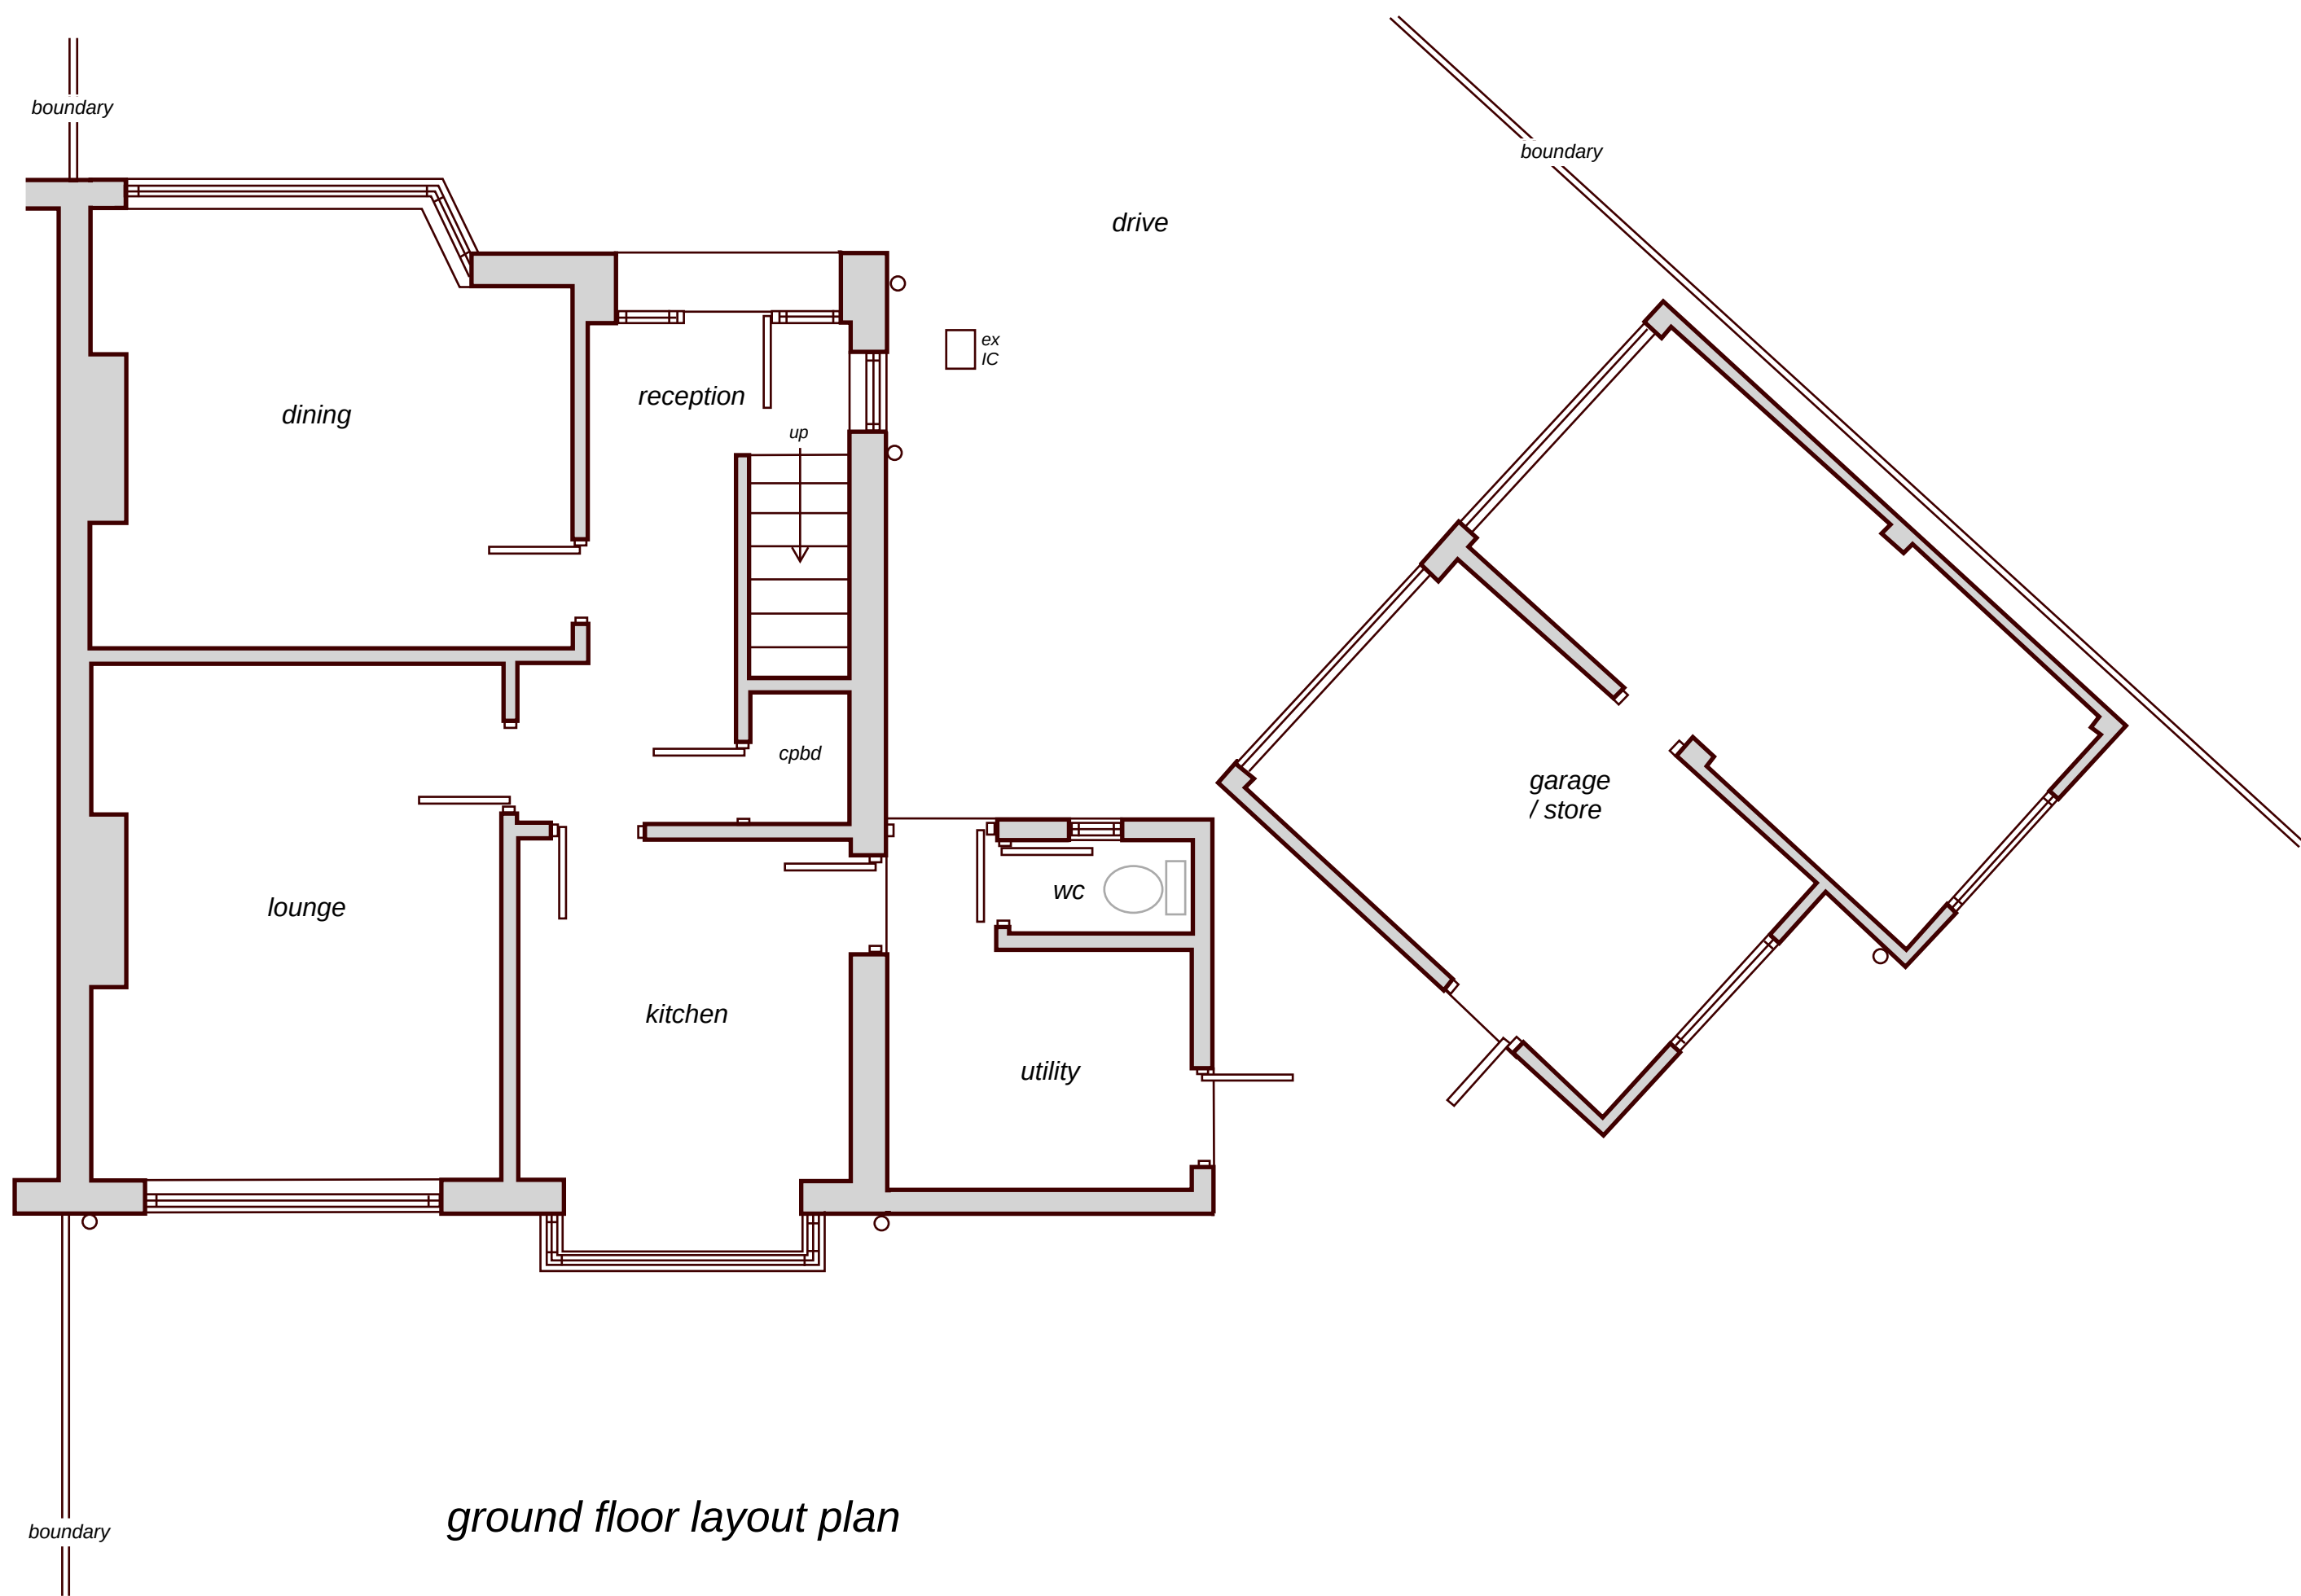