


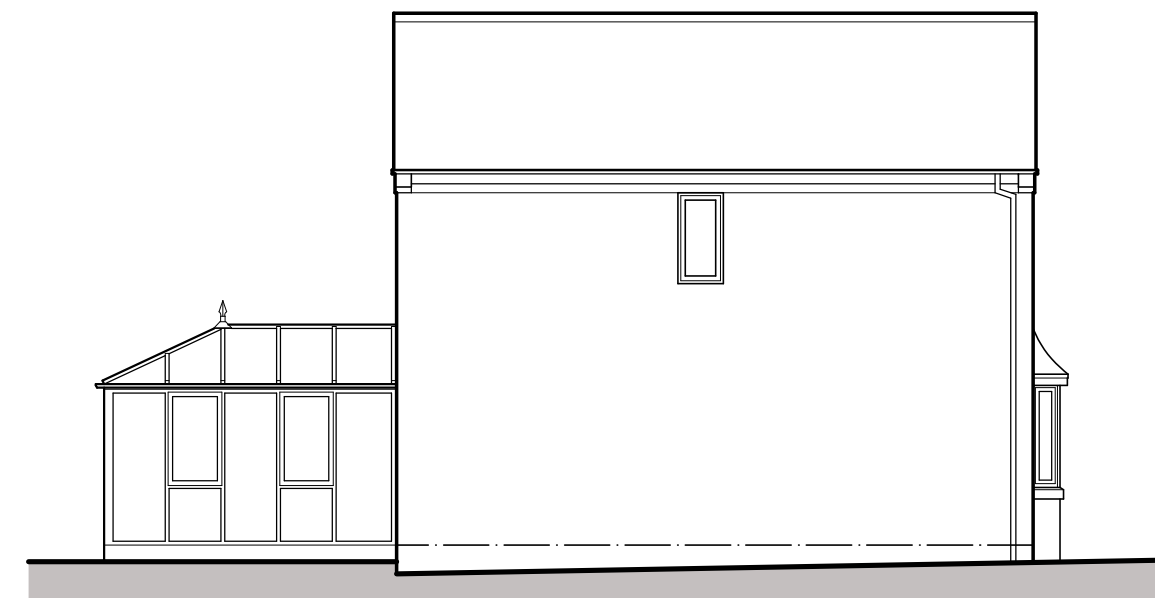


SOUTH ELEVATION




WEST ELEVATION



EAST ELEVATION

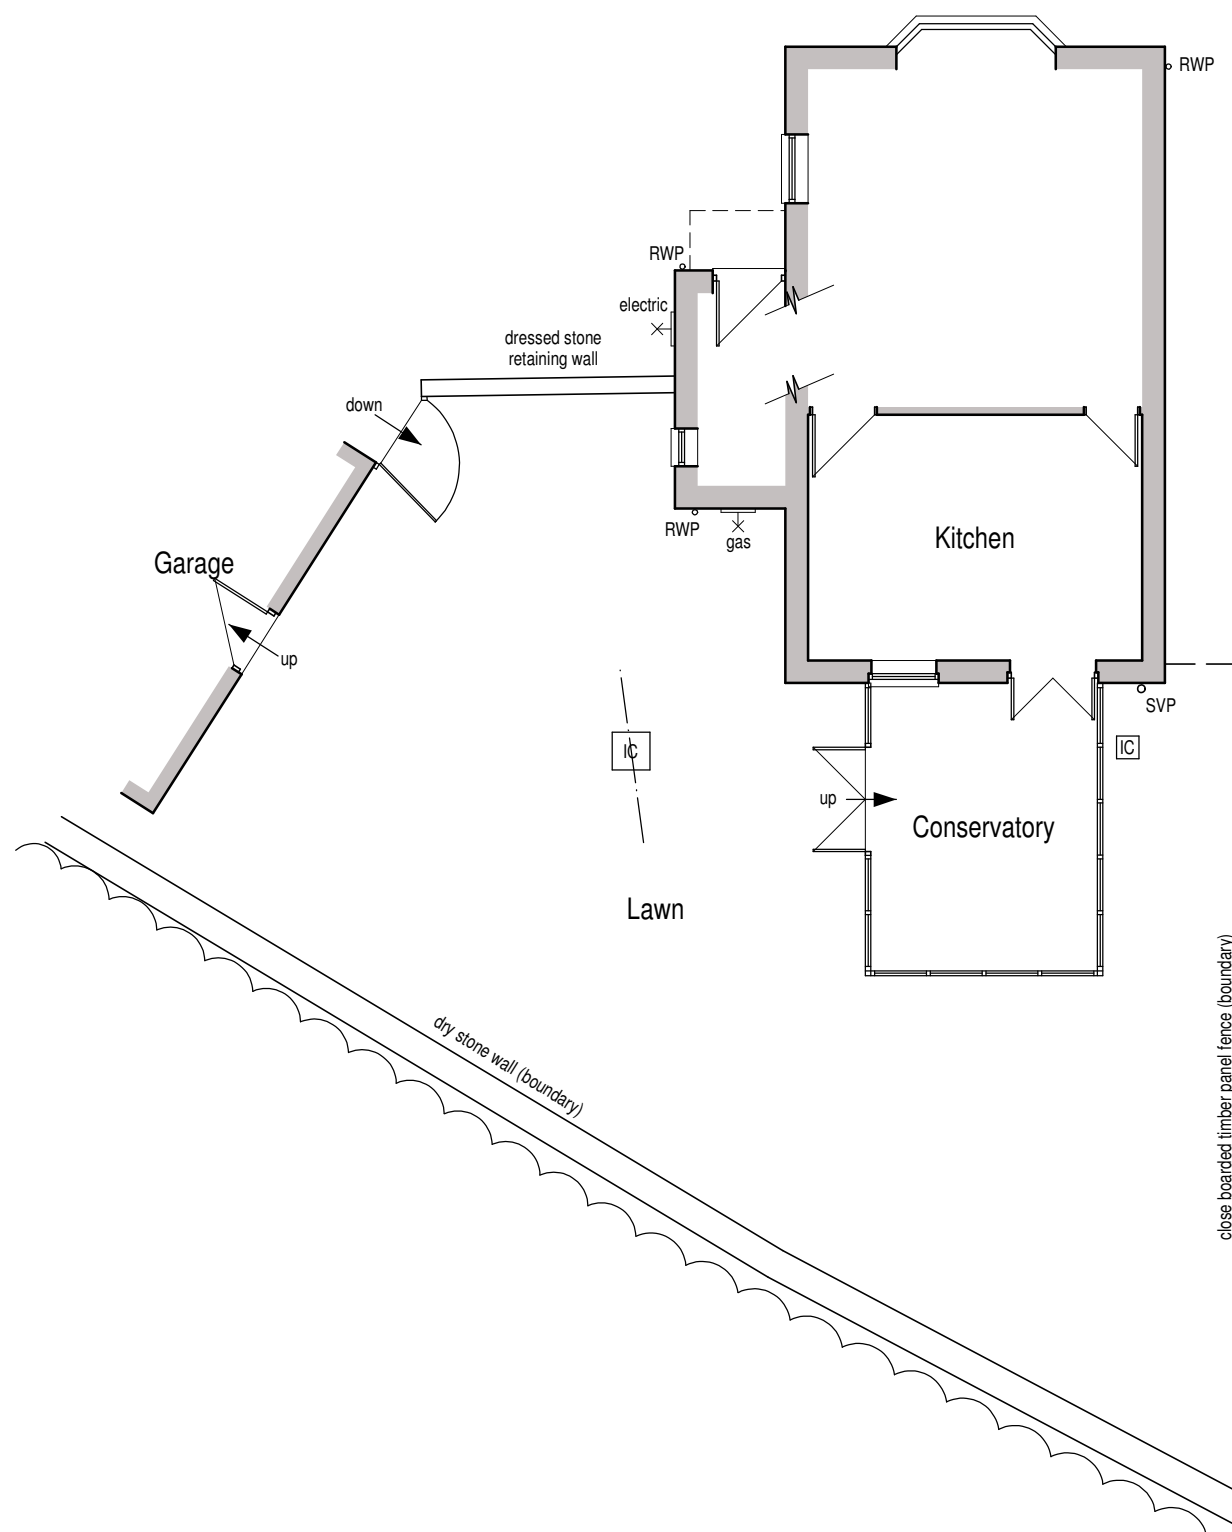

PART-GROUND FLOOR PLAN

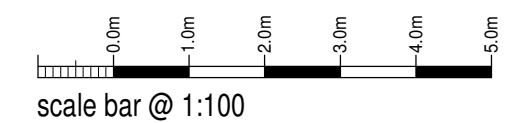

scale bar @ 1:100

Mr & Mrs Harrison Price

Proposed Rear Extension at
21 Dove Way,
Waterhouses,
ST10 3HG

Existing Conditions
Part-Ground Floor Plan + Elevations

Date	March 2022	Sheet	A2	Scale	1:100
Drwg No.	2022-2692-01	Rev.	-	Drawn	ASR / NAW



10 Cawdry Buildings, Fountain Street, Leek. ST13 6JP
Telephone: 01538 386002
E-mail: info@sammonsltd.co.uk
Web: www.sammonsltd.co.uk

This drawing is copyright.
All dimensions must be checked prior to commencement.