


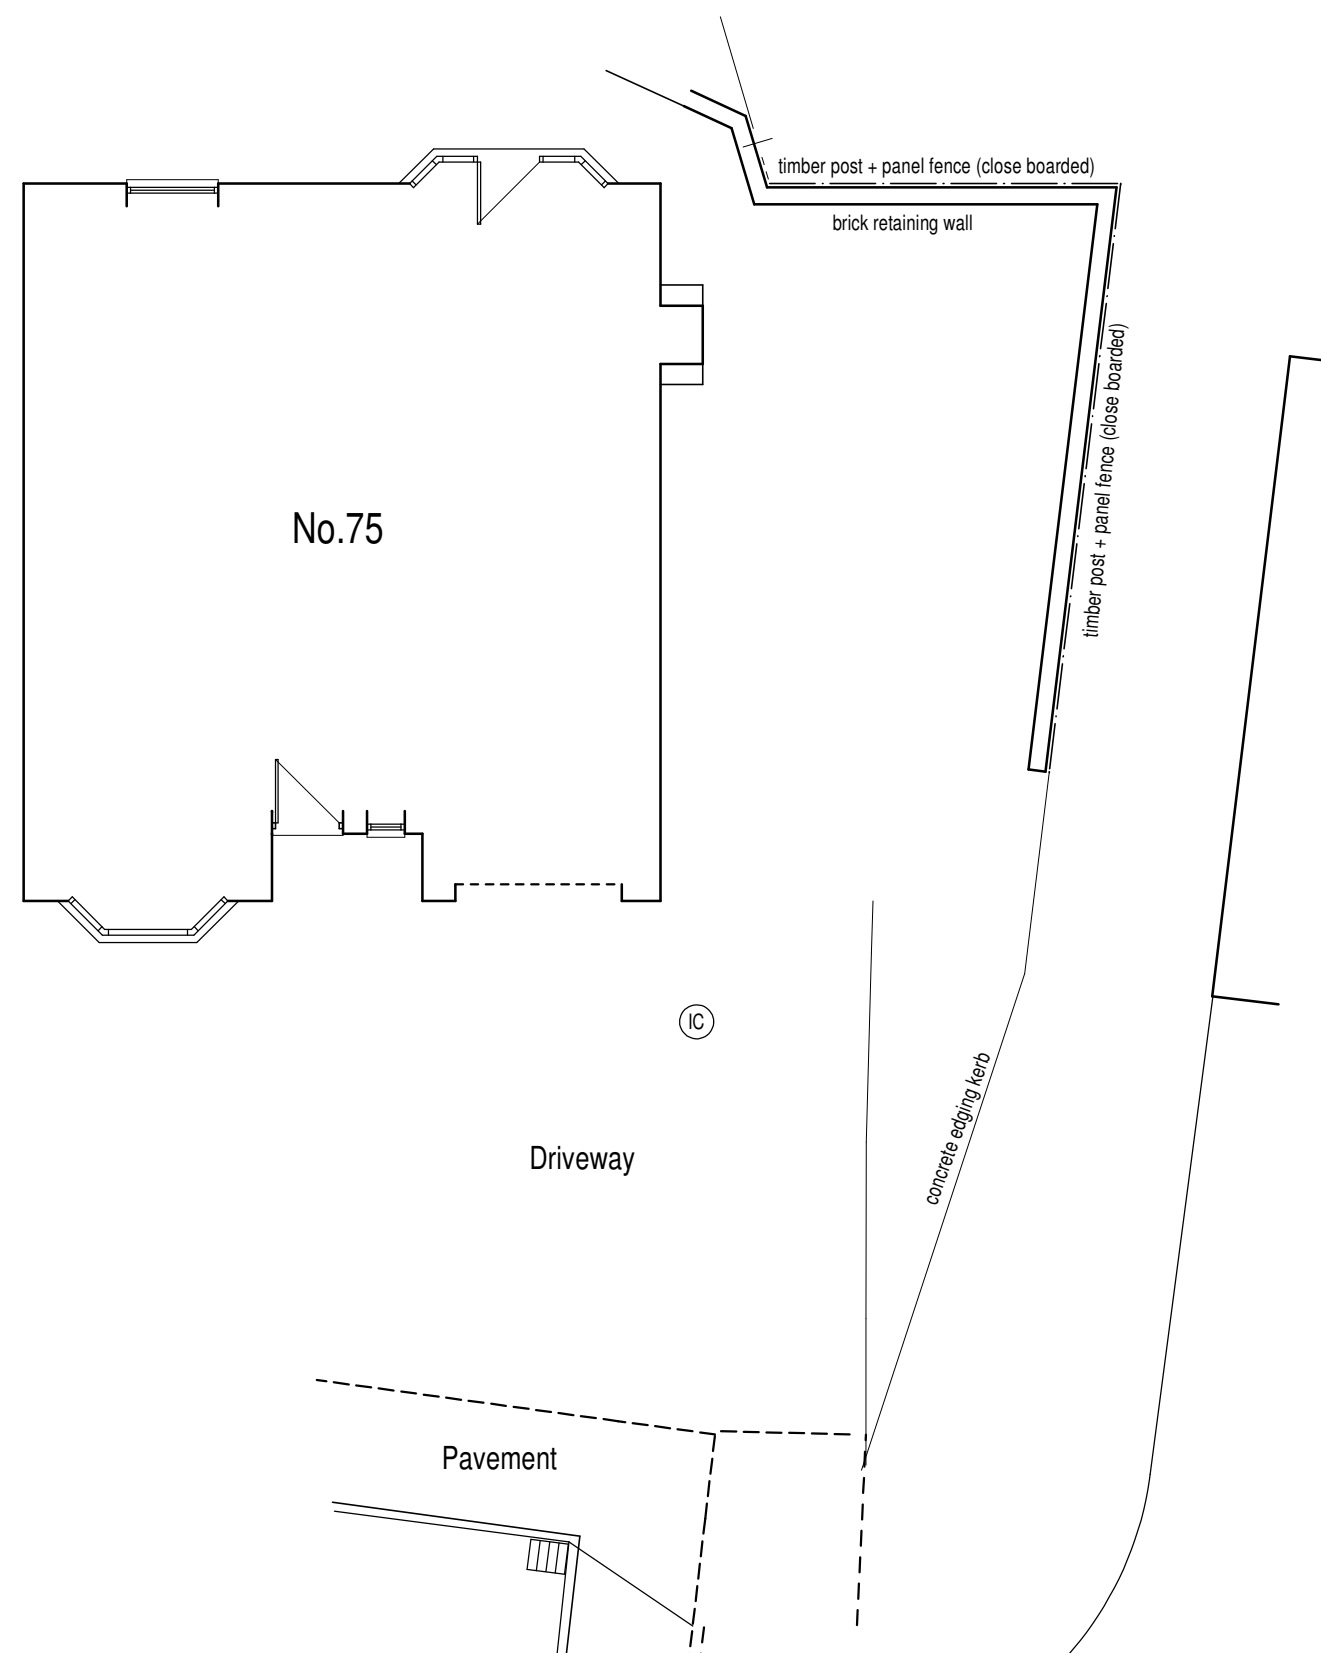


Ground Floor Plan




Front Elevation (North)



Rear Elevation (South)

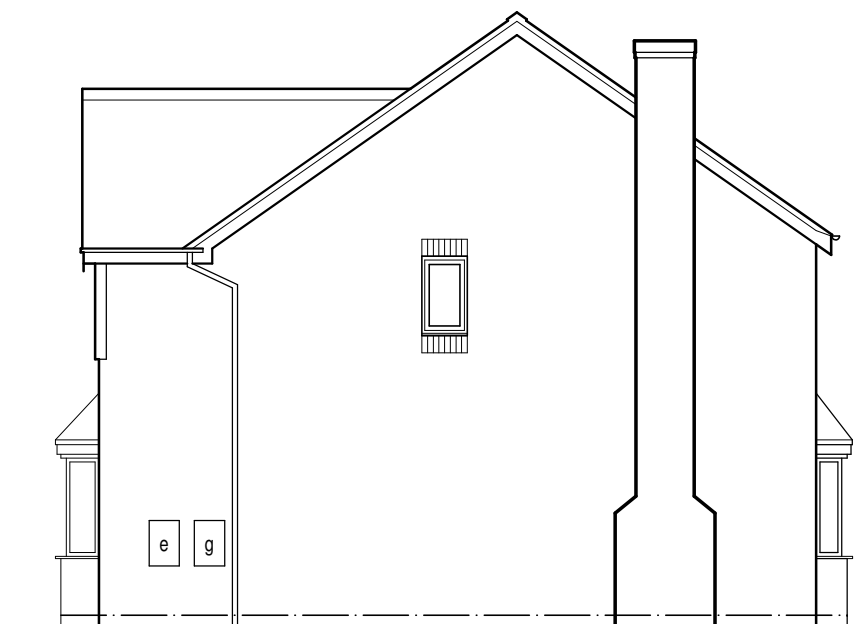

Side Elevation (West)

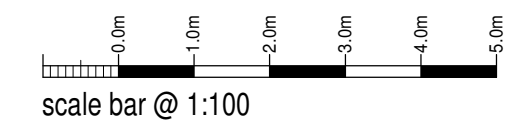

MR MARCHANT

Proposed Side Extension to form
Garage at
75 Cheddleton Park Avenue,
Cheddleton,
Staffordshire,
ST13 7NS

Existing Conditions Plan + Elevations

Date	Sheet	Scale
April 2022	A2	1:100
Drp No.	Rev.	Drawn
2022-2690-01	-	ASR / NAW



10 Cawdry Buildings, Fountain Street, Leek. ST13 6JP
Telephone: 01538 386002
E-mail: info@sammonsltd.co.uk
Web: www.sammonsltd.co.uk

This drawing is copyright.
All dimensions must be checked prior to commencement.