


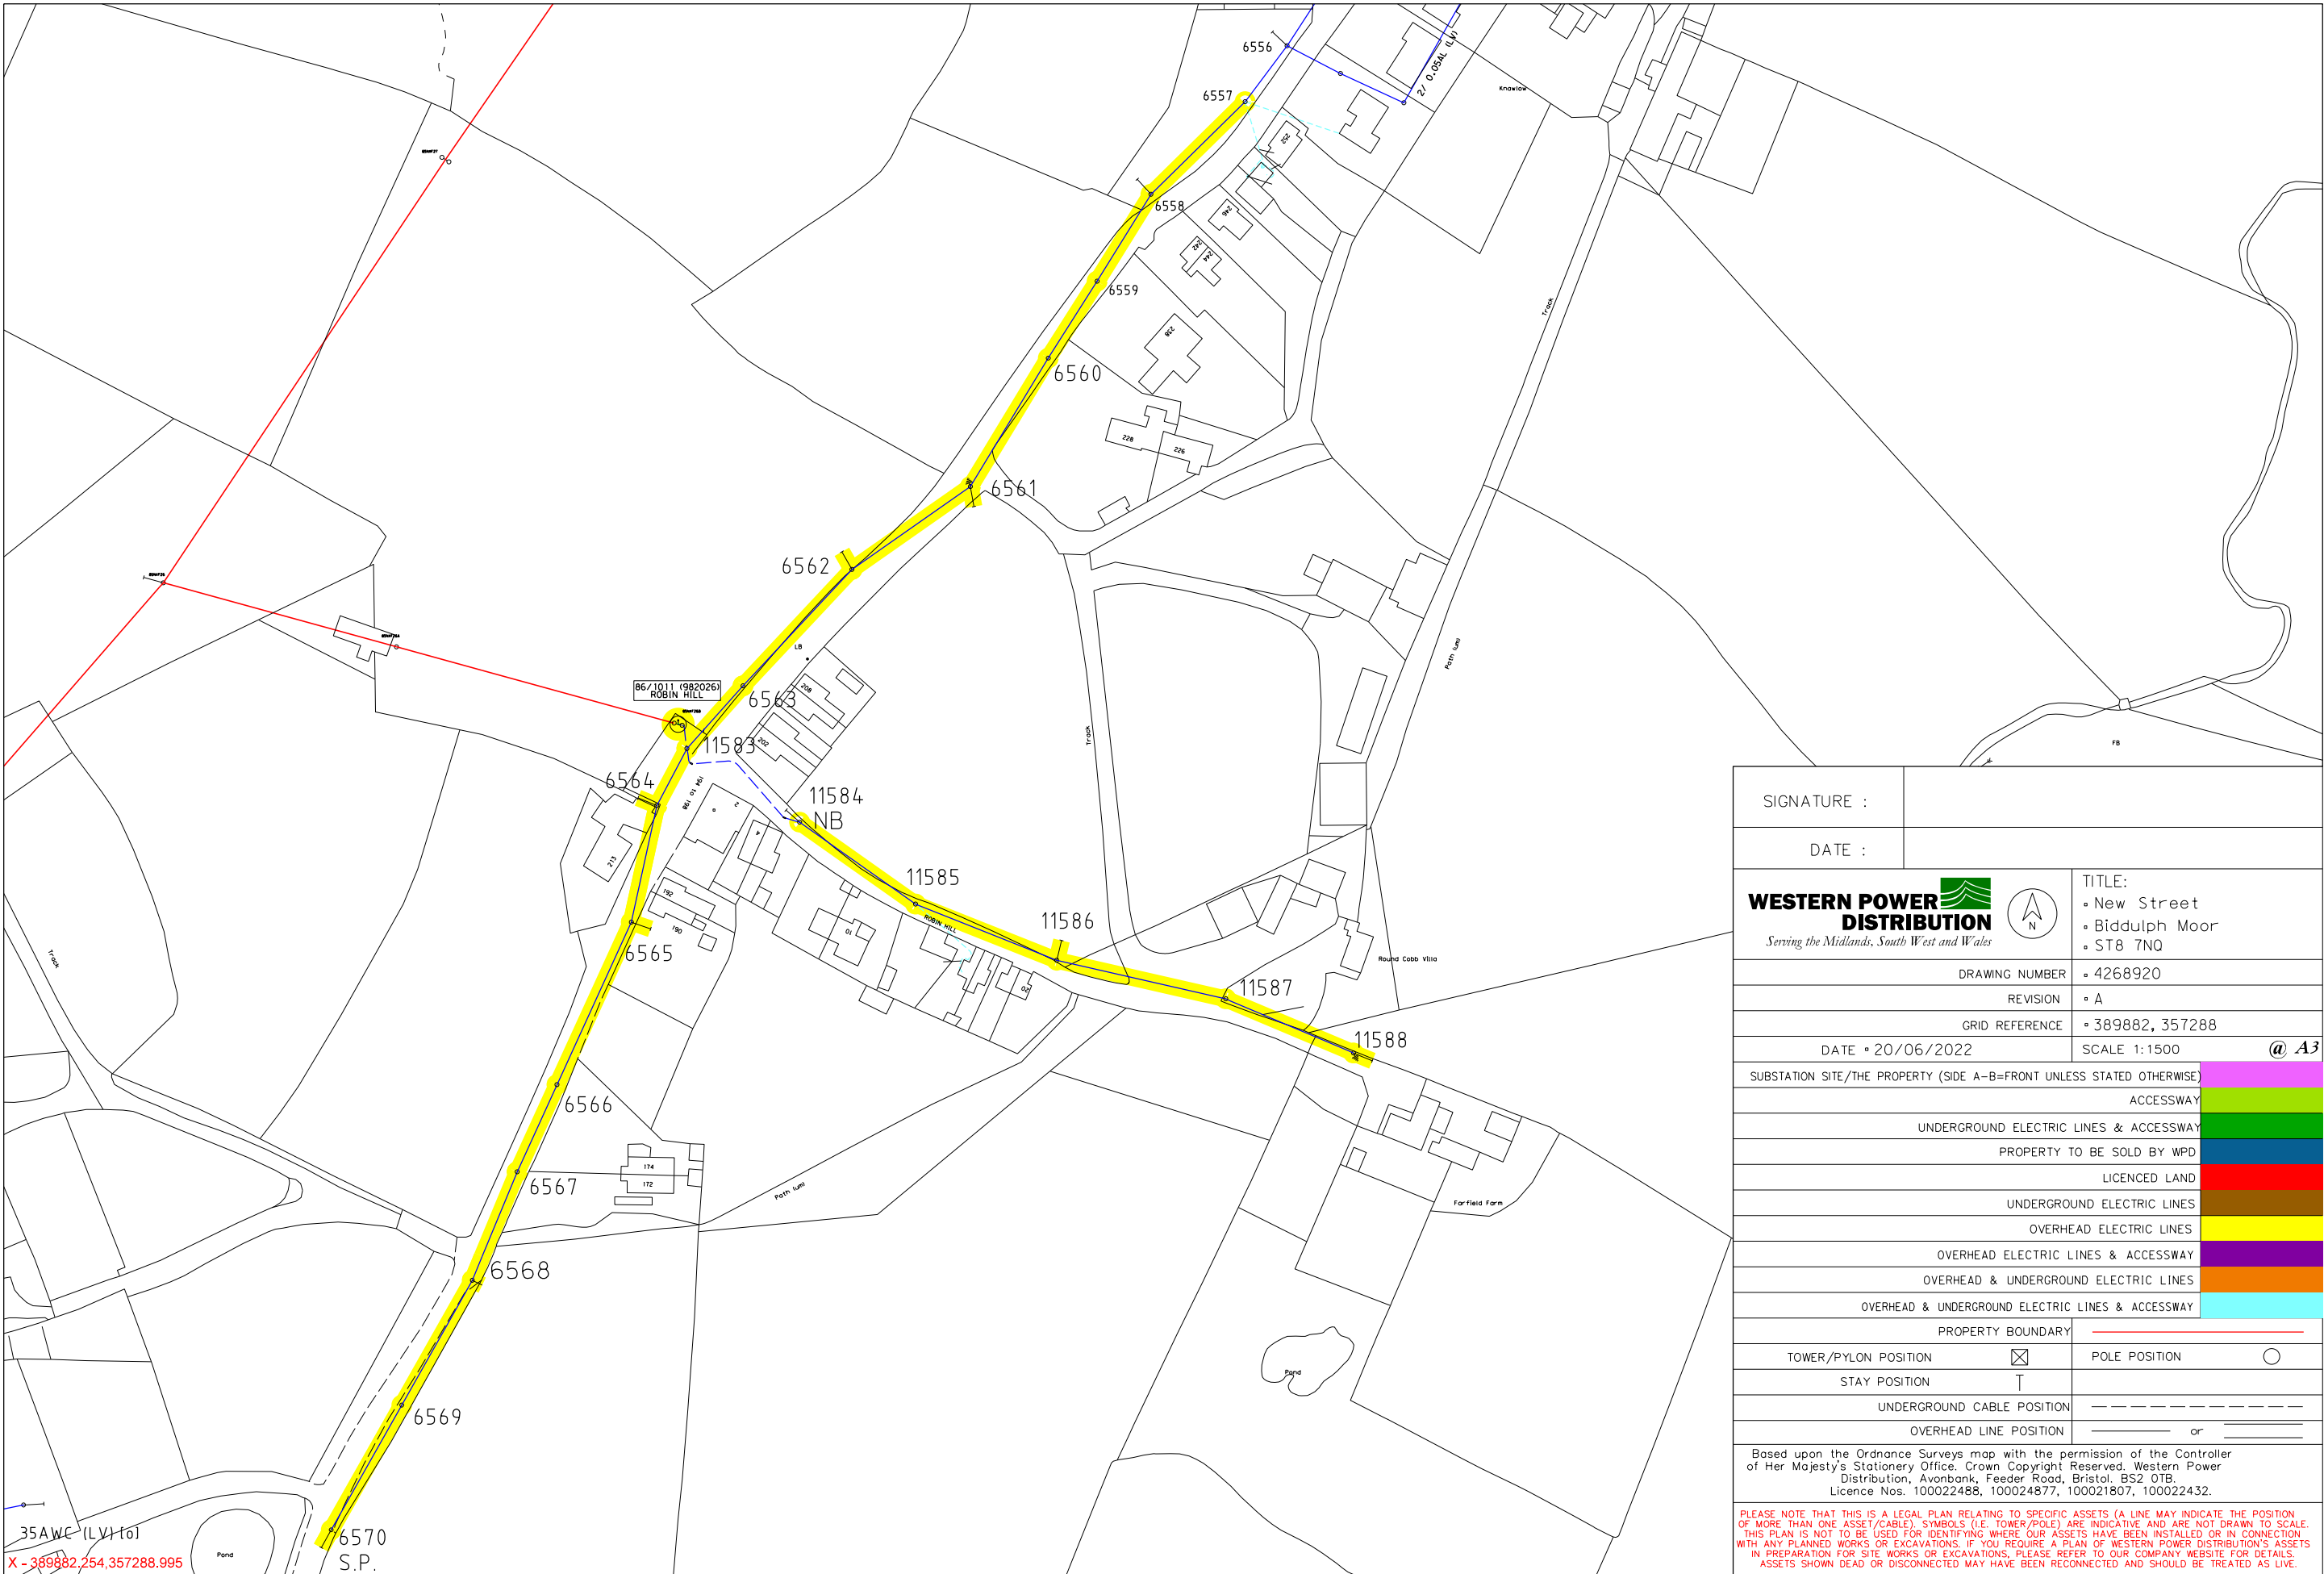

SIGNATURE :	
DATE :	
WESTERN POWER DISTRIBUTION <i>Serving the Midlands, South West and Wales</i>	
TITLE: • New Street • Biddulph Moor • ST8 7NQ	
DRAWING NUMBER • 4268920	
REVISION • A	
GRID REFERENCE • 389882, 357288	
DATE • 20/06/2022	
SCALE 1:1500 @ A3	
SUBSTATION SITE/THE PROPERTY (SIDE A-B=FRONT UNLESS STATED OTHERWISE)	
ACCESSWAY	
UNDERGROUND ELECTRIC LINES & ACCESSWAY	
PROPERTY TO BE SOLD BY WPD	
LICENCED LAND	
UNDERGROUND ELECTRIC LINES	
OVERHEAD ELECTRIC LINES	
OVERHEAD ELECTRIC LINES & ACCESSWAY	
OVERHEAD & UNDERGROUND ELECTRIC LINES	
OVERHEAD & UNDERGROUND ELECTRIC LINES & ACCESSWAY	
PROPERTY BOUNDARY	
TOWER/PYLON POSITION	POLE POSITION
STAY POSITION	
UNDERGROUND CABLE POSITION	
OVERHEAD LINE POSITION	or
Based upon the Ordnance Surveys map with the permission of the Controller of Her Majesty's Stationery Office. Crown Copyright Reserved. Western Power Distribution, Avonbank, Feeder Road, Bristol. BS2 0TB. Licence Nos. 100022488, 100024877, 100021807, 100022432.	
PLEASE NOTE THAT THIS IS A LEGAL PLAN RELATING TO SPECIFIC ASSETS (A LINE MAY INDICATE THE POSITION OF MORE THAN ONE ASSET/CABLE). SYMBOLS (I.E. TOWER/POLE) ARE INDICATIVE AND ARE NOT DRAWN TO SCALE. THIS PLAN IS NOT TO BE USED FOR IDENTIFYING WHERE OUR ASSETS HAVE BEEN INSTALLED OR IN CONNECTION WITH ANY PLANNED WORKS OR EXCAVATIONS. IF YOU REQUIRE A PLAN OF WESTERN POWER DISTRIBUTION'S ASSETS IN PREPARATION FOR SITE WORKS OR EXCAVATIONS, PLEASE REFER TO OUR COMPANY WEBSITE FOR DETAILS. ASSETS SHOWN DEAD OR DISCONNECTED MAY HAVE BEEN RECONNECTED AND SHOULD BE TREATED AS LIVE.	

PLEASE NOTE: This plan ONLY shows assets owned by Western Power Distribution. Electricity assets owned by IDNO's (Independent Network Operators) MAY be present in this area.

Keyblock Revision 10/07/2020