

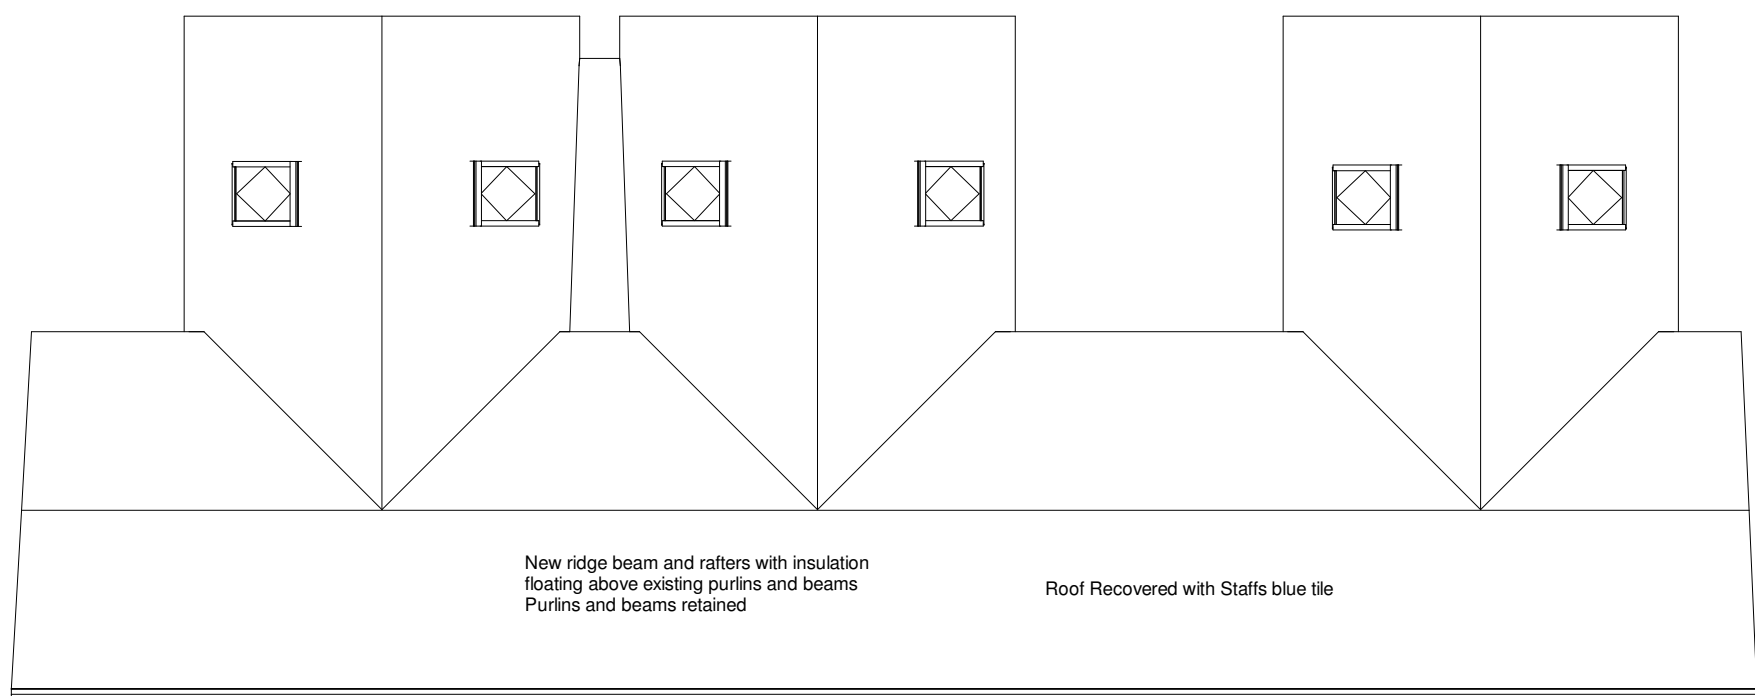


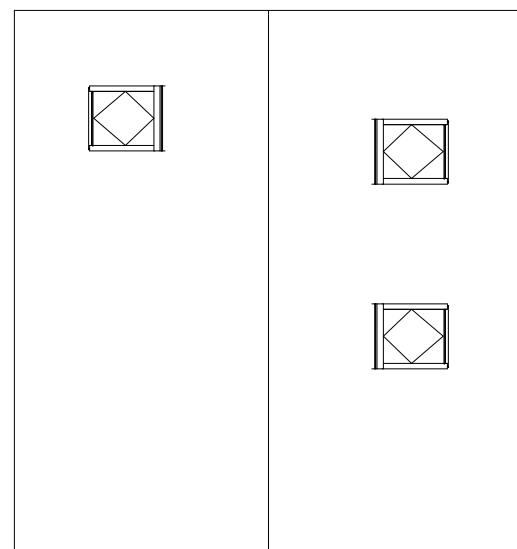

Proposed Roof 1_100

1 : 100

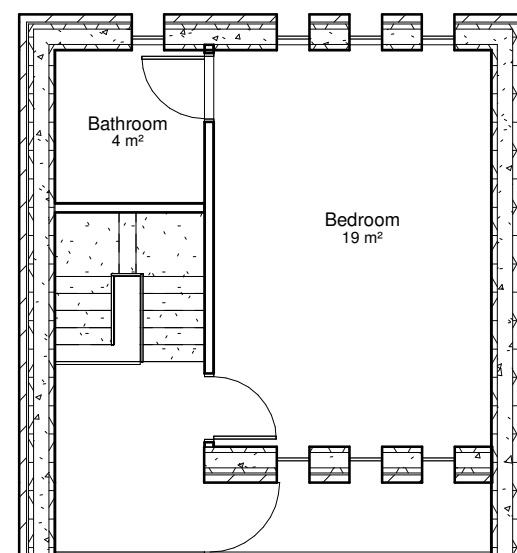

Unit 01


Ground Floor Internal Floor Area 47m²
First Floor Internal Floor Area 42m²(Excluding Void)
Total 89m²

Unit 02

Ground Floor Internal Floor Area 44m²
First Floor Internal Floor Area 40m²(Excluding Void)
Total 84m²


Unit 03

Ground Floor Internal Floor Area 45m²
First Floor Internal Floor Area 41m²(Excluding Void)
Total 86m²

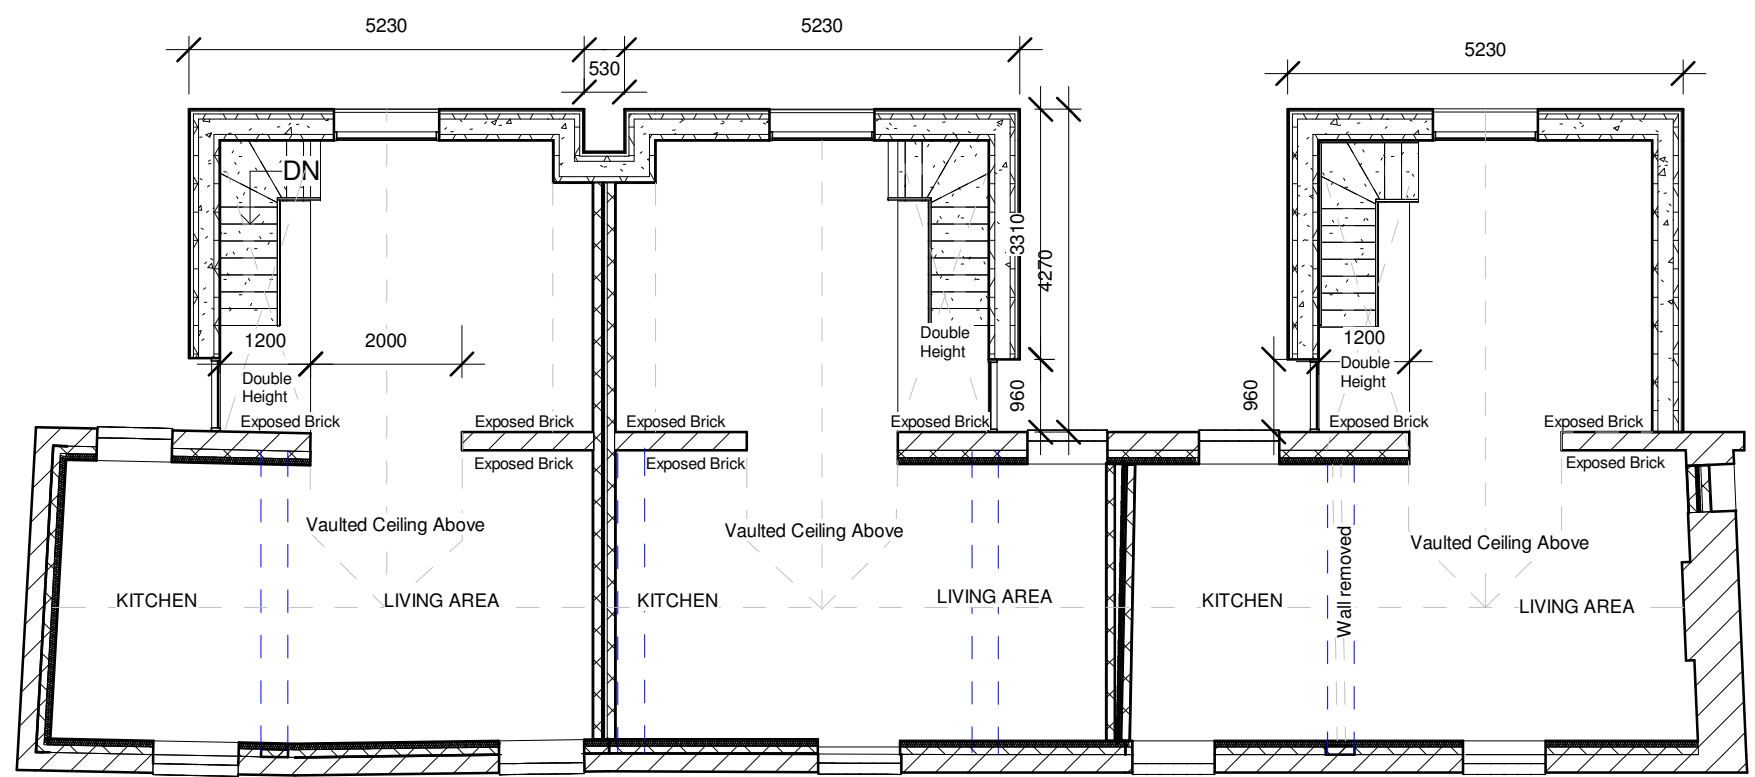


First Floor 1_100

1 : 100

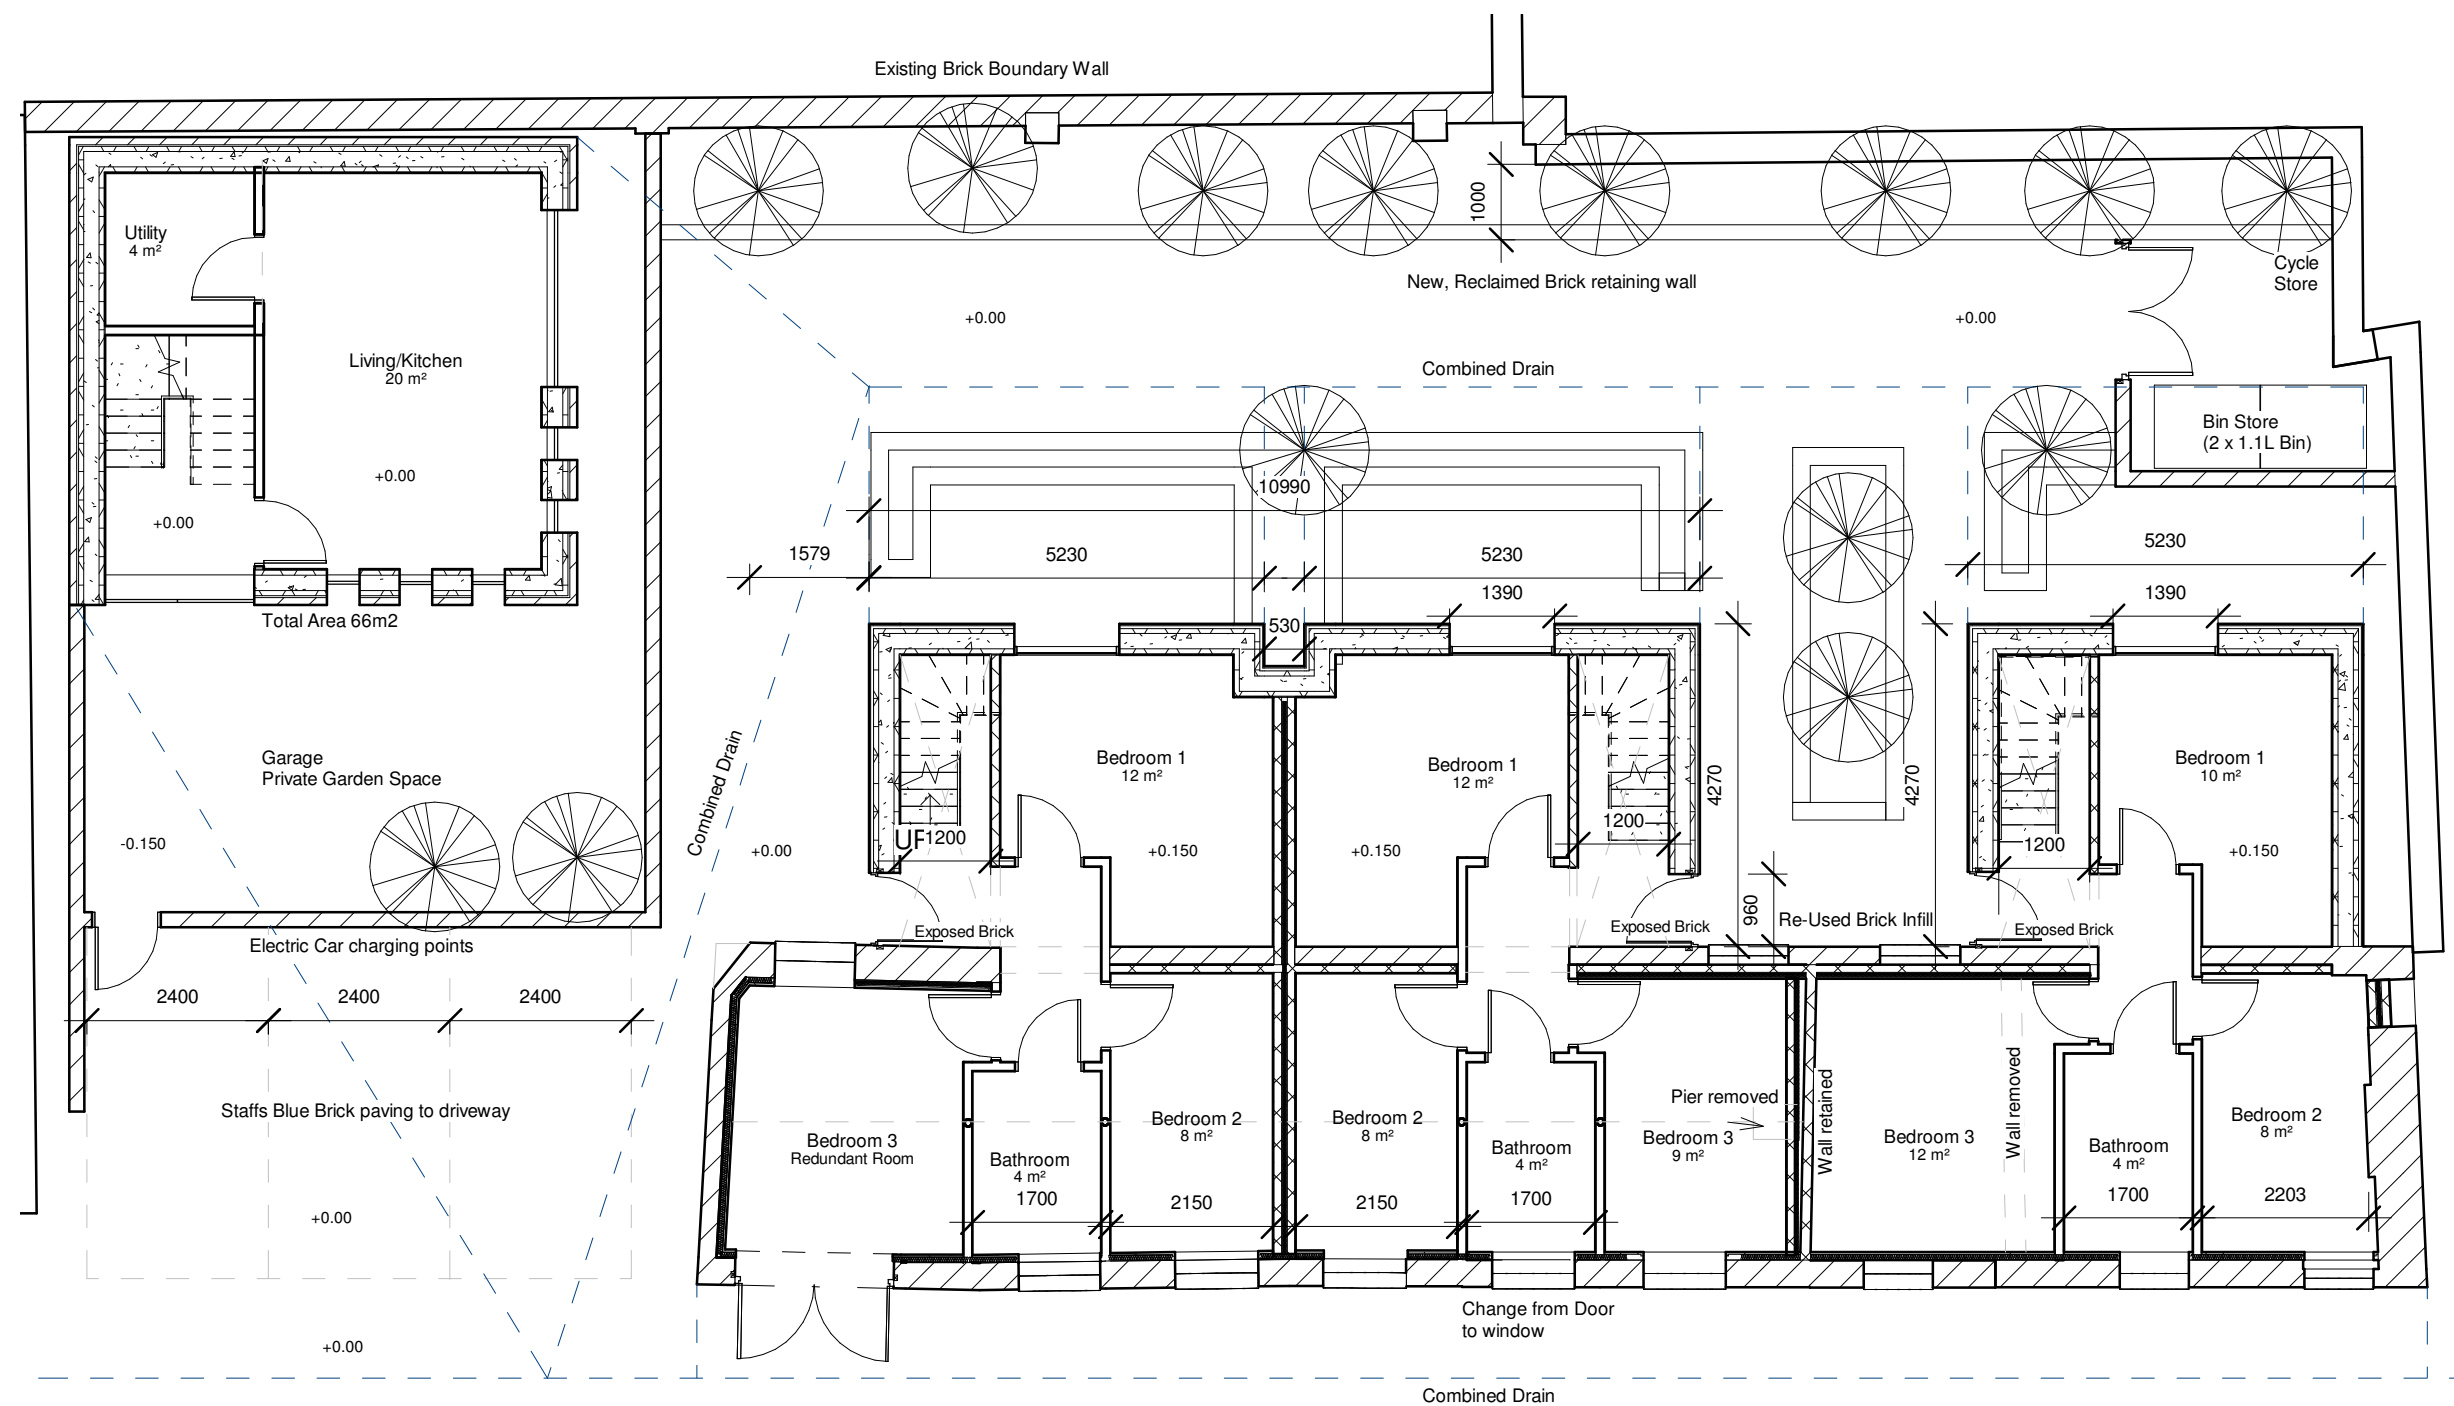

Ground Floor 1_100

1 : 100

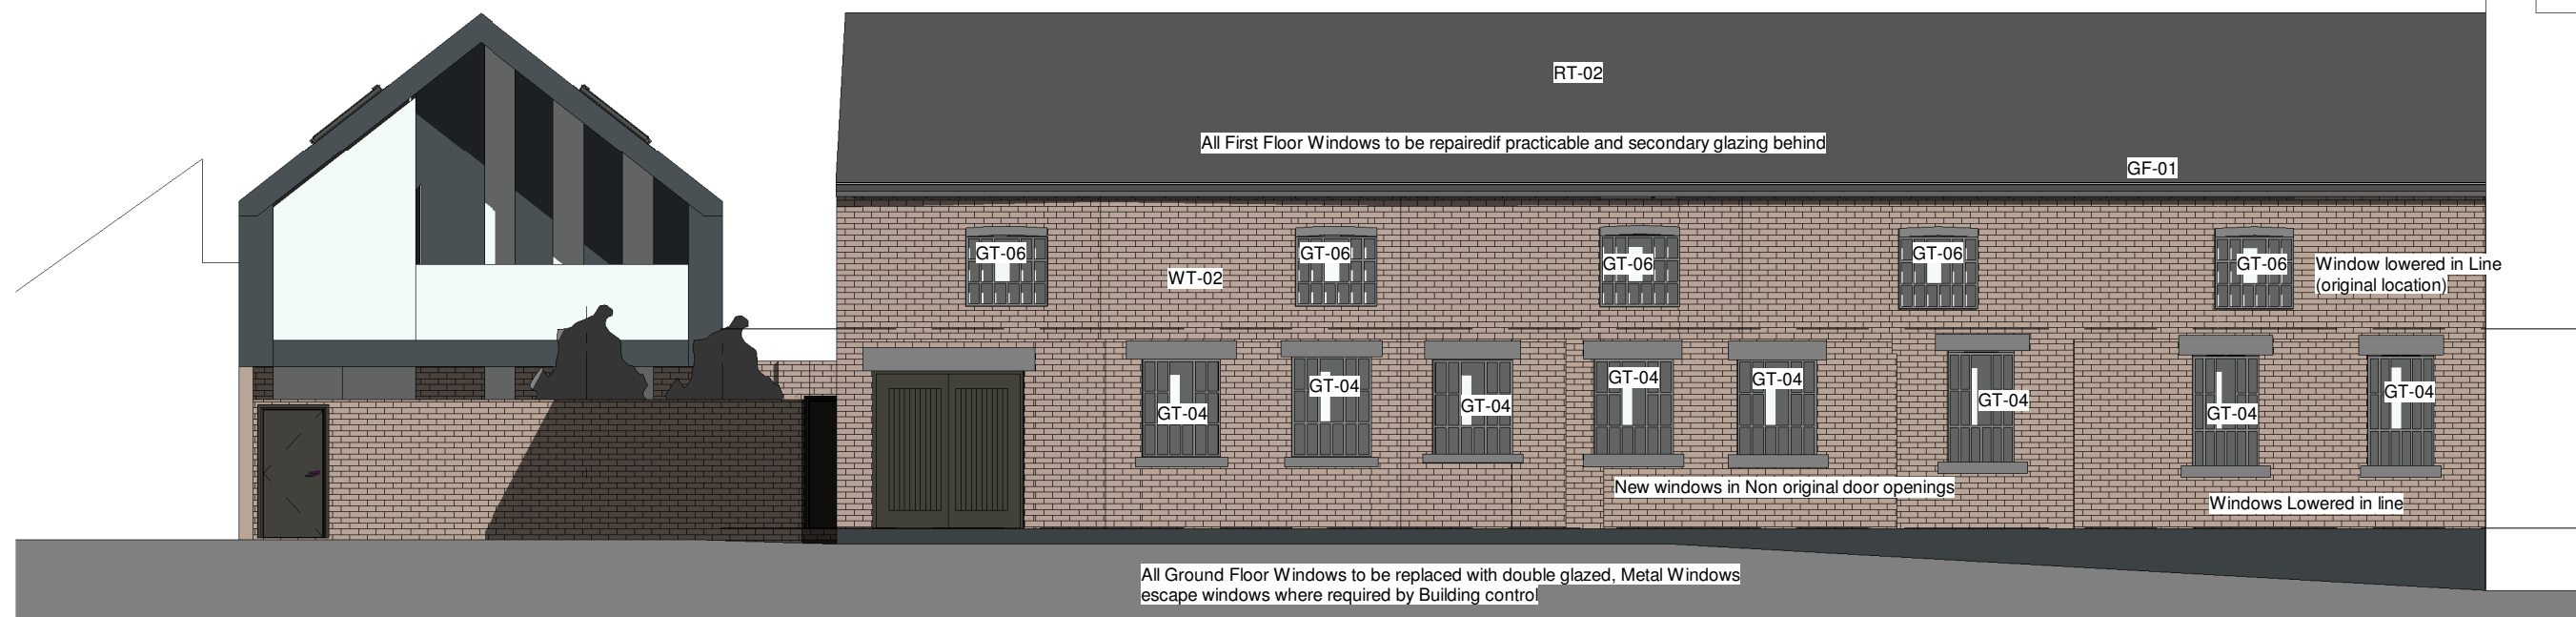


Proposed East (Front) Elevation

1 : 100



Proposed South (Typical Side) Elevation

1 : 100

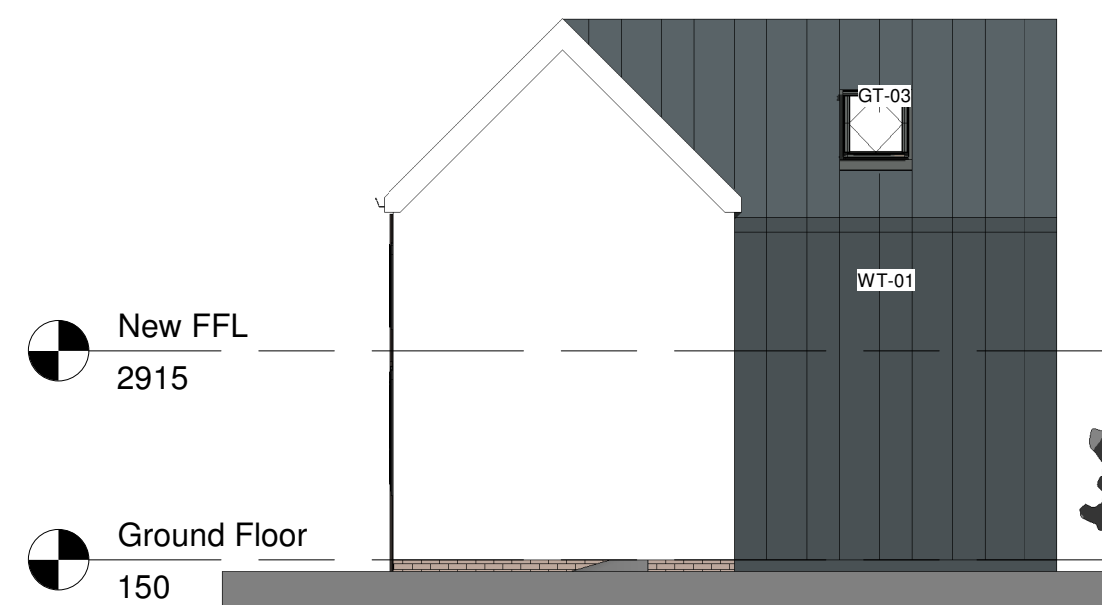


Proposed North (Typical Side) Elevation

1 : 100




Proposed West (Rear) Elevation

1 : 100

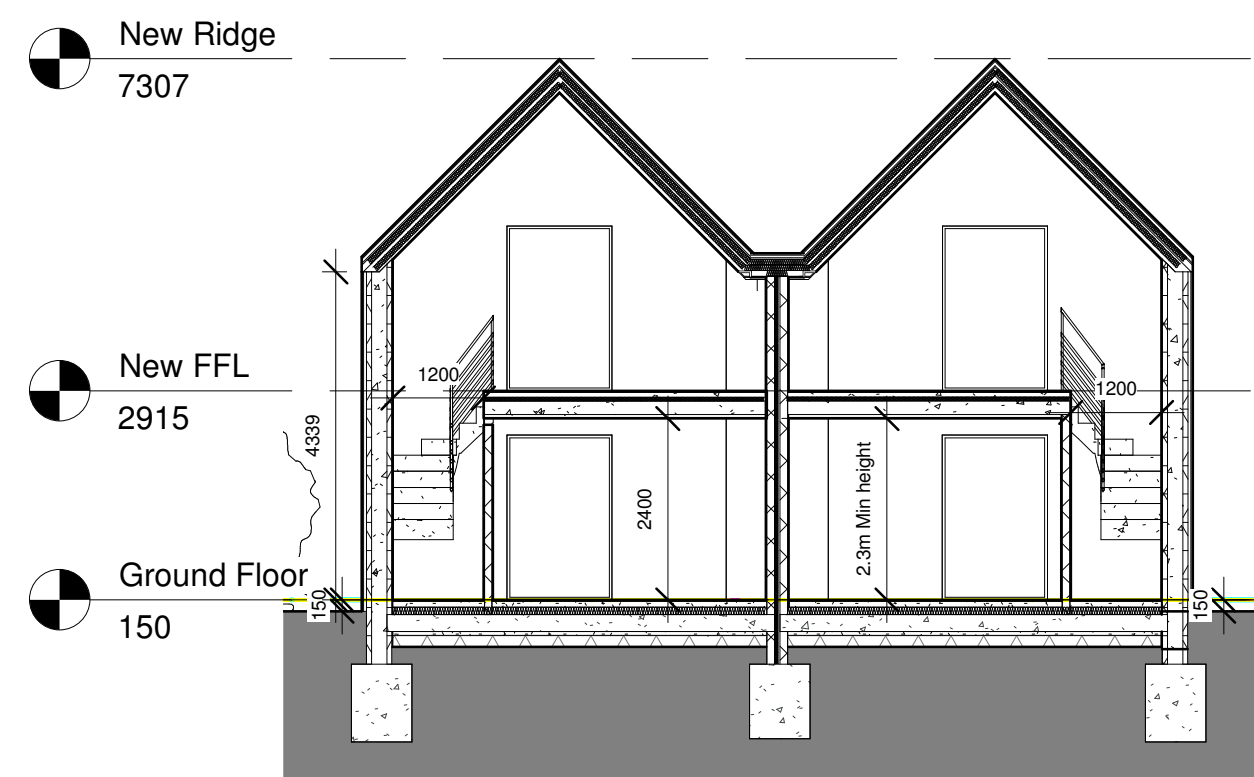

Section through Outriggers 1_100

1 : 100

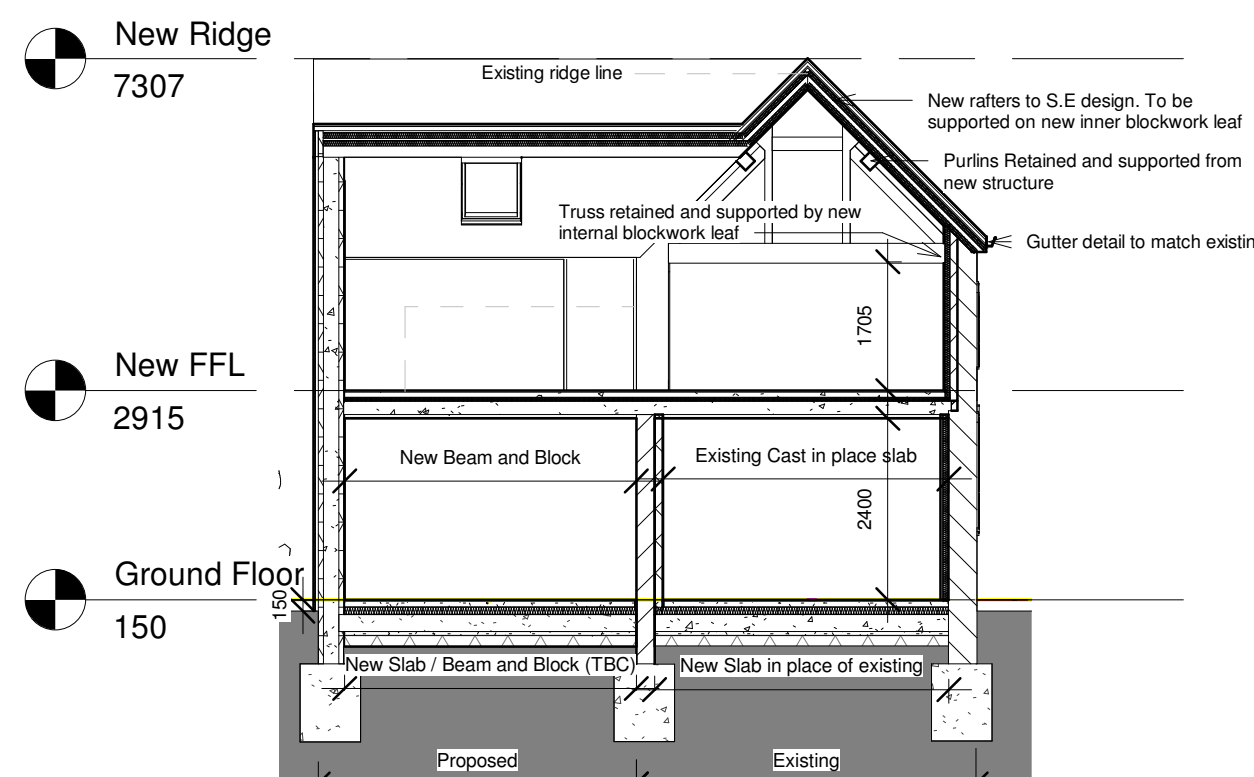

Section Through Mill and Outrigger 1_100

1 : 100

Copyright of this drawing is vested in Lang Architecture and must not be copied without consent.

The drawings and specifications are prepared for planning purposes only.

All dimensions are in millimeters unless noted otherwise. Dimensions taken from original survey. All dimensions to be checked on site.

KEY

WT-01 Standing Seam Metal Cladding - Anthracite

WT-02 Existing Brick / Reused Brick from Site

RT-01 Standing Seam Metal Cladding - Anthracite

RT-02 Staffs Blue Tiles Reused OR Reclaimed

GT-01 Glass Balustrade

GT-02 Triple Glazed Frameless Glazing

GT-03 Flush Profile Rooflights

GT-04 Double glazed Metal window replacement (to match existing/original)

GT-05 Double glazed Metal window in new location (to match existing/original)

GT-06 Original Window repaired where practicable (with secondary glazing)

GF-01 Replication rainwater goods

LANG ARCHITECTURE
07921842074 info@langarchitecture.co.uk

PROJECT

2-4 Silk Street, Leek

TITLE

Proposed Plans and Elevations

CLIENT

Ryan Davies

DRAWN BY

CL

CHECKED BY

CL

DATE

11/04/21

SCALE (@ A1)

As indicated

PROJECT NUMBER

059

DRAWING NUMBER

LA-GP-0001-PL

REV

C