


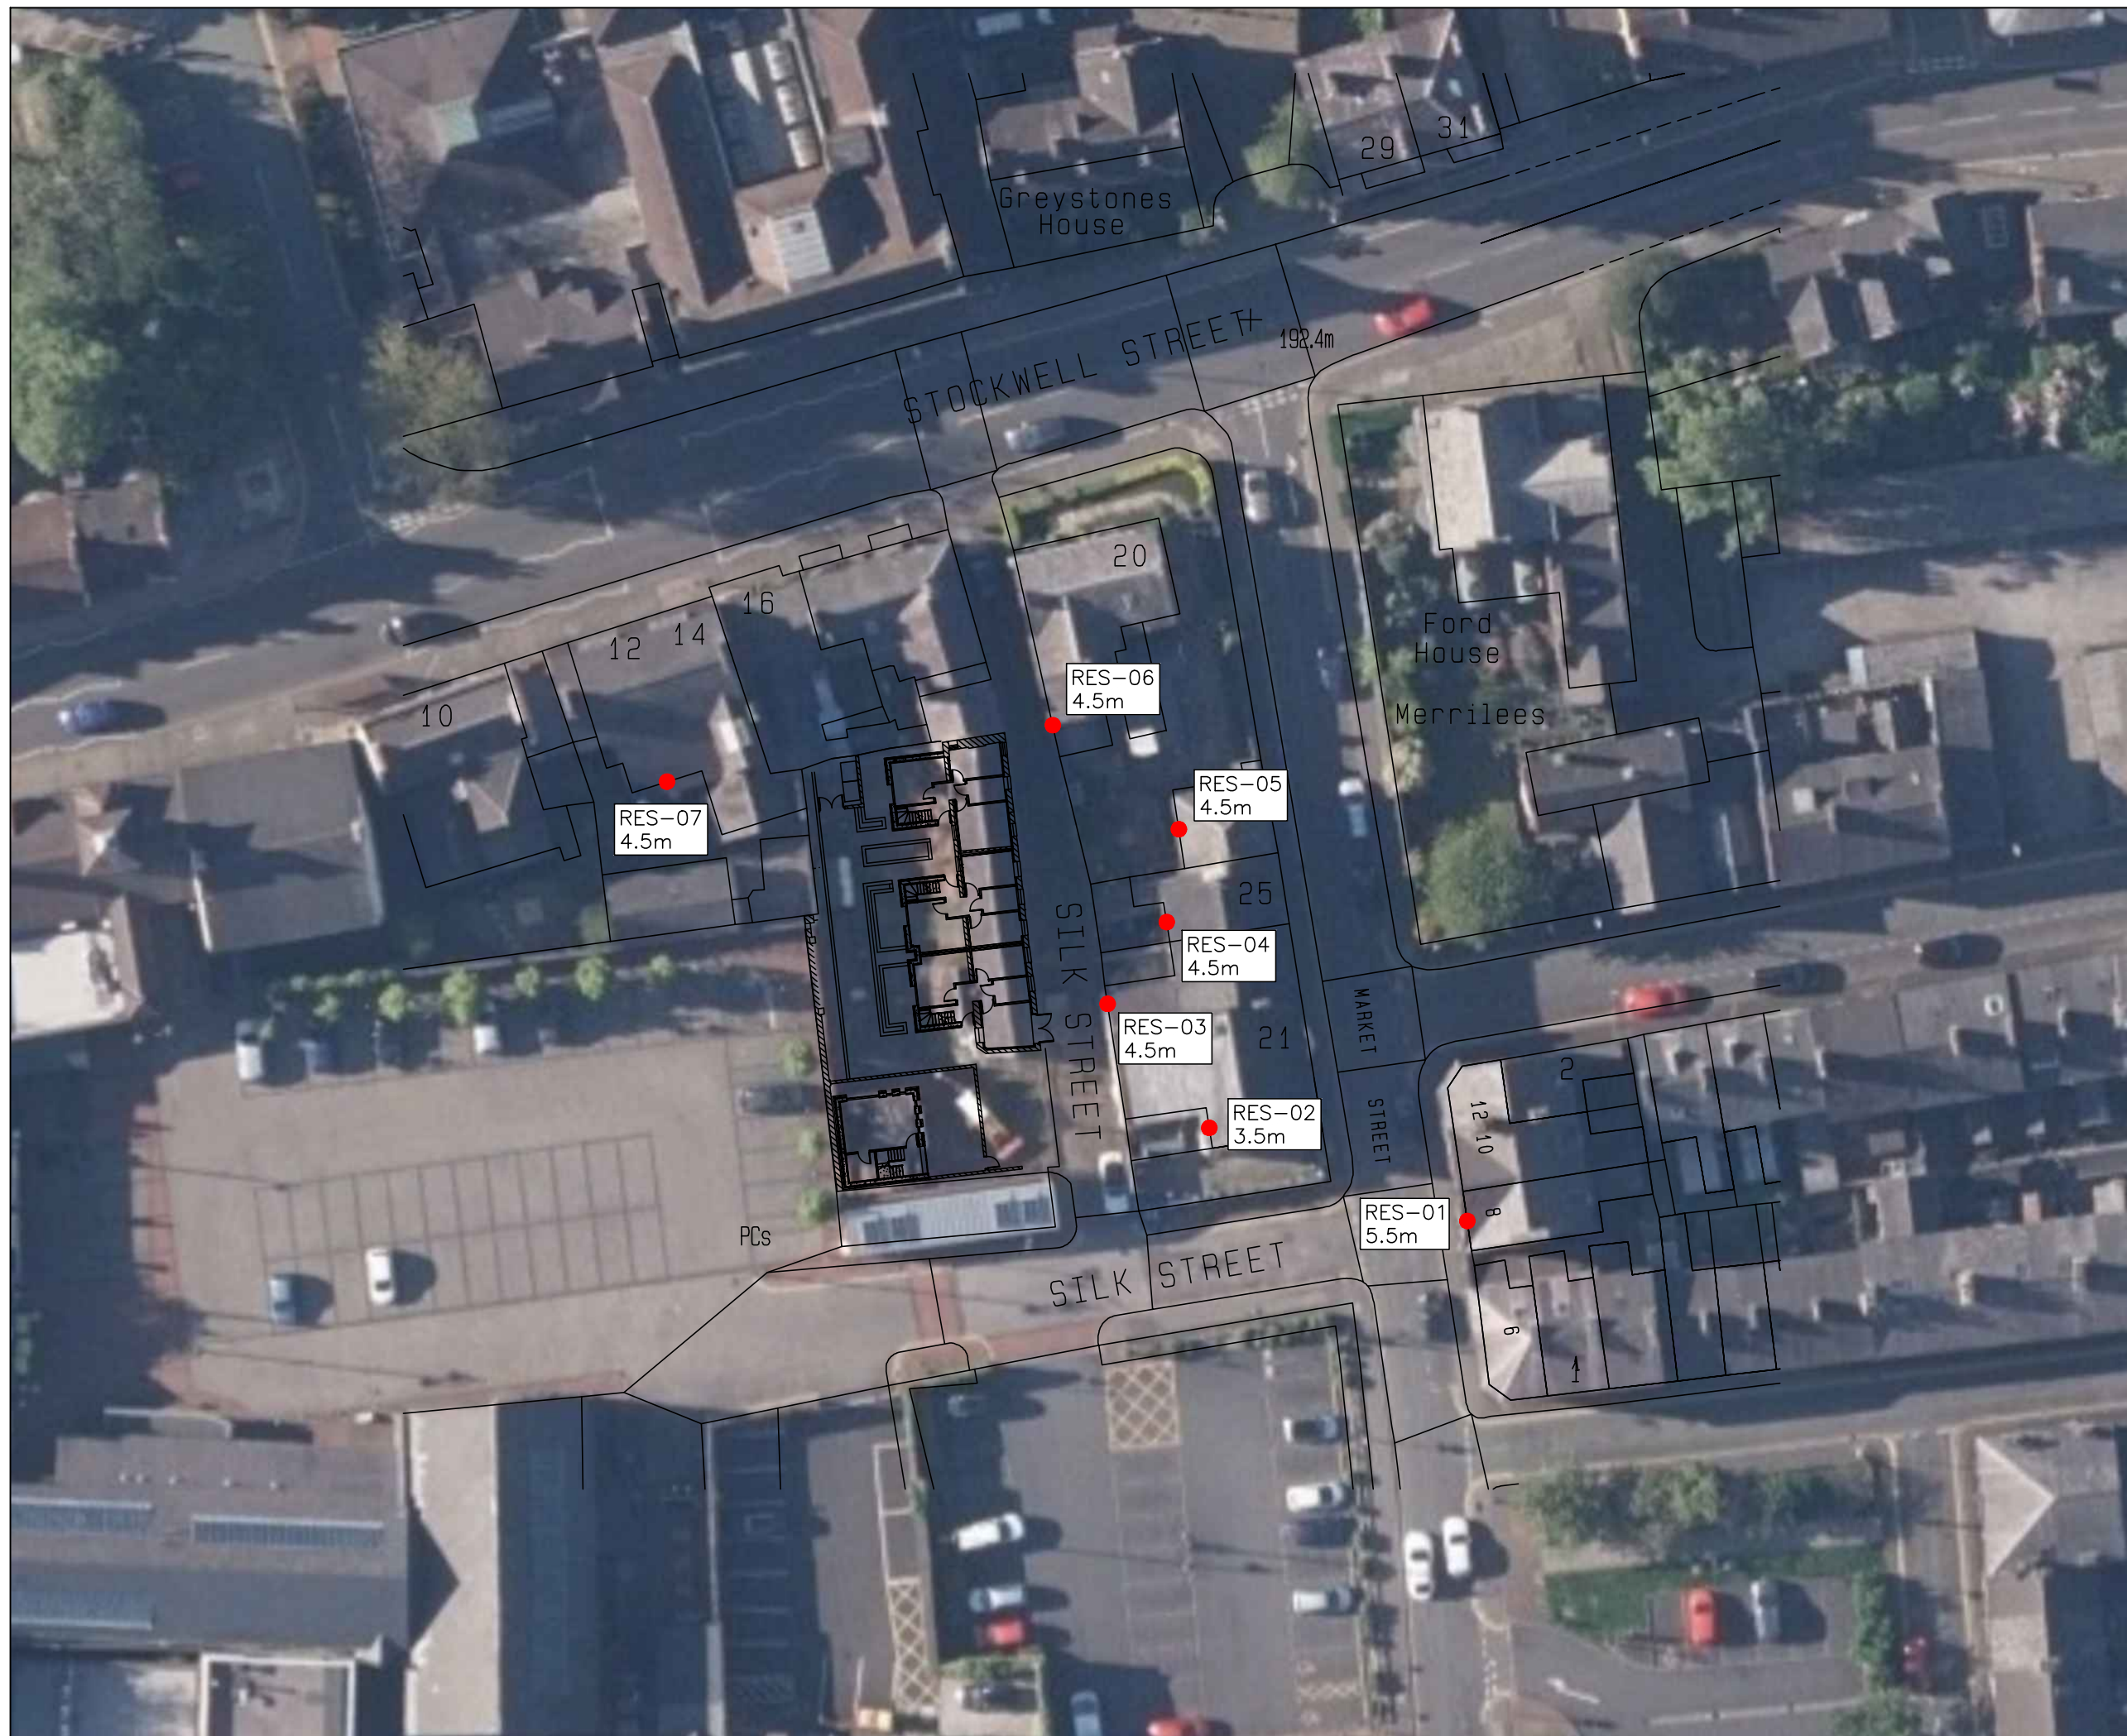

Notes:			
1. This drawing is confidential and may not be reproduced, manufactured or exploited in whole or part without written consent.			
2. Dimensions are not to be scaled from this drawing.			
3. Official issues of this drawing are in paper or pdf format only. Dwg files are for reference only.			
4. This drawing is for environmental planning purposes only and shall not be used for any other purpose.			
Rev	Date	Details	Drawn
Project		Units 2-4 Silk Street	
Residential Receptor Location Plan			
Strenger Ltd			
Date	Scale	Drawn	
MAY 22	NTS	DC	
Drawing No.		SK-01	
Status	FOR ENV' PLANNING		
Checked	OA0	Print	A3