


KEY:

SITE BOUNDARY

Ordnance Survey®
Ukmapcentre.com

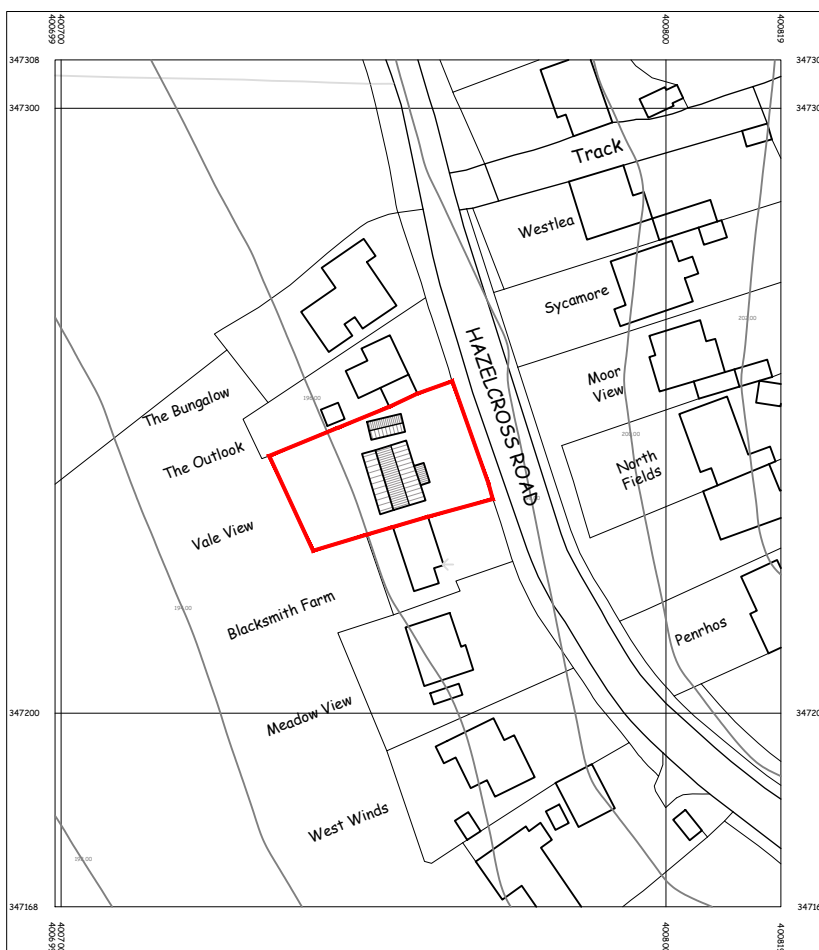

Serial number: 220104
© Crown copyright and database right 2021
Ordnance Survey licence 100048957
Reproduction in whole or in part is prohibited
without the prior permission of Ordnance Survey

SITE LOCATION

(SCALE: 1:1250)

Rev.	Revision Description	Dm	Date	Client:				Suitability:	Drawing No:	Revision
A	SCALE BAR REMOVED	SPW	JUN 2022	MR & MRS SAUNDERS				PLANNING	VALE-VIEW-IDS-507-DR-A-05-10-001	A
				Drawing Type:				Index No.:		
				AUTOCAD				IDS-2021-507		
				Title:						
				GENERAL ARRANGEMENT						
				VALE-VIEW HAZELCROSS ROAD KINGSLEY ST10 2AX - SITE LOCATION						
Scales:		Date:		Drawn by:		Checked by:		 IDEAL DESIGN SOLUTIONS Tel: 01899 568573 e-mail: enquiries@idsdesigns.co.uk Drawing Design & Copyright of: Ideal Design Solutions.		
1:1250 @A4		JUL 2021		SPW						