




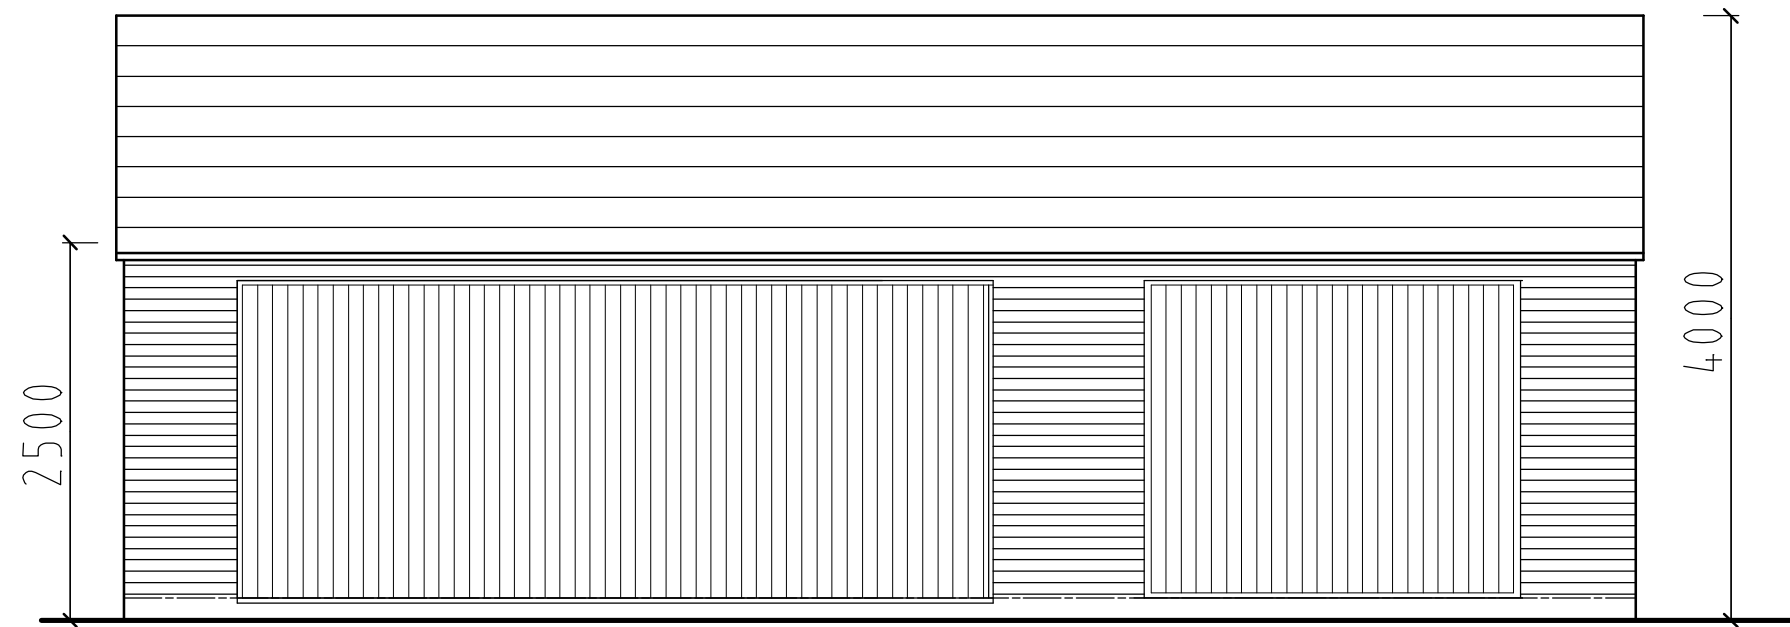


FRONT ELEVATION

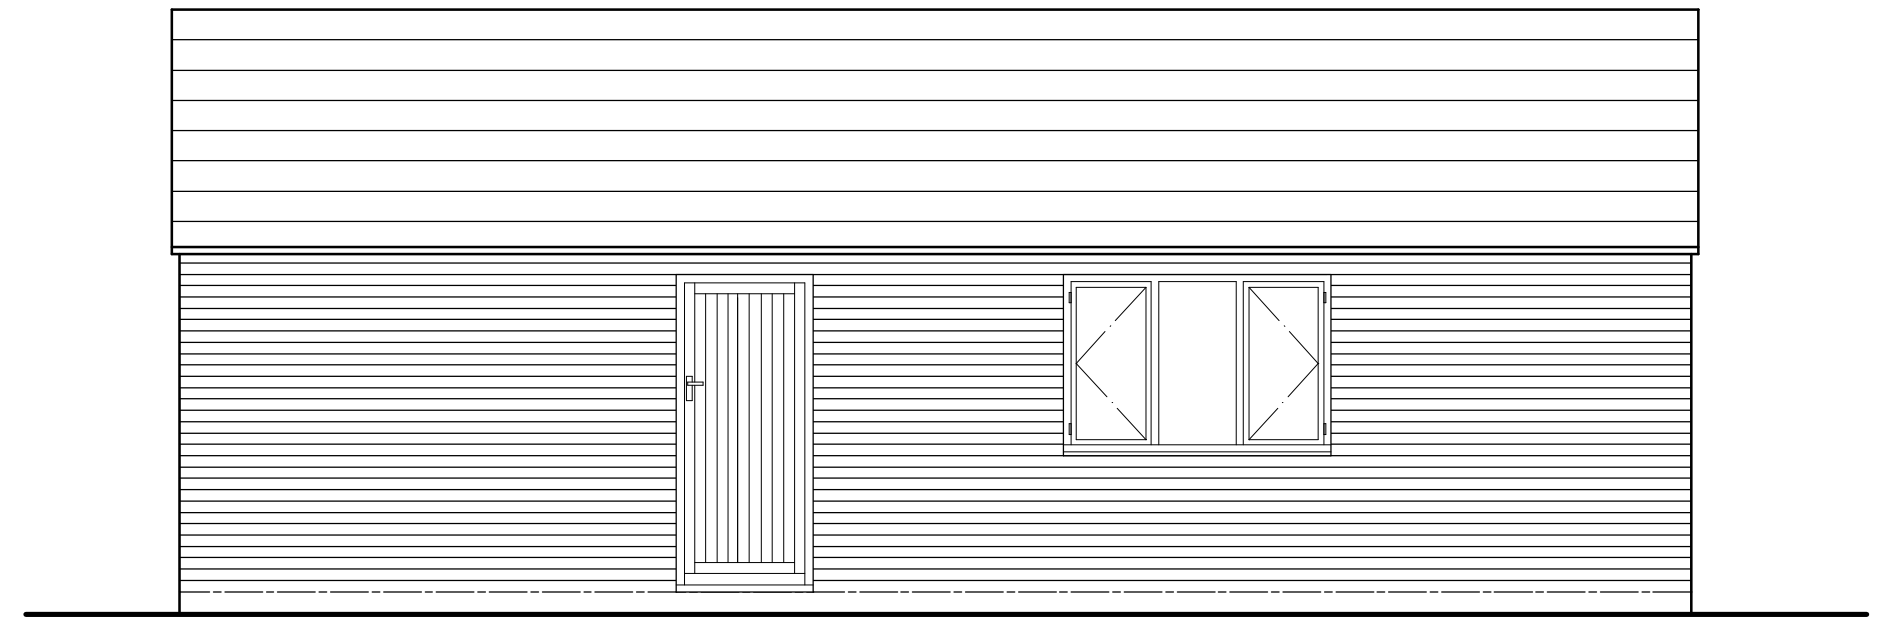


REAR ELEVATION

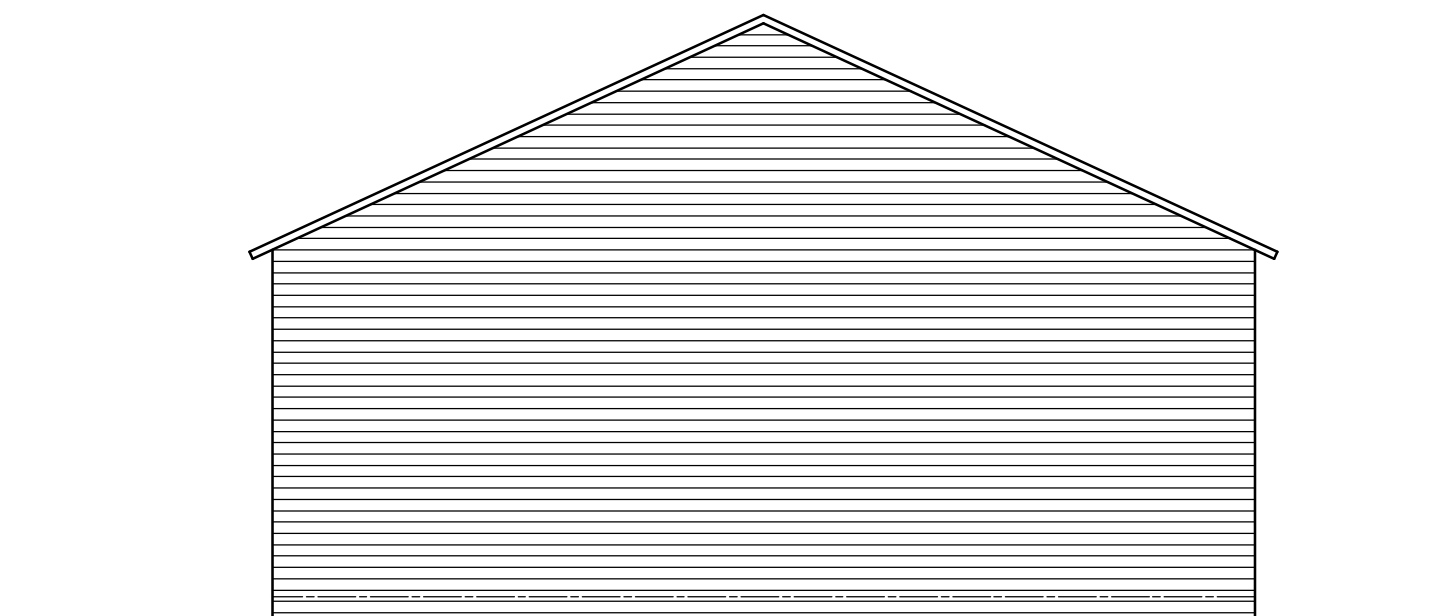

SIDE ELEVATION

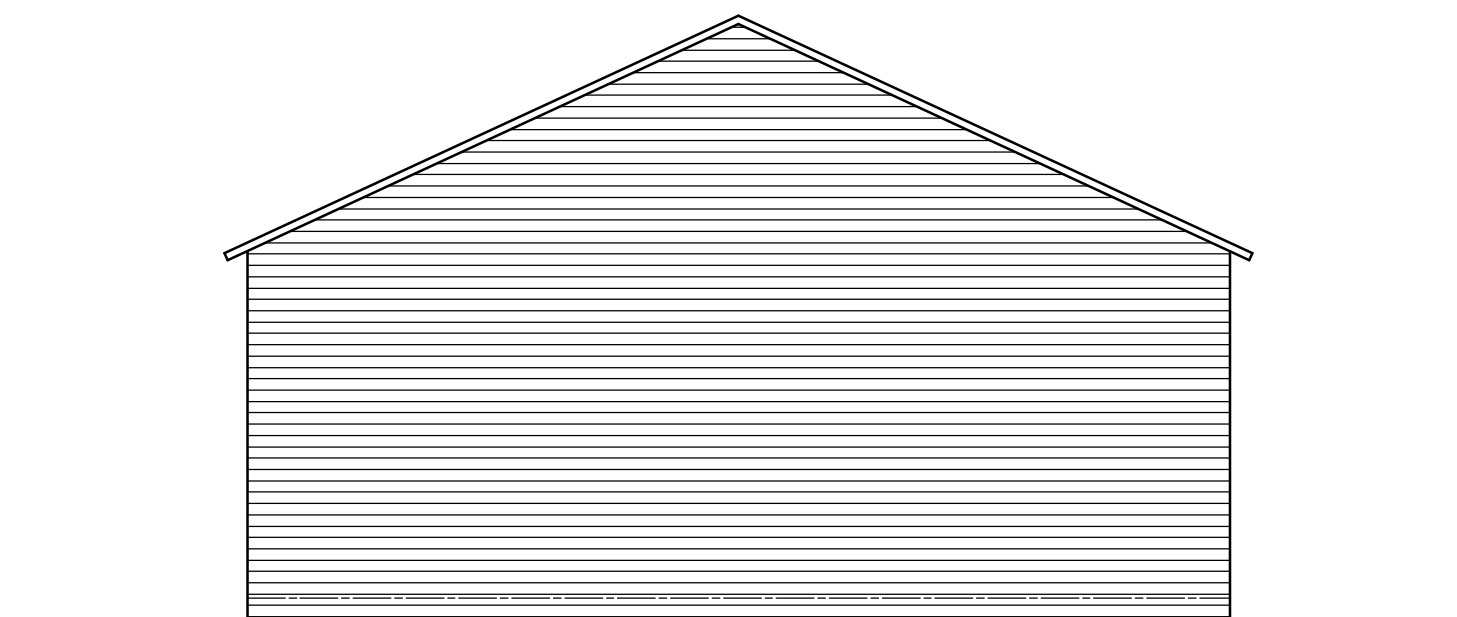

SIDE ELEVATION

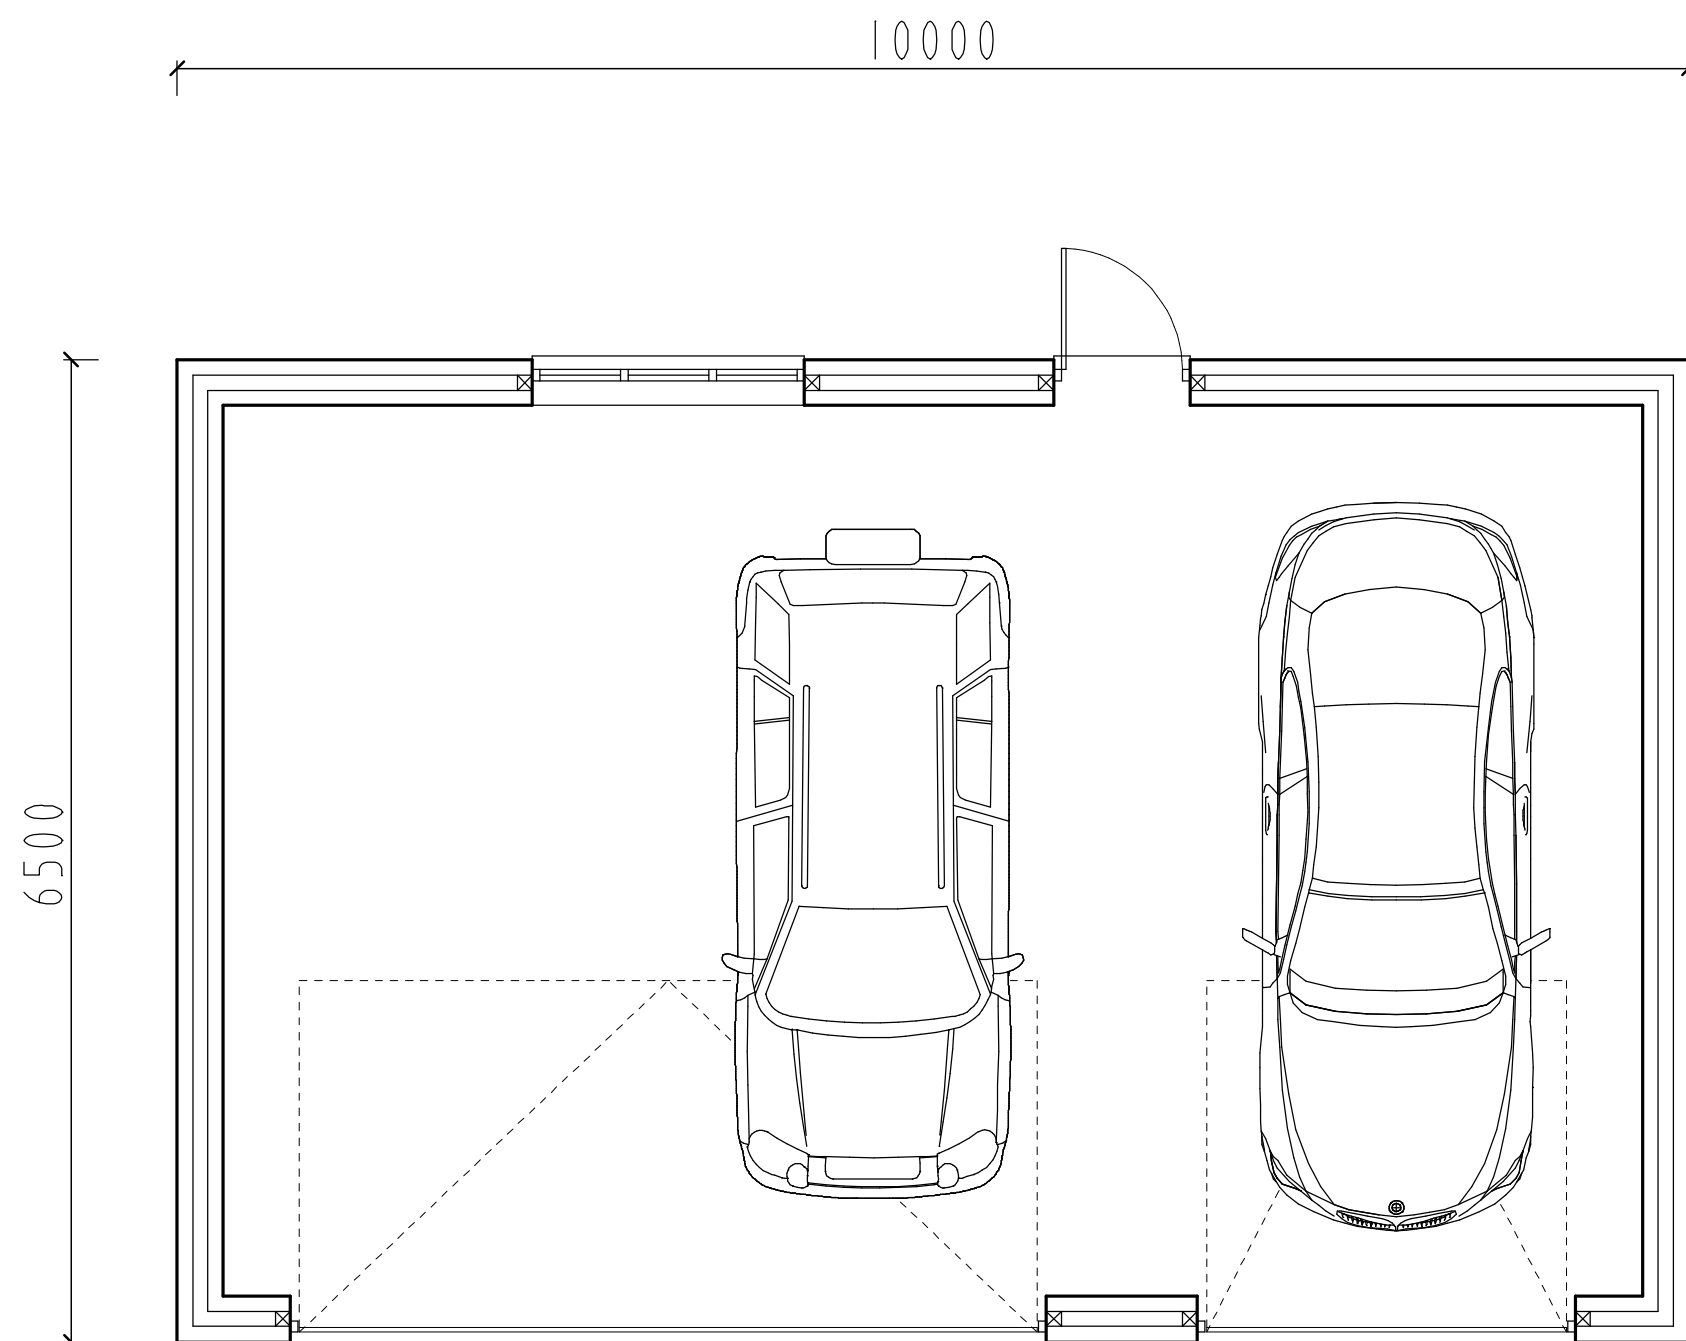

FLOOR PLAN

ARCHITECTURAL & ASSOCIATED SERVICES

Mill House
Springs Bank
Bagnall
Stoke-on-Trent
Staffs
ST9 9JR
01782 504950

CLIENT
MR. M. GRINDON

CONTRACT
PROPOSED GARAGE
OLD MILL FARM
OLD MILL LANE, BAGNALL
TITLE
PLANS & ELEVATIONS

SCALE
1:50 @ A2

DRAWN

DATE

CHECKED

DRWG NO:

REV