


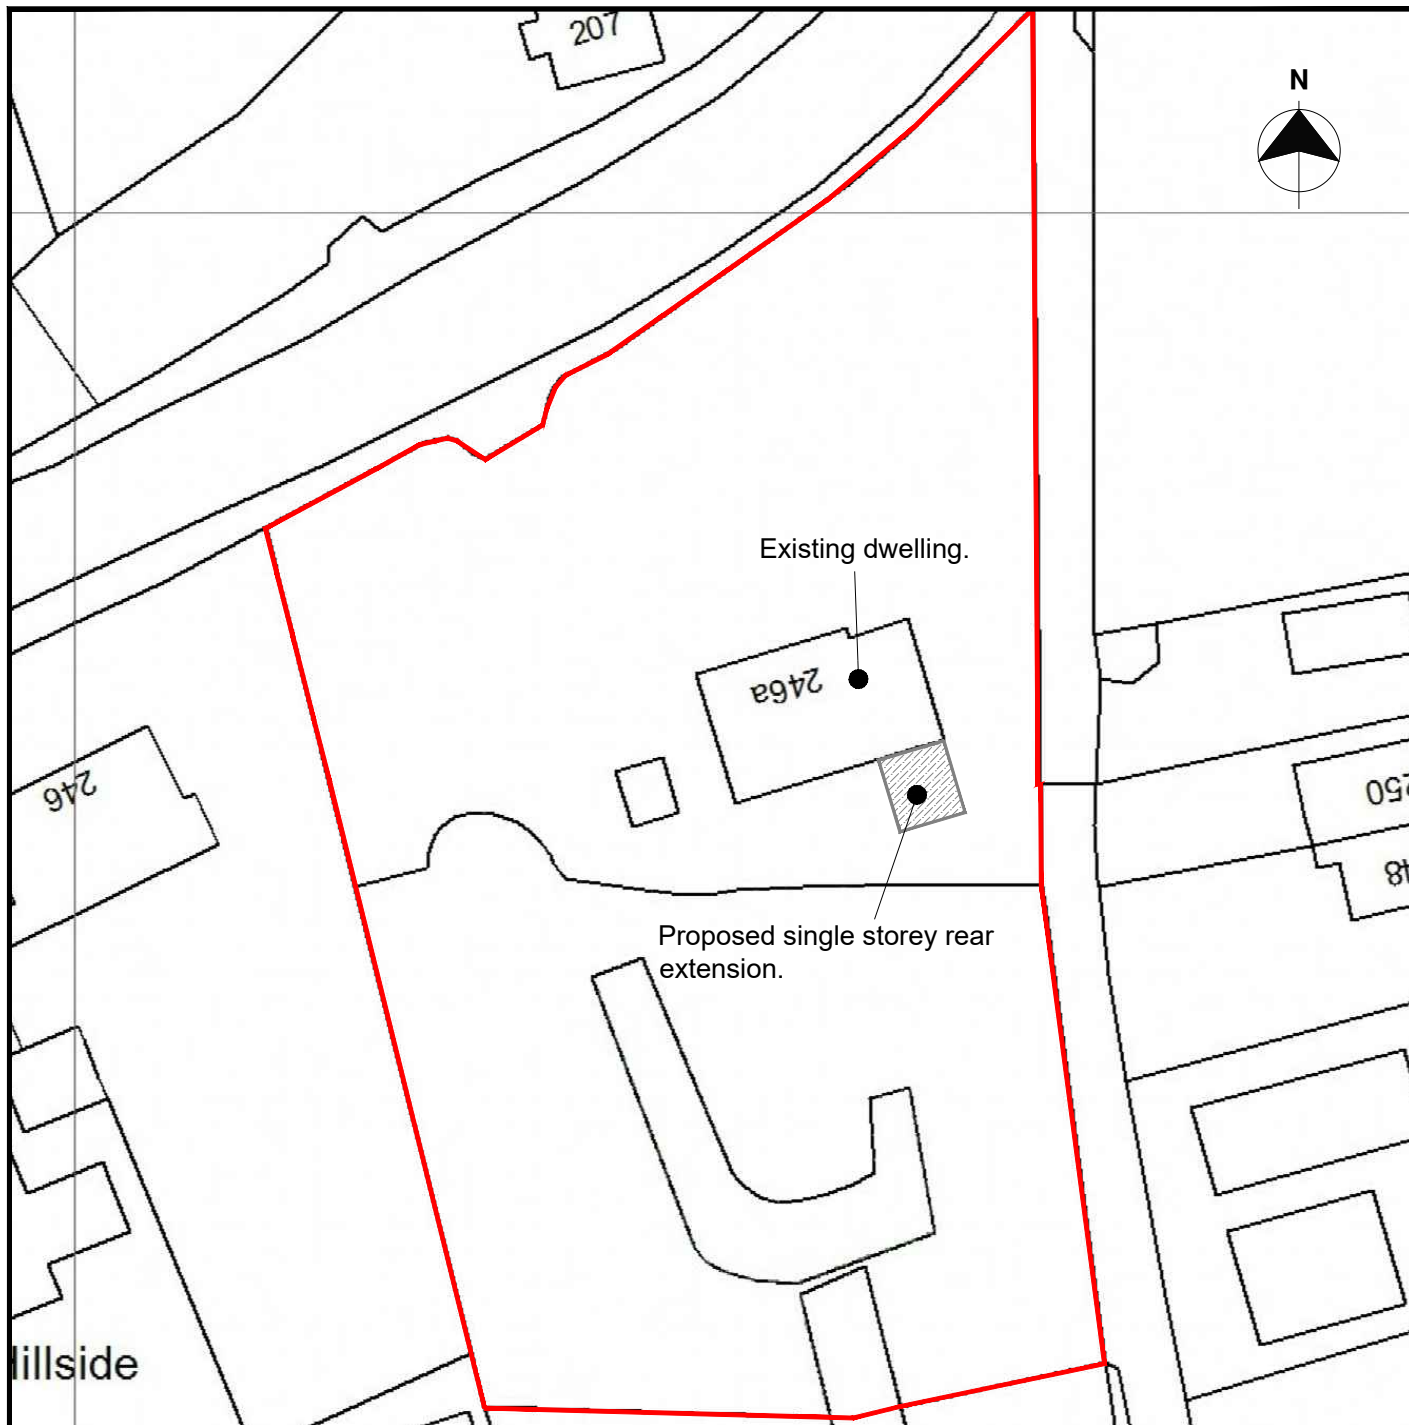

TOM WITHERS ARCHITECTURE

Tom Withers Architecture Ltd

5 The Courtyard,
Greenfield Industrial Estate, Congleton,
Cheshire, CW12 4TR.
Tel: 01260 277175

Email: info@tomwithersarchitecture.co.uk

Project Details:

Proposed single storey rear extension.
Tree Tops 246a,
Park Lane,
Knypersley,
Staffordshire,
ST8 7NR.
For: Mr Julian Abbott.
Licence No: 100047474

Revisions: P0 Planning Application Issue. 04/05/2022

Date: May 2022	Status: As Proposed	Sheet No: Planning Drawings 230422-004-P0
Scale: 1:500 @ A4 Block Plan	Drawn By: MC	