
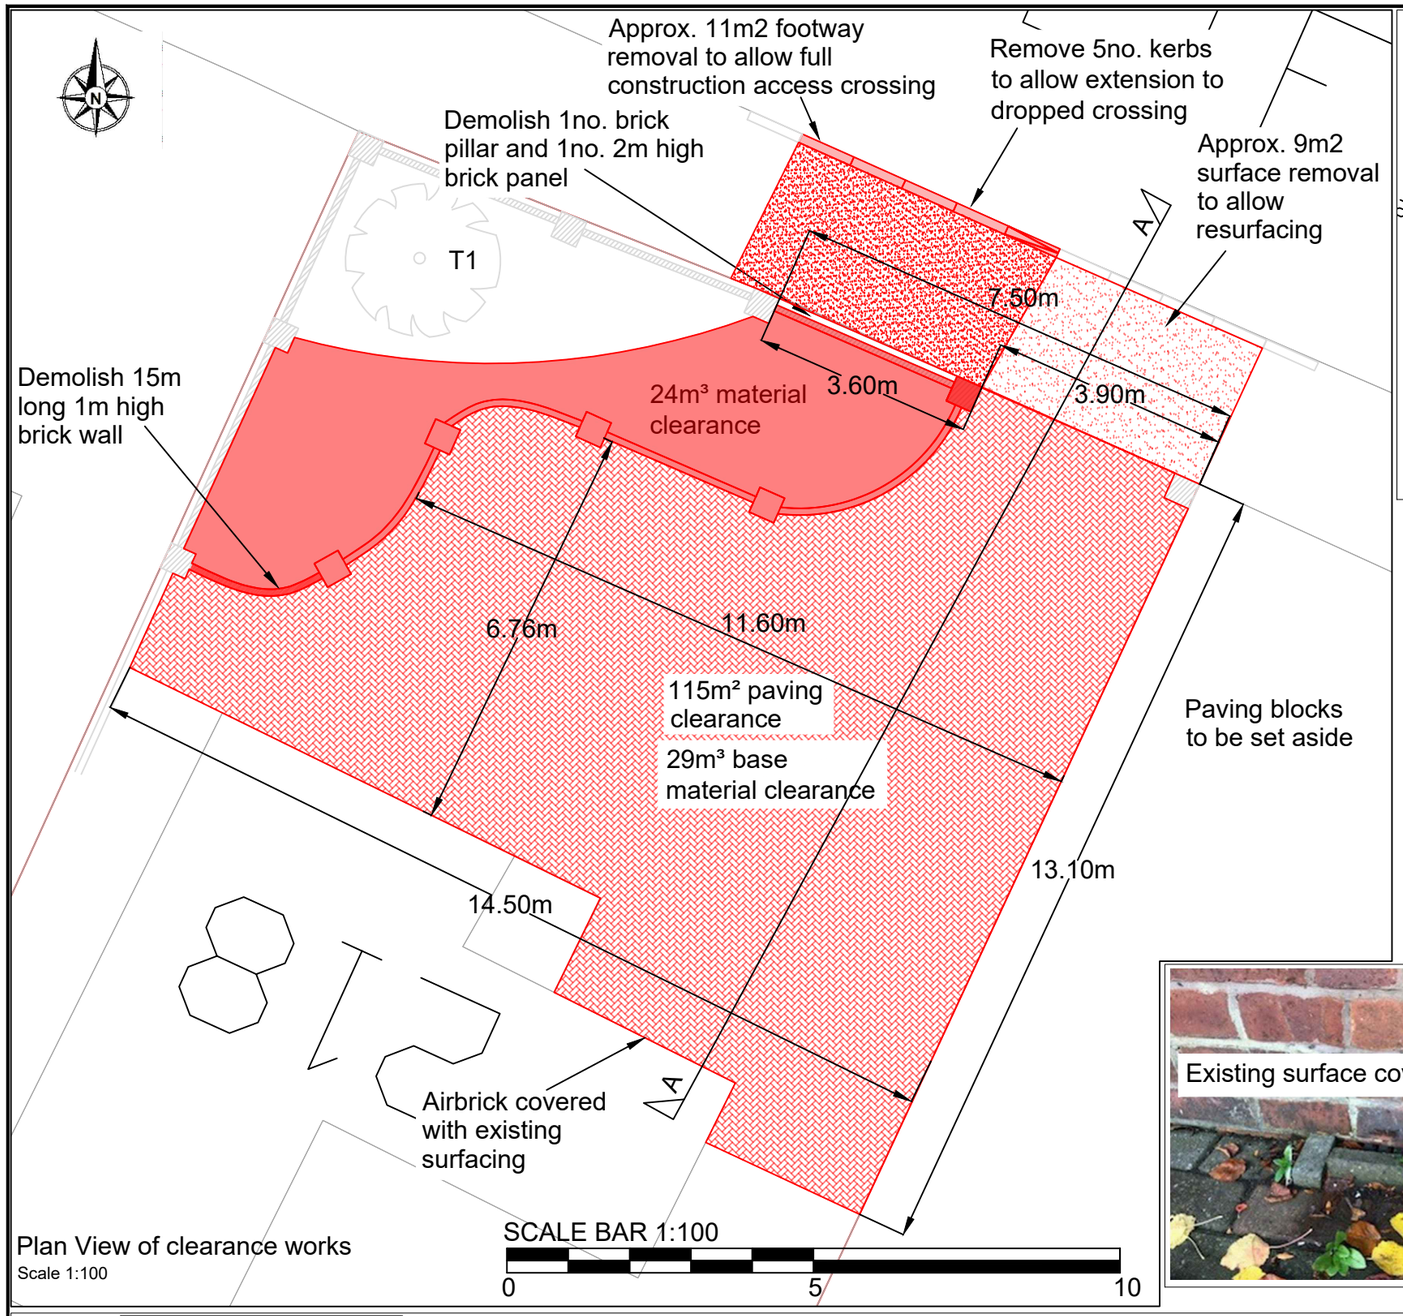


Plan View of clearance works
Scale 1:100


SCALE BAR 1:100


0 5 10

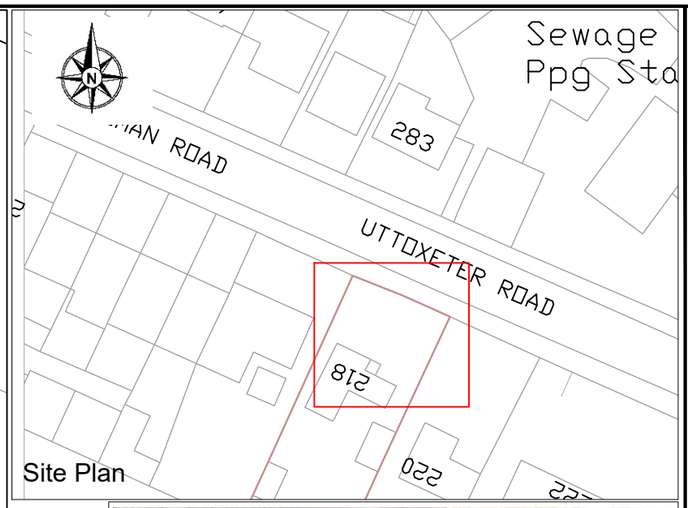

Site Plan



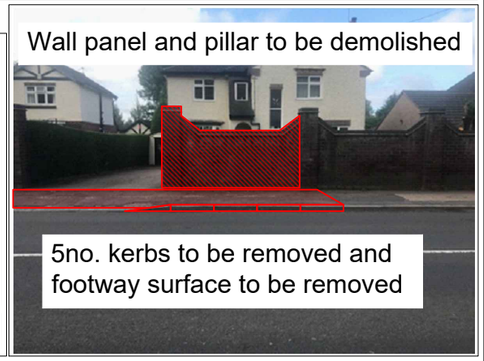

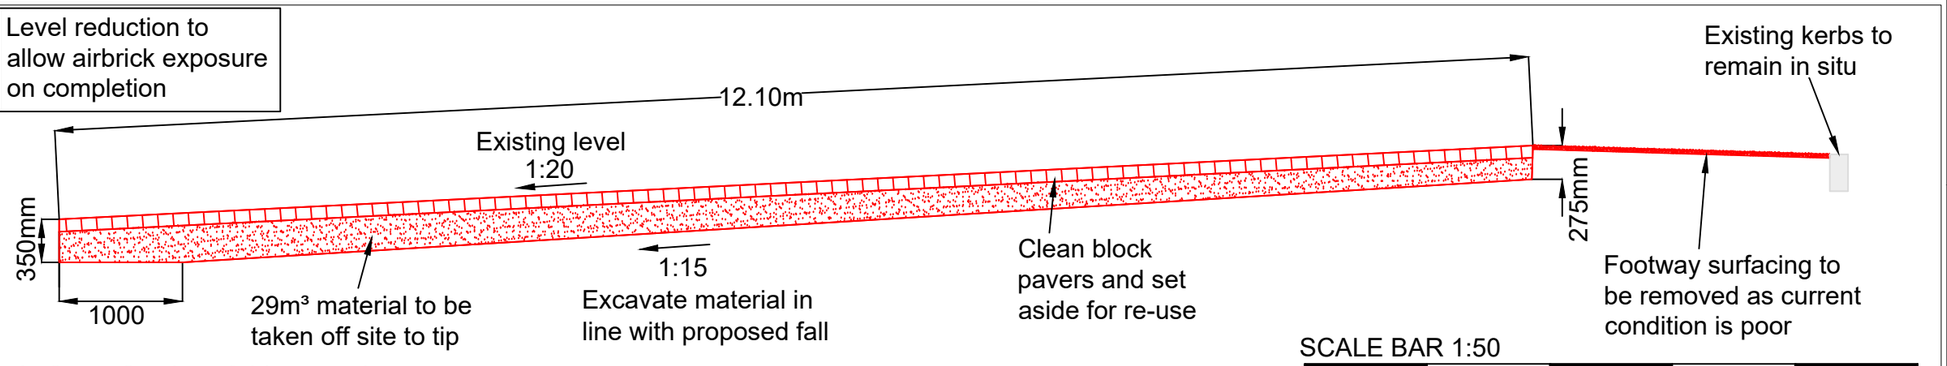

Section A-A: Cross Section of driveway clearance
Scale 1:50

SCALE BAR 1:50

0 1 2 3 4 5

Notes:
1. All dimensions are in millimetres unless otherwise shown.

A	06.06.22	Inclusion of Scale Bars	GH

Revisions:

Project:
218 Uttoxeter Road
Front Access and Driveway Improvements

Drawing Title:
Site Clearance

Drawing Scale (A3)
As shown @ A3

Rev.
A

Drg. No.
A3/218UR/101

File Location: