


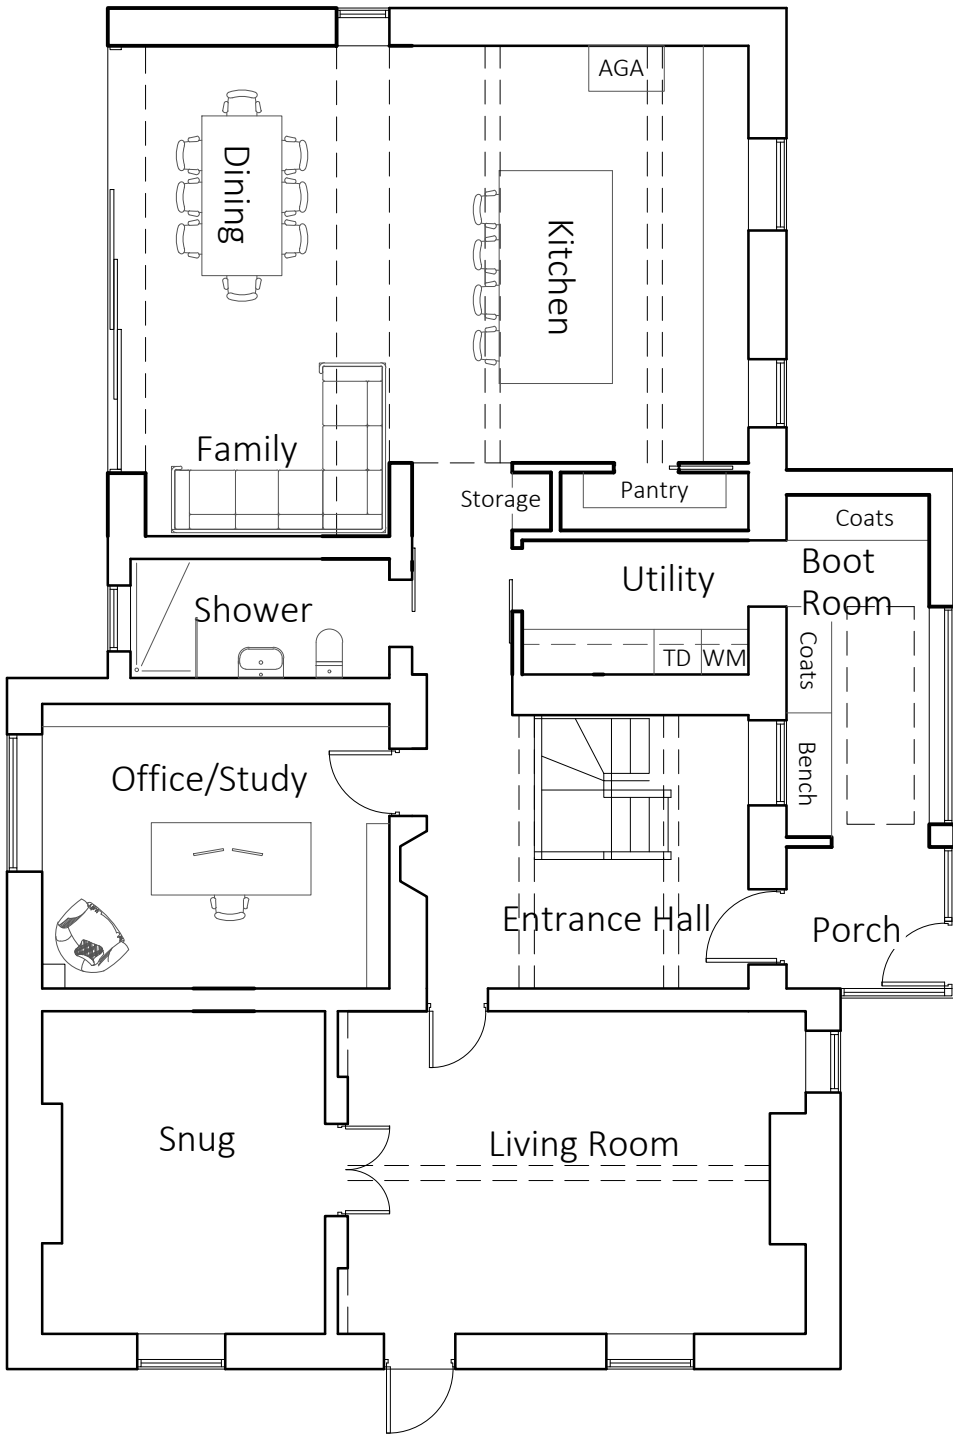


Ground Floor Plan

NOTES



A	25.4.22	Changed to pitched roof

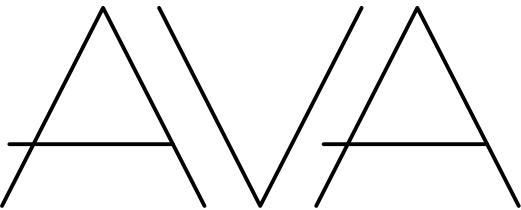

ADDED VALUE ARCHITECTURE

Registered Office:
Added Value Architecture Ltd.
25 Lawton Street
Congleton, CW12 1RU

Company No: 11124740
e. architect@ava-ltd.com
t. 01260 400 150
www.ava-ltd.com

Lower Overton Farm
Overton Road, Congleton, CW12 3QW
For Mr Martin Hill & Ms Sarah Hodge

Plan as Proposed

Scale:	1:100 @A3	
Date:	July 2021	
Ref:	210214(PR)002	revision A