





PROPOSED PLAN

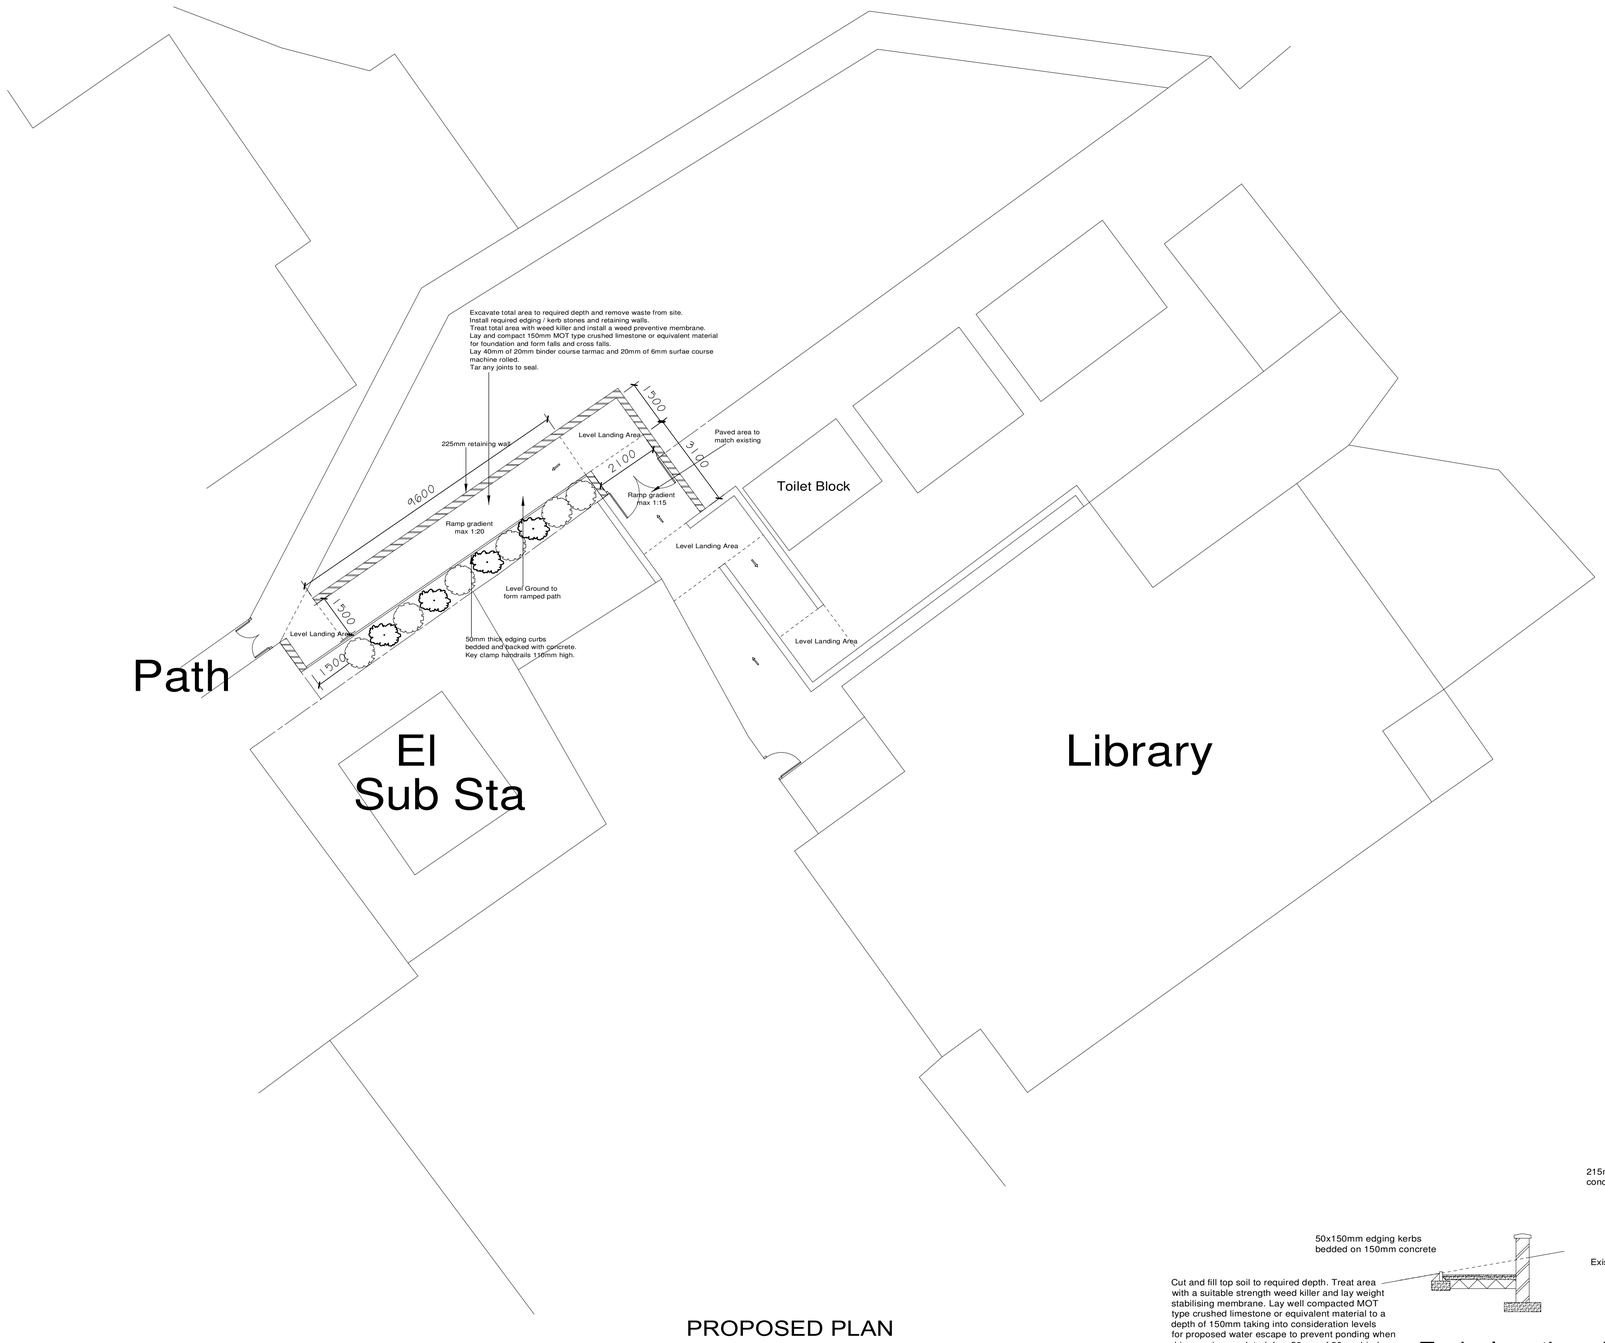


Typical section of path
Scale 1:50

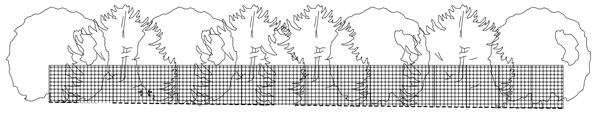

EXISTING ELEVATION VIEWED FROM PRIMARY SCHOOL

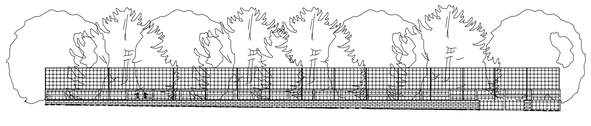

PROPOSED ELEVATION VIEWED FROM PRIMARY SCHOOL

NOTES
1. The contractor is responsible for checking and verifying all dimensions and levels prior to commencement of work on site and any discrepancies must be brought to the attention of Millbrook Healthcare.

2. This drawing is to be read in conjunction with the Schedule of Works.

3. This drawing and the attached Schedule of Works are the property of Millbrook Healthcare.

BUILDING REGULATIONS NOTES MATERIALS AND WORKMANSHIP All works are to be carried out in a workman like manner.
All materials and workmanship must comply with Regulation 7 of the Building Regulations, all relevant British Standards, European Standards, Agreement Certificates, Product Certification of Schemes (Kite Marks) etc.

FOUNDATIONS Strip concrete footings min 150mm deep x 600mm wide to a min of 750mm below ground level onto suitable load bearing strata, below the invert levels of any adjacent drainage system - to the satisfaction of the Building Control officer. Trench fill foundations may be used as an alternative to strip foundations.

WALLS 225mm facing bricks to match existing.

UK Planning Maps


01856 898 022
www.UKPlanningMaps.com




Produced on 14 November 2021 from the Ordnance Survey National Geographic Database and incorporating surveyed revision available at this date.
This map shows the area bounded by 393823 347194,393765 347194,393765 347336,393823 347336,393823 347194
Reproduction in whole or part is prohibited without the prior permission of Ordnance Survey.
Crown copyright 2021. Supplied by copia ltd trading as UKPlanningMaps.com a licensed Ordnance Survey partner (100054135).
Data licence expires 14 November 2022. Unique plan reference: v2cr715755/968568

10 0 10 20 30 40 50

Location Plan 1:1250

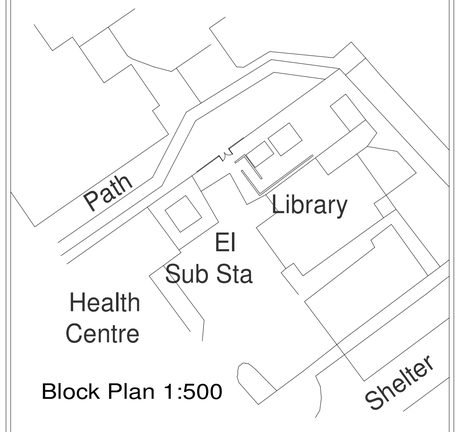


Block Plan 1:500

## Project Title

PROPOSED RAMPED PATH TO GIVE ACCESS FROM THE SCHOOLS PLAYING FIELD TO EXISTING TOILET BLOCK AT WERRINGTON COMMUNITY LIBRARY AND WELLBEING CENTRE ASH BANK WERRINGTON STOKE ON TRENT ST9 0JS

| | |
|---|---|
| Scale : 1:100 | Plan No : MK / 027/21 |
| **Date : 2021-11-16** | Revised |
| Paper Size - A1 | Drawn By: Myk Kaszuba |