


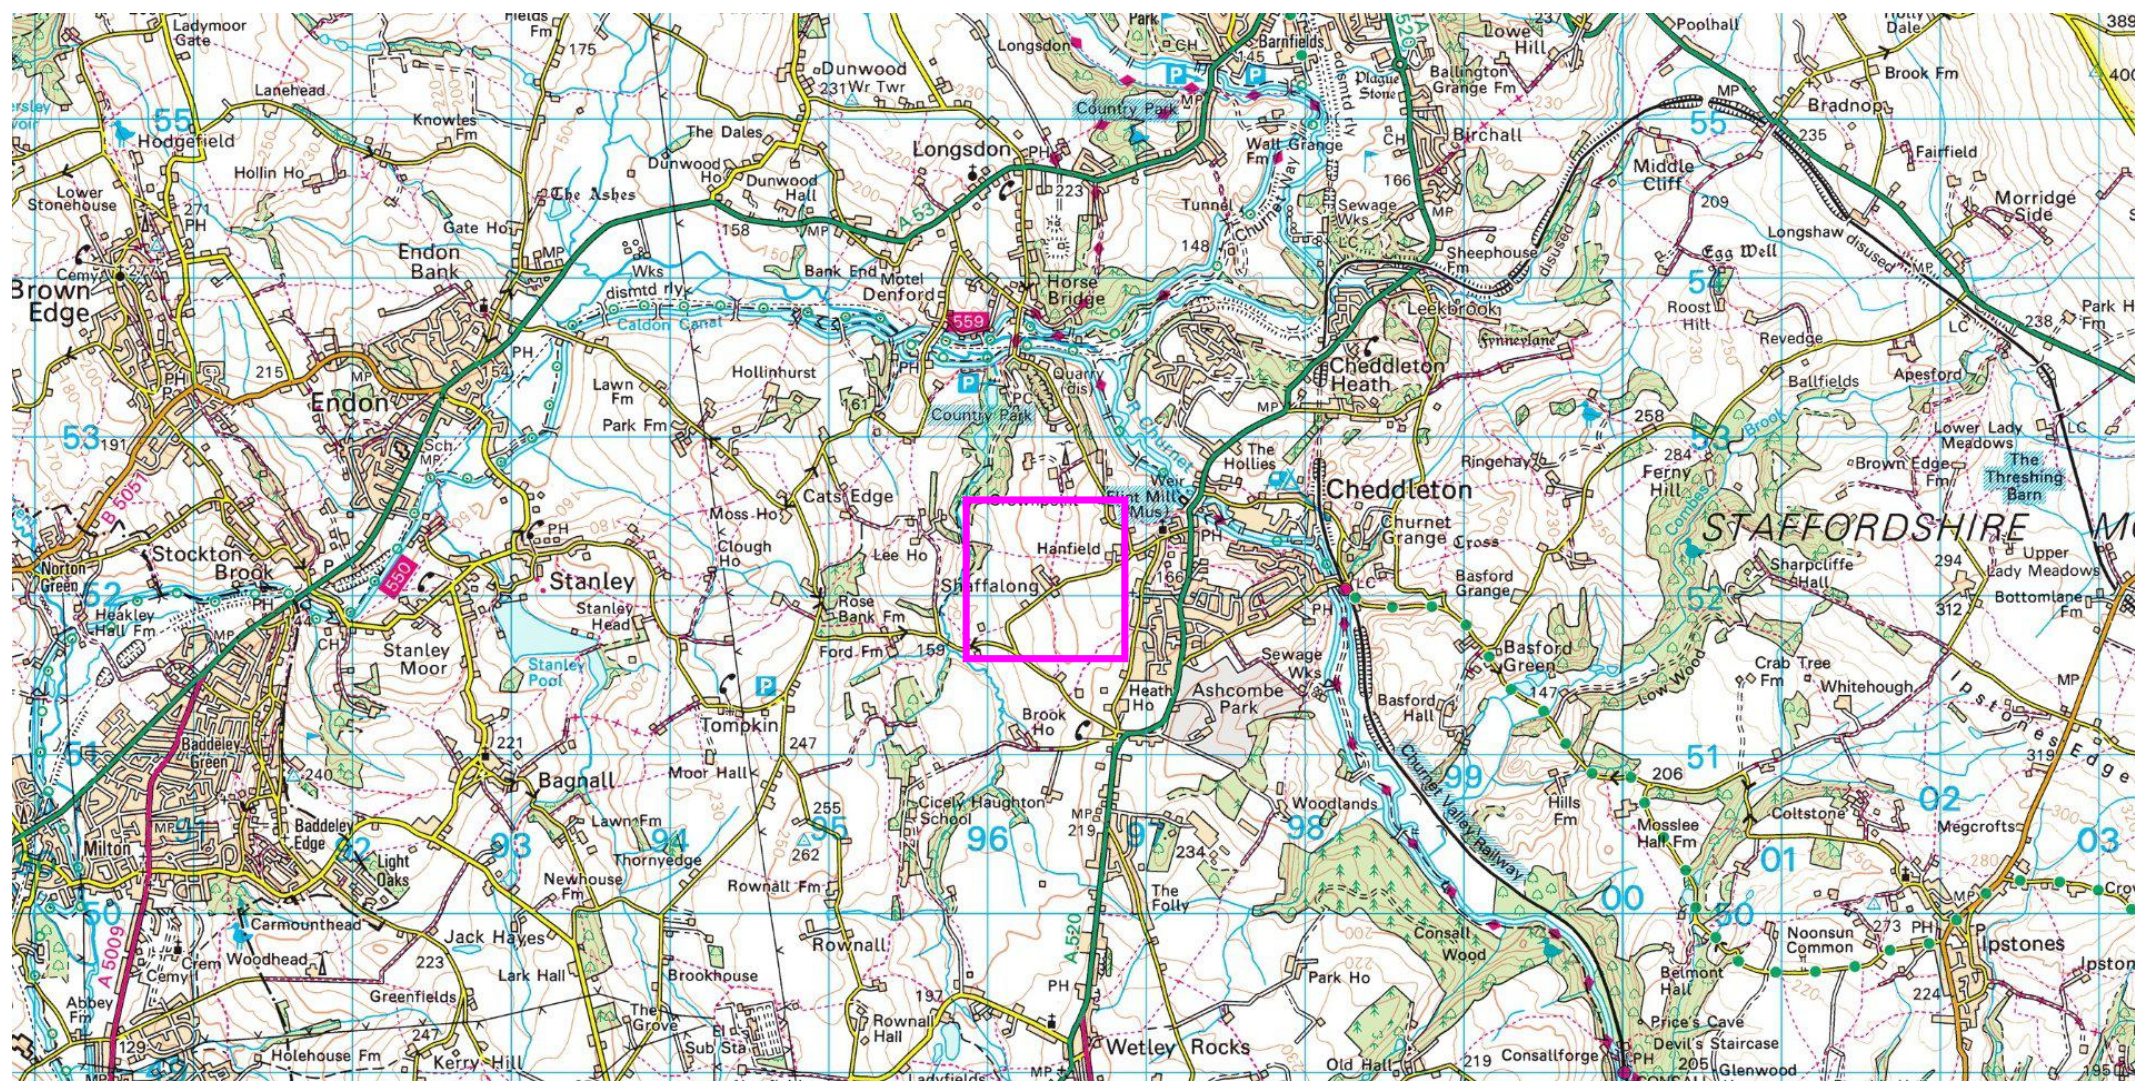

Client:
John Pointon & Sons Ltd

Application:
**Big Shaffalong Farm
Building 1 Class Q**

Drawing title:
Location Plan

Scale:
1:1250 @ A2

Drawing number:
1302/J210058/006.1

Date:
28 June 2022

Drawn by:
SK



WHARFE
RURAL PLANNING
Sapling Home Farm, Ullard Hall Lane, Lower
Peover, Knutsford, Cheshire WA16 9PJ
T : 0 1 5 6 5 7 2 3 7 9 5
E: info@wharferuralplanning.co.uk
W: www.wharferuralplanning.co.uk